This drawing is to be read in conjunction with all relevant Architect, consultants' and specialists' drawings and specifications. The Architect is to be notified of any discrepancies before proceeding. Do not scale from this drawing. All dimensions and levels are to be checked on site. This drawing is subject to copyright. All work carried out before Planning and Building Permission has been granted is at the contractor/clients risk.

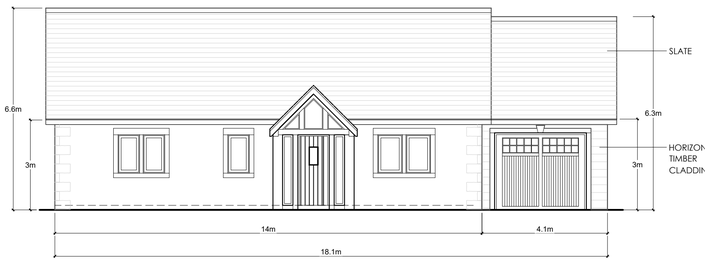

PROPOSED NORTH ELEVATION
Scale 1:100

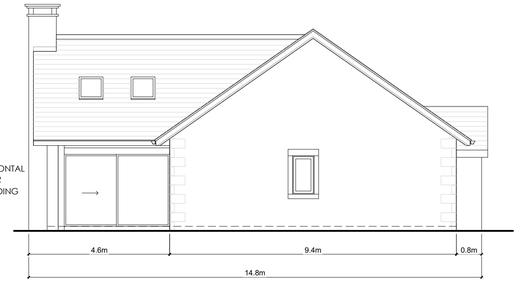

PROPOSED EAST ELEVATION
Scale 1:100

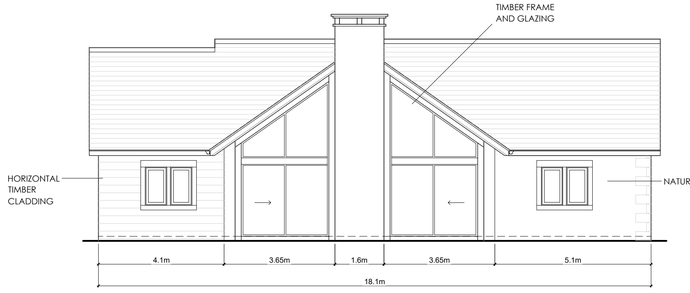

PROPOSED SOUTH ELEVATION
Scale 1:100

PROPOSED WEST ELEVATION
Scale 1:100

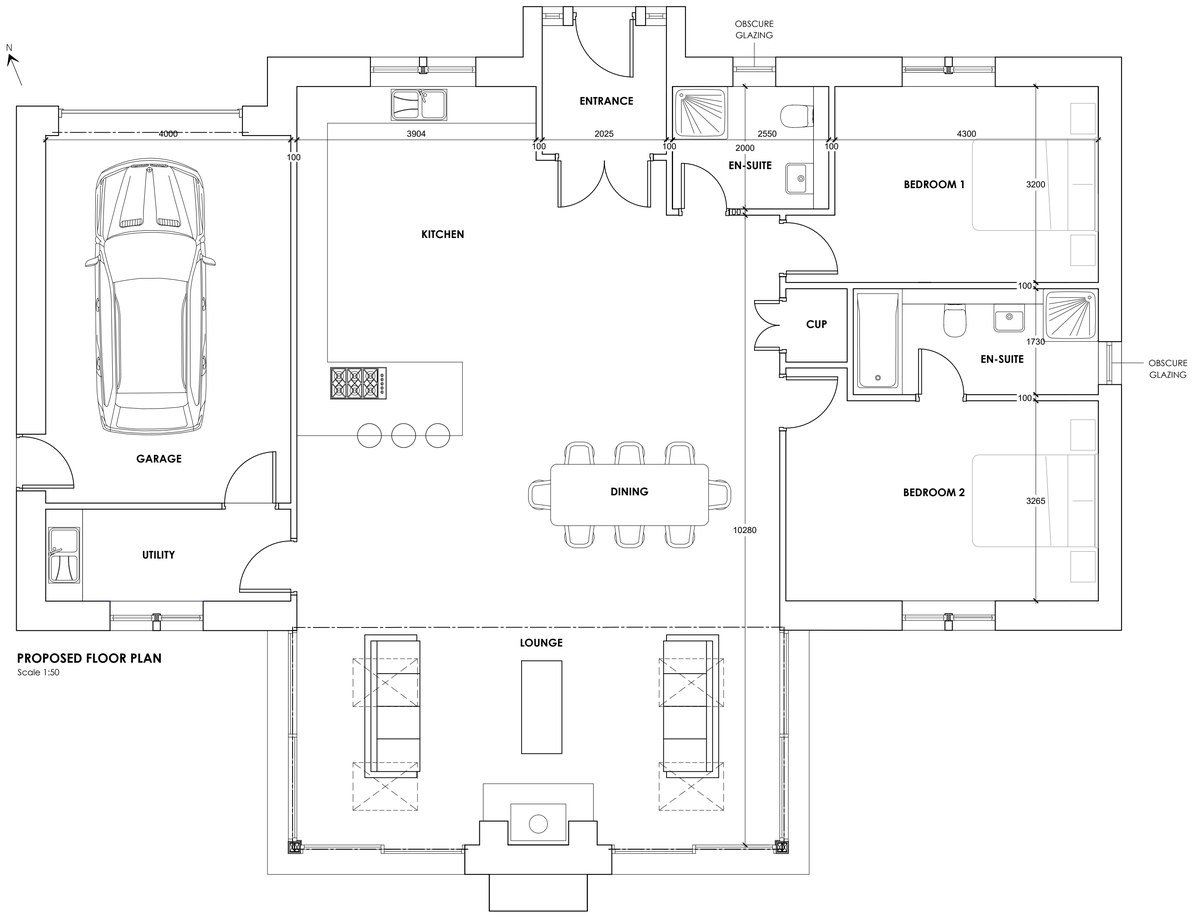

PROPOSED FLOOR PLAN
Scale 1:50

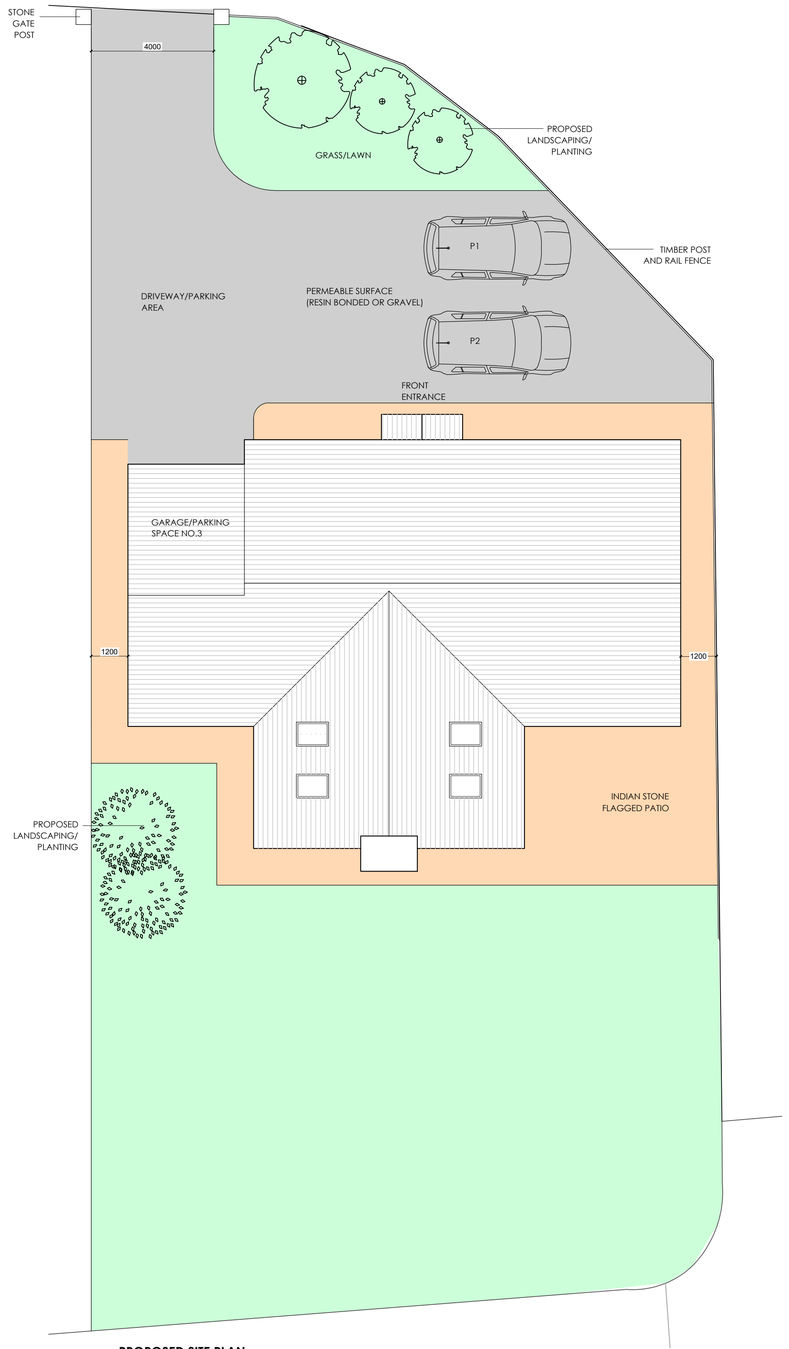

PROPOSED SITE PLAN
Scale 1:100

EXTERNAL BUILDING MATERIALS

Roofs to be natural slate with flush fitting roof lights.

Walls are to be Natural stone, stone quoins and stone surrounds.

Dark grey coloured powder coated rainwater goods.

Window and Door frames to be timber framed, double glazed units.

1:50 Scale 0 1 2 3m

1:100 Scale 0 2 4 6m

no.	by	revision	date
B	PRG	Revised following client consultation	22.01.2019
A	PRG	Revised following client consultation	04.01.2019

Client
Mrs Jean Knowles

Job Title
Proposed construction of caravan and campsite manager accomodation at Edisford bridge farm Clitheroe

Drawing Title
Proposed floor plan, elevations and part site plan

Scale	Date	Drawn
Various @ A1	December 18	Paul Gudgeon

SUNDERLAND PEACOCK ARCHITECTS
SUNDERLAND PEACOCK & ASSOCIATES LTD.
HAZELMERE, PIMLICO ROAD, CLITHEROE
LANCASHIRE. BB7 2AG
T 01200 423178 F 01200 427328
E info@sunderlandpeacock.com
www.sunderlandpeacock.com

5357 - P03 REV B