THIS DRAWING IS THE PROPERTY OF IWA ARCHITECTS. COPYRIGHT IS RESERVED BY THEM AND THE DRAWING IS ISSUED ON CONDITION THAT IT IS NOT COPIED EITHER WHOLLY OR IN PART WITHOUT THE CONSENT IN WRITING OF IWA ARCHITECTS.

DIMENSIONS SHOULD NOT BE SCALED. ALL DIMENSIONS TO BE CHECKED ON SITE BY THE CONTRACTOR BEFORE COMMENCEMENT OF THE RELEVANT PART OF THE WORK

NORTH

1:500 0m 5m 10m 15m 20m 25m

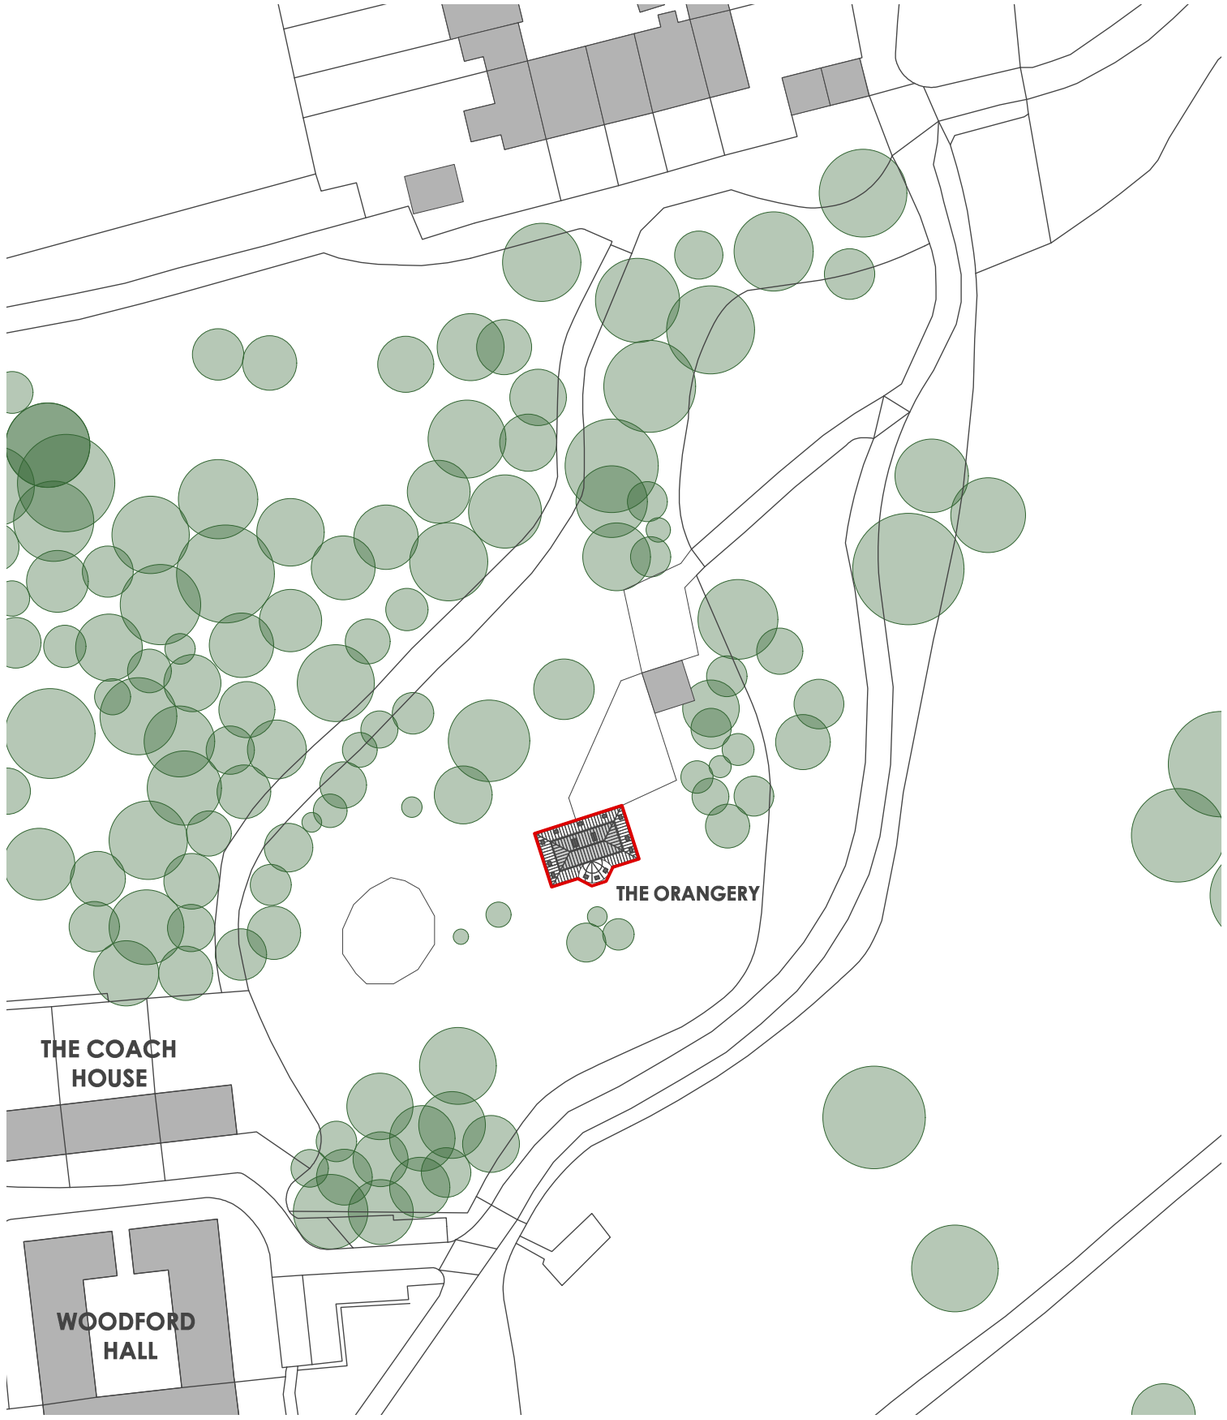

SITE PLAN
scale 1:1000

Rev.	Date	Revision Notes

Project Title

The Orangery
Woodfold Park, Mellor.

Drawing Title

Site Plan

Drawing No. 2442. E.01 Revision

Date Sept'18 Scale 1:1000 @A3

IWA architects
e: admin@iwarchitects.co.uk • t: +44(0) 1200 423487