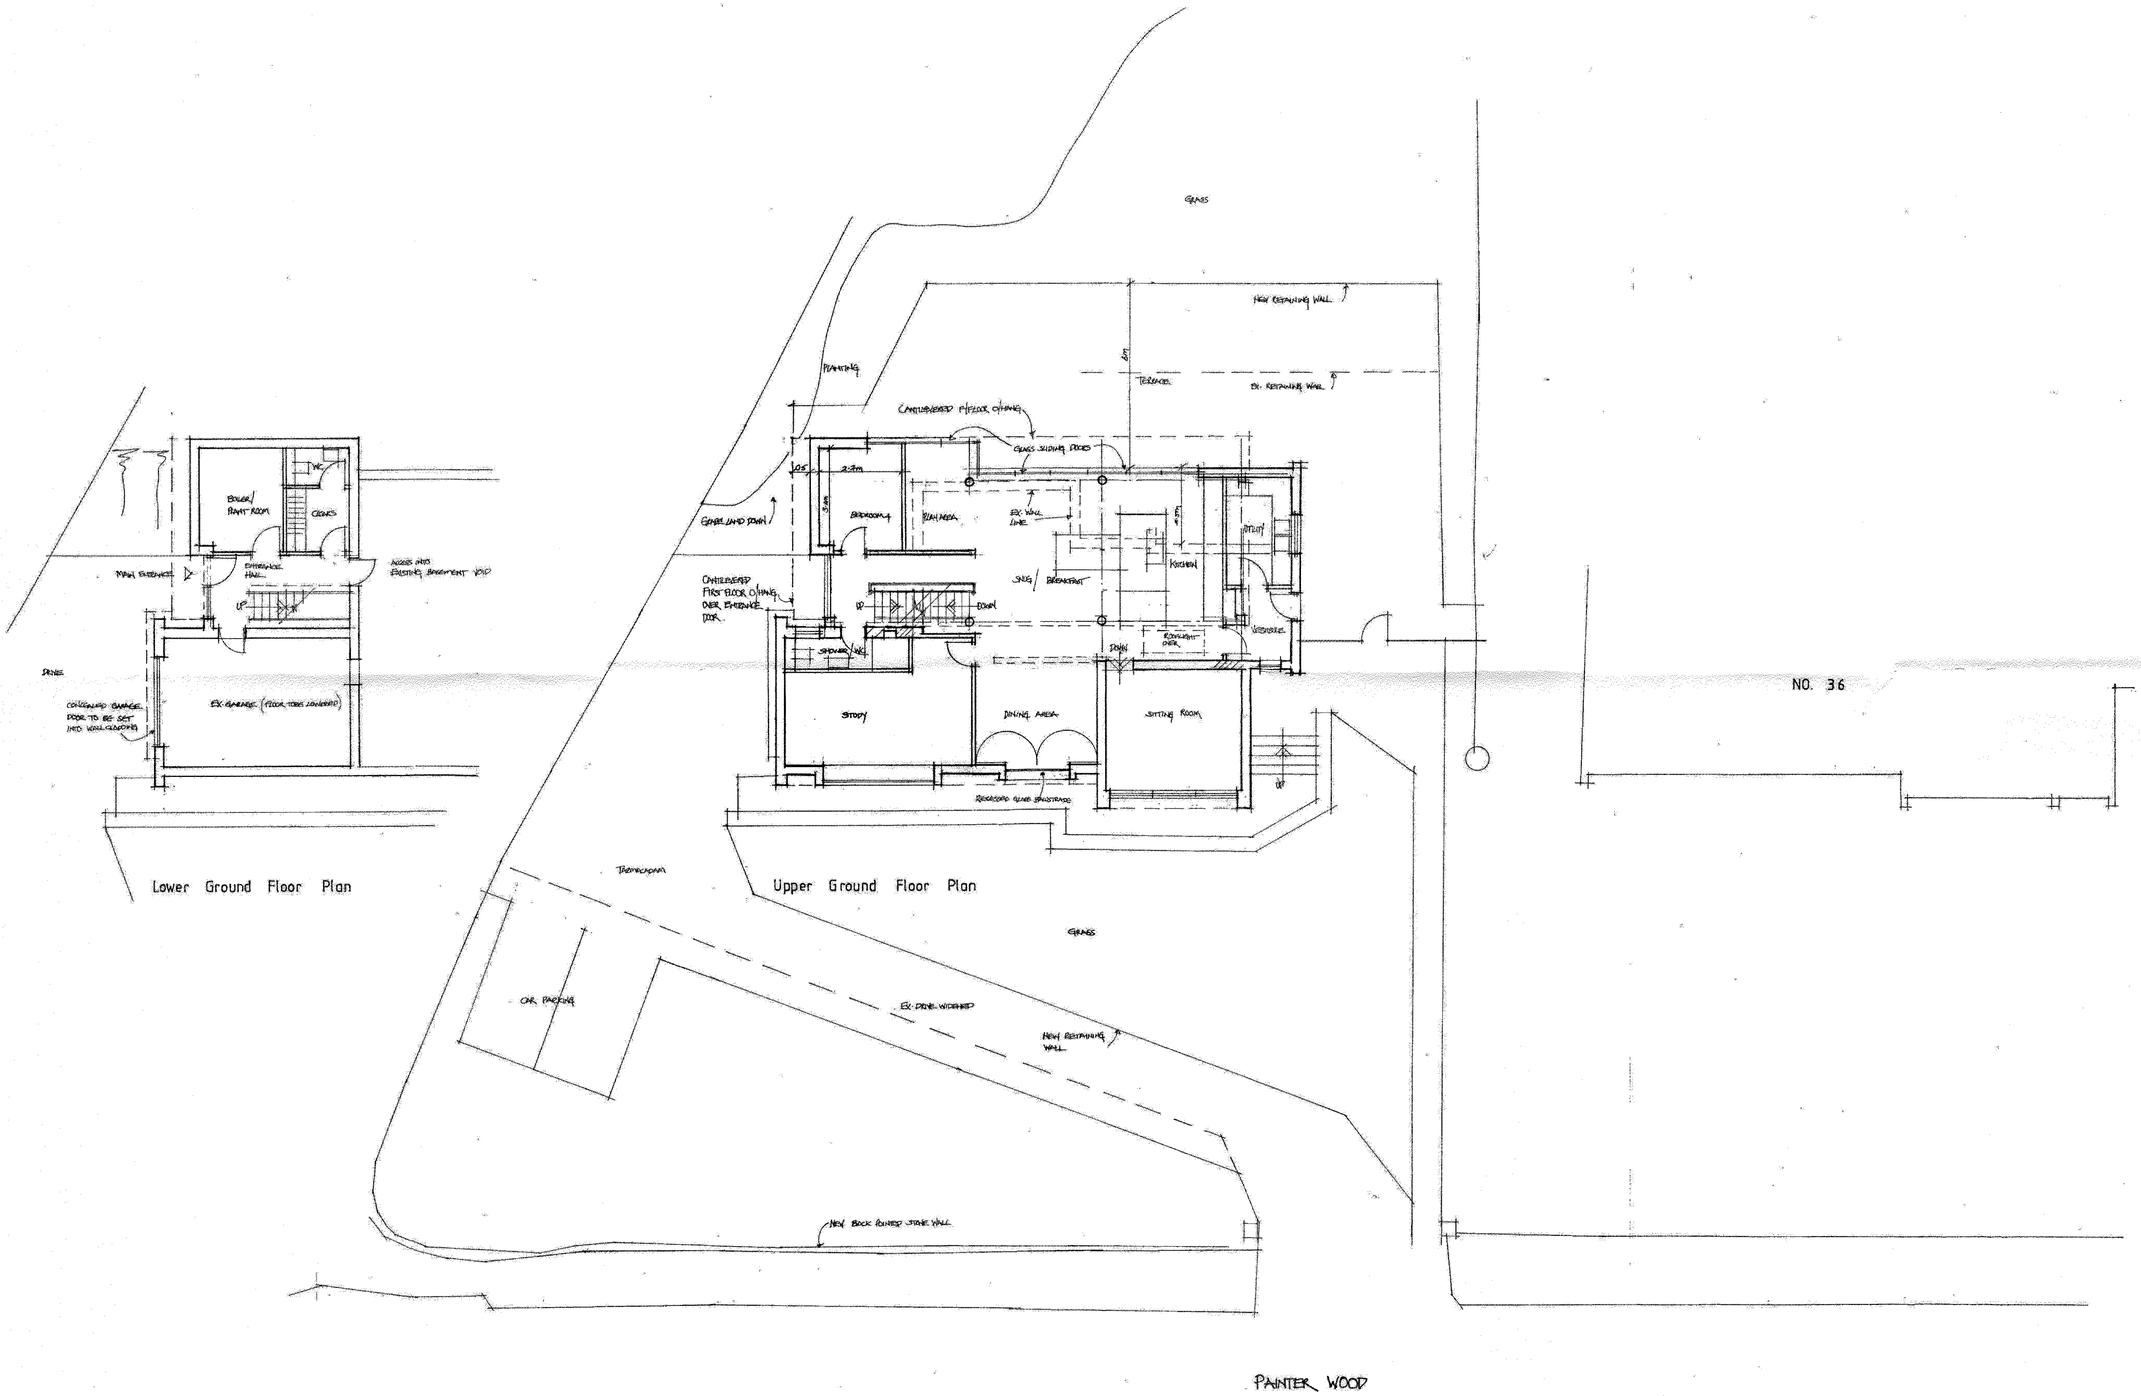

320190297P

Client
Mr and Mrs Fletcher

Job Title
Proposed replacement dwelling
No. 34 Painter Wood
Billington

Drawing Title
Proposed ground floor and site plan

Scale	Date	Drawn
1/100@A1	Jan. 2019	SGH

spa
SUNDERLAND PEACOCK ARCHITECTS
SUNDERLAND PEACOCK & ASSOCIATES LTD.
HAZELMERE, PIMLICO ROAD, CLITHEROE,
LANCASHIRE, BB7 2AG
T 01200 422378 F 01200 427358
E info@sunderlandpeacock.com
www.sunderlandpeacock.com

5744 - 10B