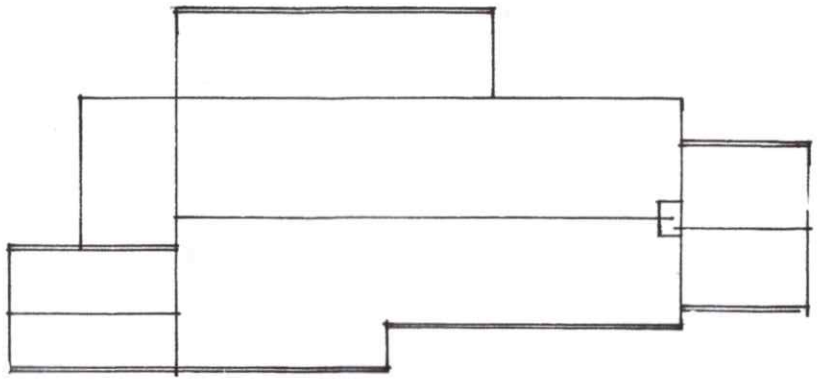

Roof Plan scale: 1/200th

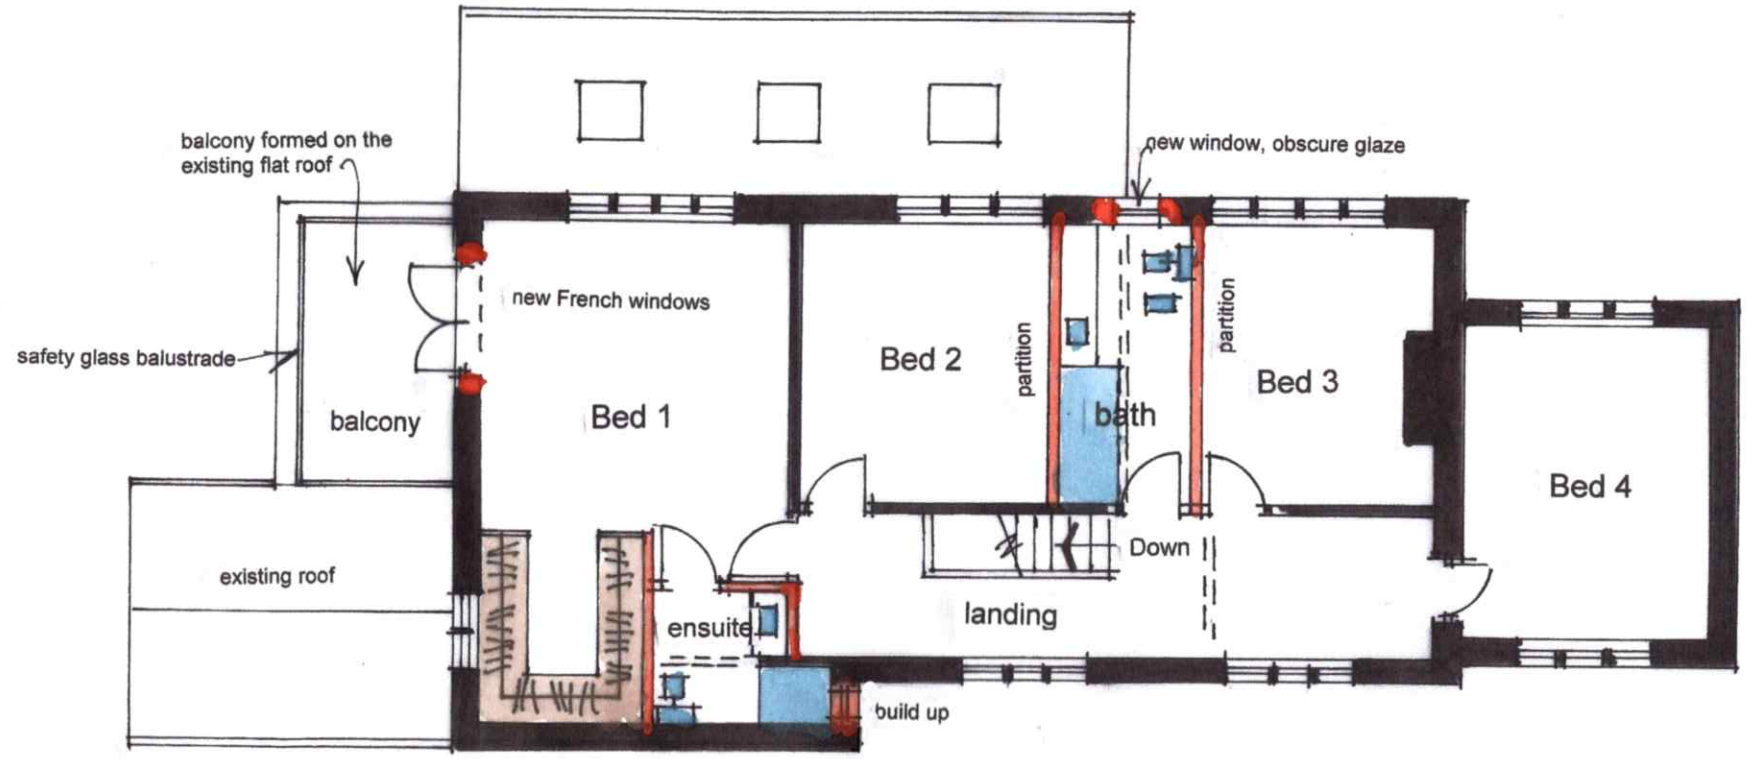

First Floor Plan

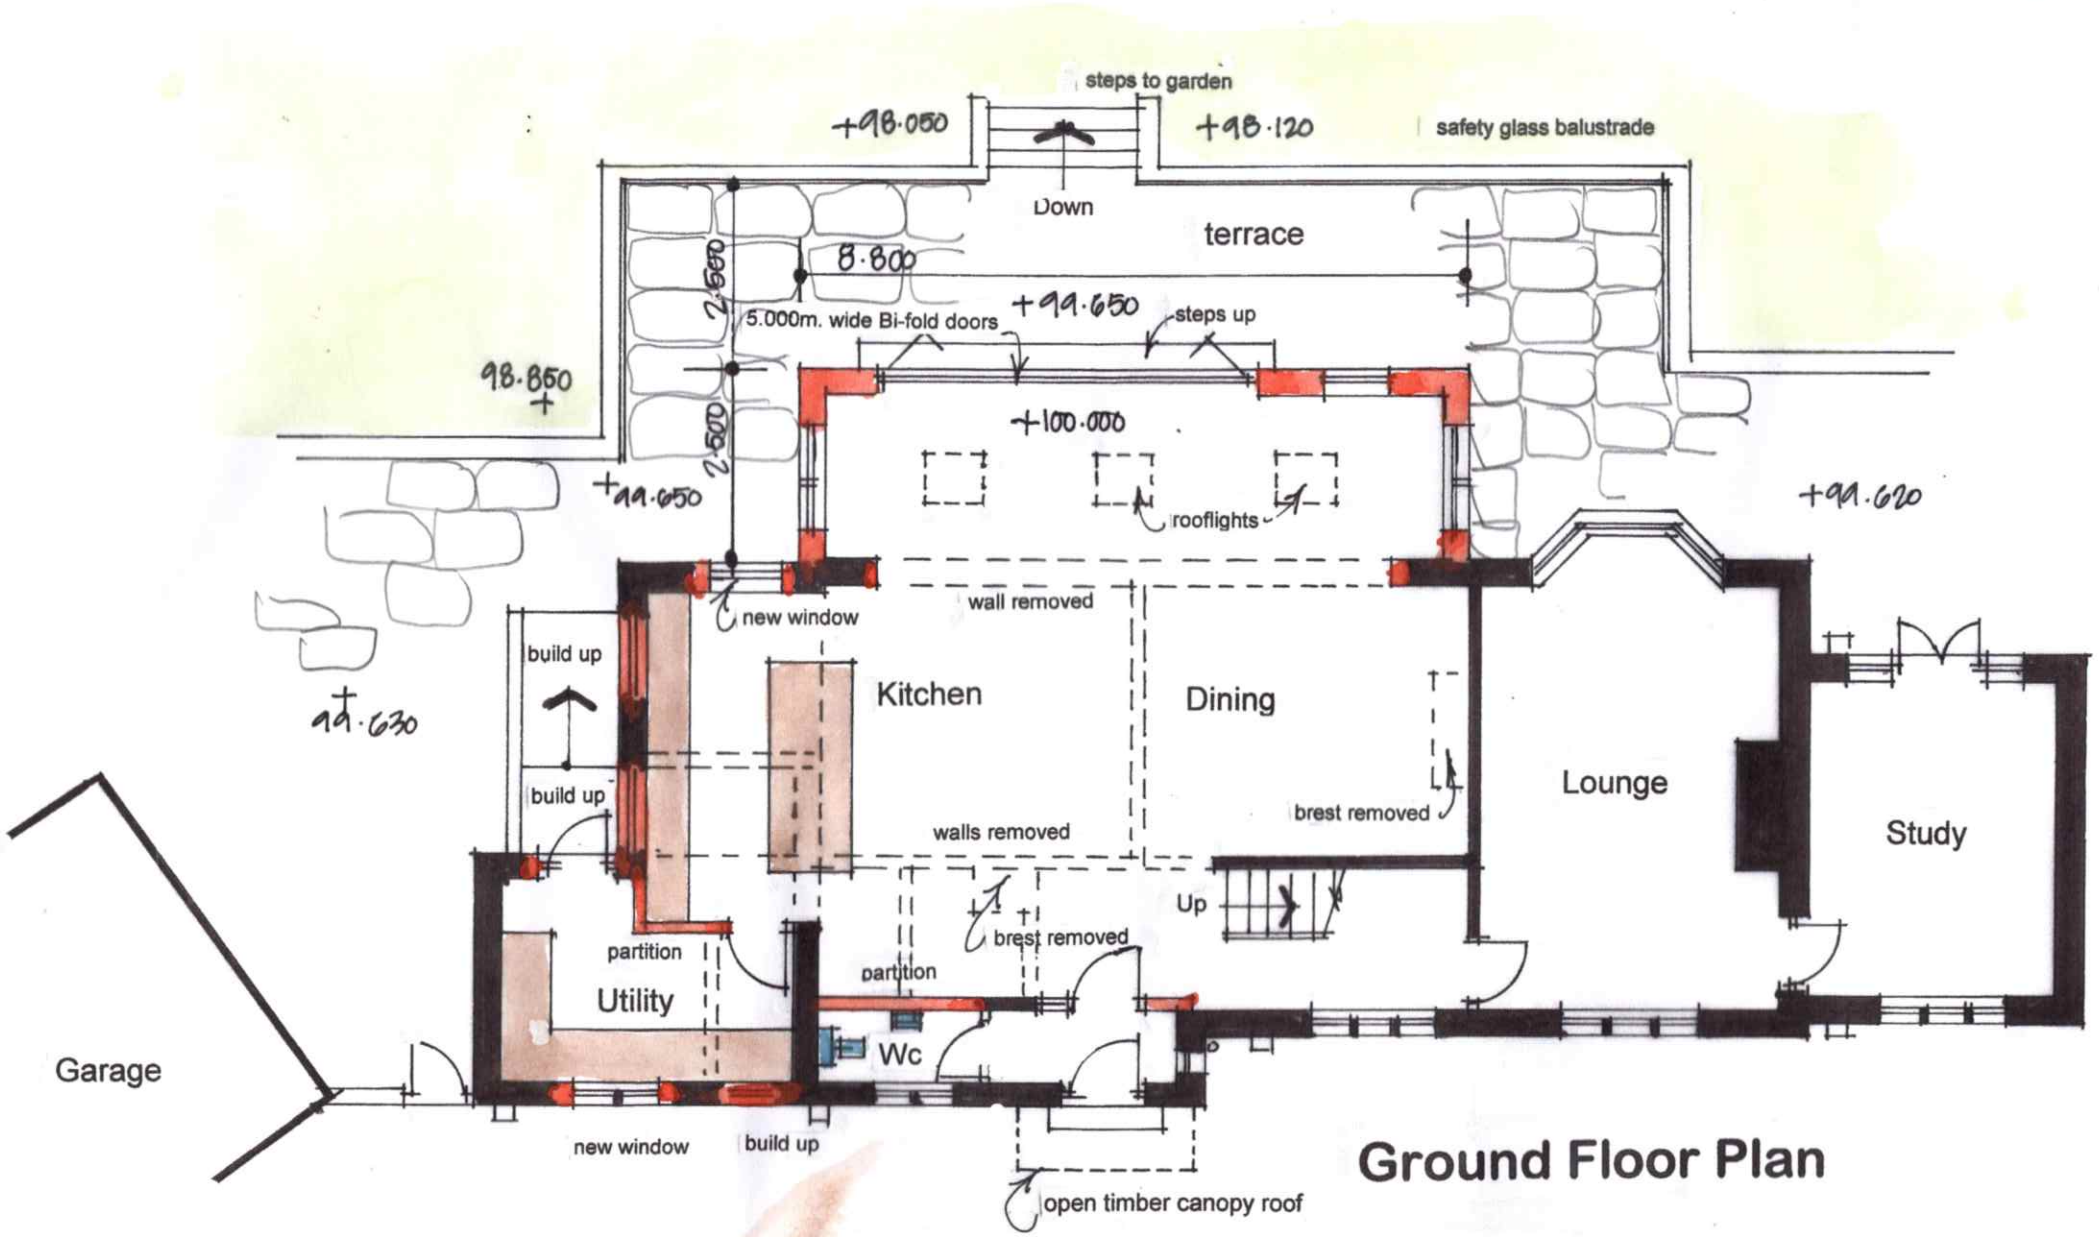

Ground Floor Plan

this drawing is prepared for Town Planning purposes only, see later details for Building Regulations drawings and structural information.

David LIVERSIDGE Design

architecture ☐ imagineering
building engineers ☐ building surveyors
259 Rossendale Road, Burnley, Lancs. BB11 5BZ
also at Haywards Heath, West Sussex, RH16 4DZ
tel: 07977 463 496
email: davidliversidge@msn.com

PLANS as PROPOSED

Alterations and Extension
Woodley, Whins Lane,
Read, BB12 7RD
for Mr. and Mrs. Williamson

scale: 1/100th @ A3

date: April 2019

drawing no: 19/31/7