Tree Planting Schedule

Trees:

Native specimen trees 3m standards, staked and planted in the planting compost. (8-10cm) 4.5m + spacing.

12 Number trees comprising the following

1x Acer compestre	(maple)
1x Betula pendula	(birch)
1x Fagus sylvatica	(beech)
1x Prunus avium	(cherry)
2x Quercus robur	(Oak)
2x Sorbus aucuparia	(Rowan)
2x Taxus baccata	(Yew)
2x Cedrus deadora	(Cedar)

Hedging:

45 – 90cm transplants at 45cm centre in a double staggered row –

Hedgerow mix :-

-Blackthorn/Hawthorn 50%
-Hazel/Field maple/Holly 35 %
-Crab apple/Guilder rose/Dog rose/wild Privet/Honey suckle 15%.
-Trees could include Ash, English oak and Sessile oak. AVOID ELDER

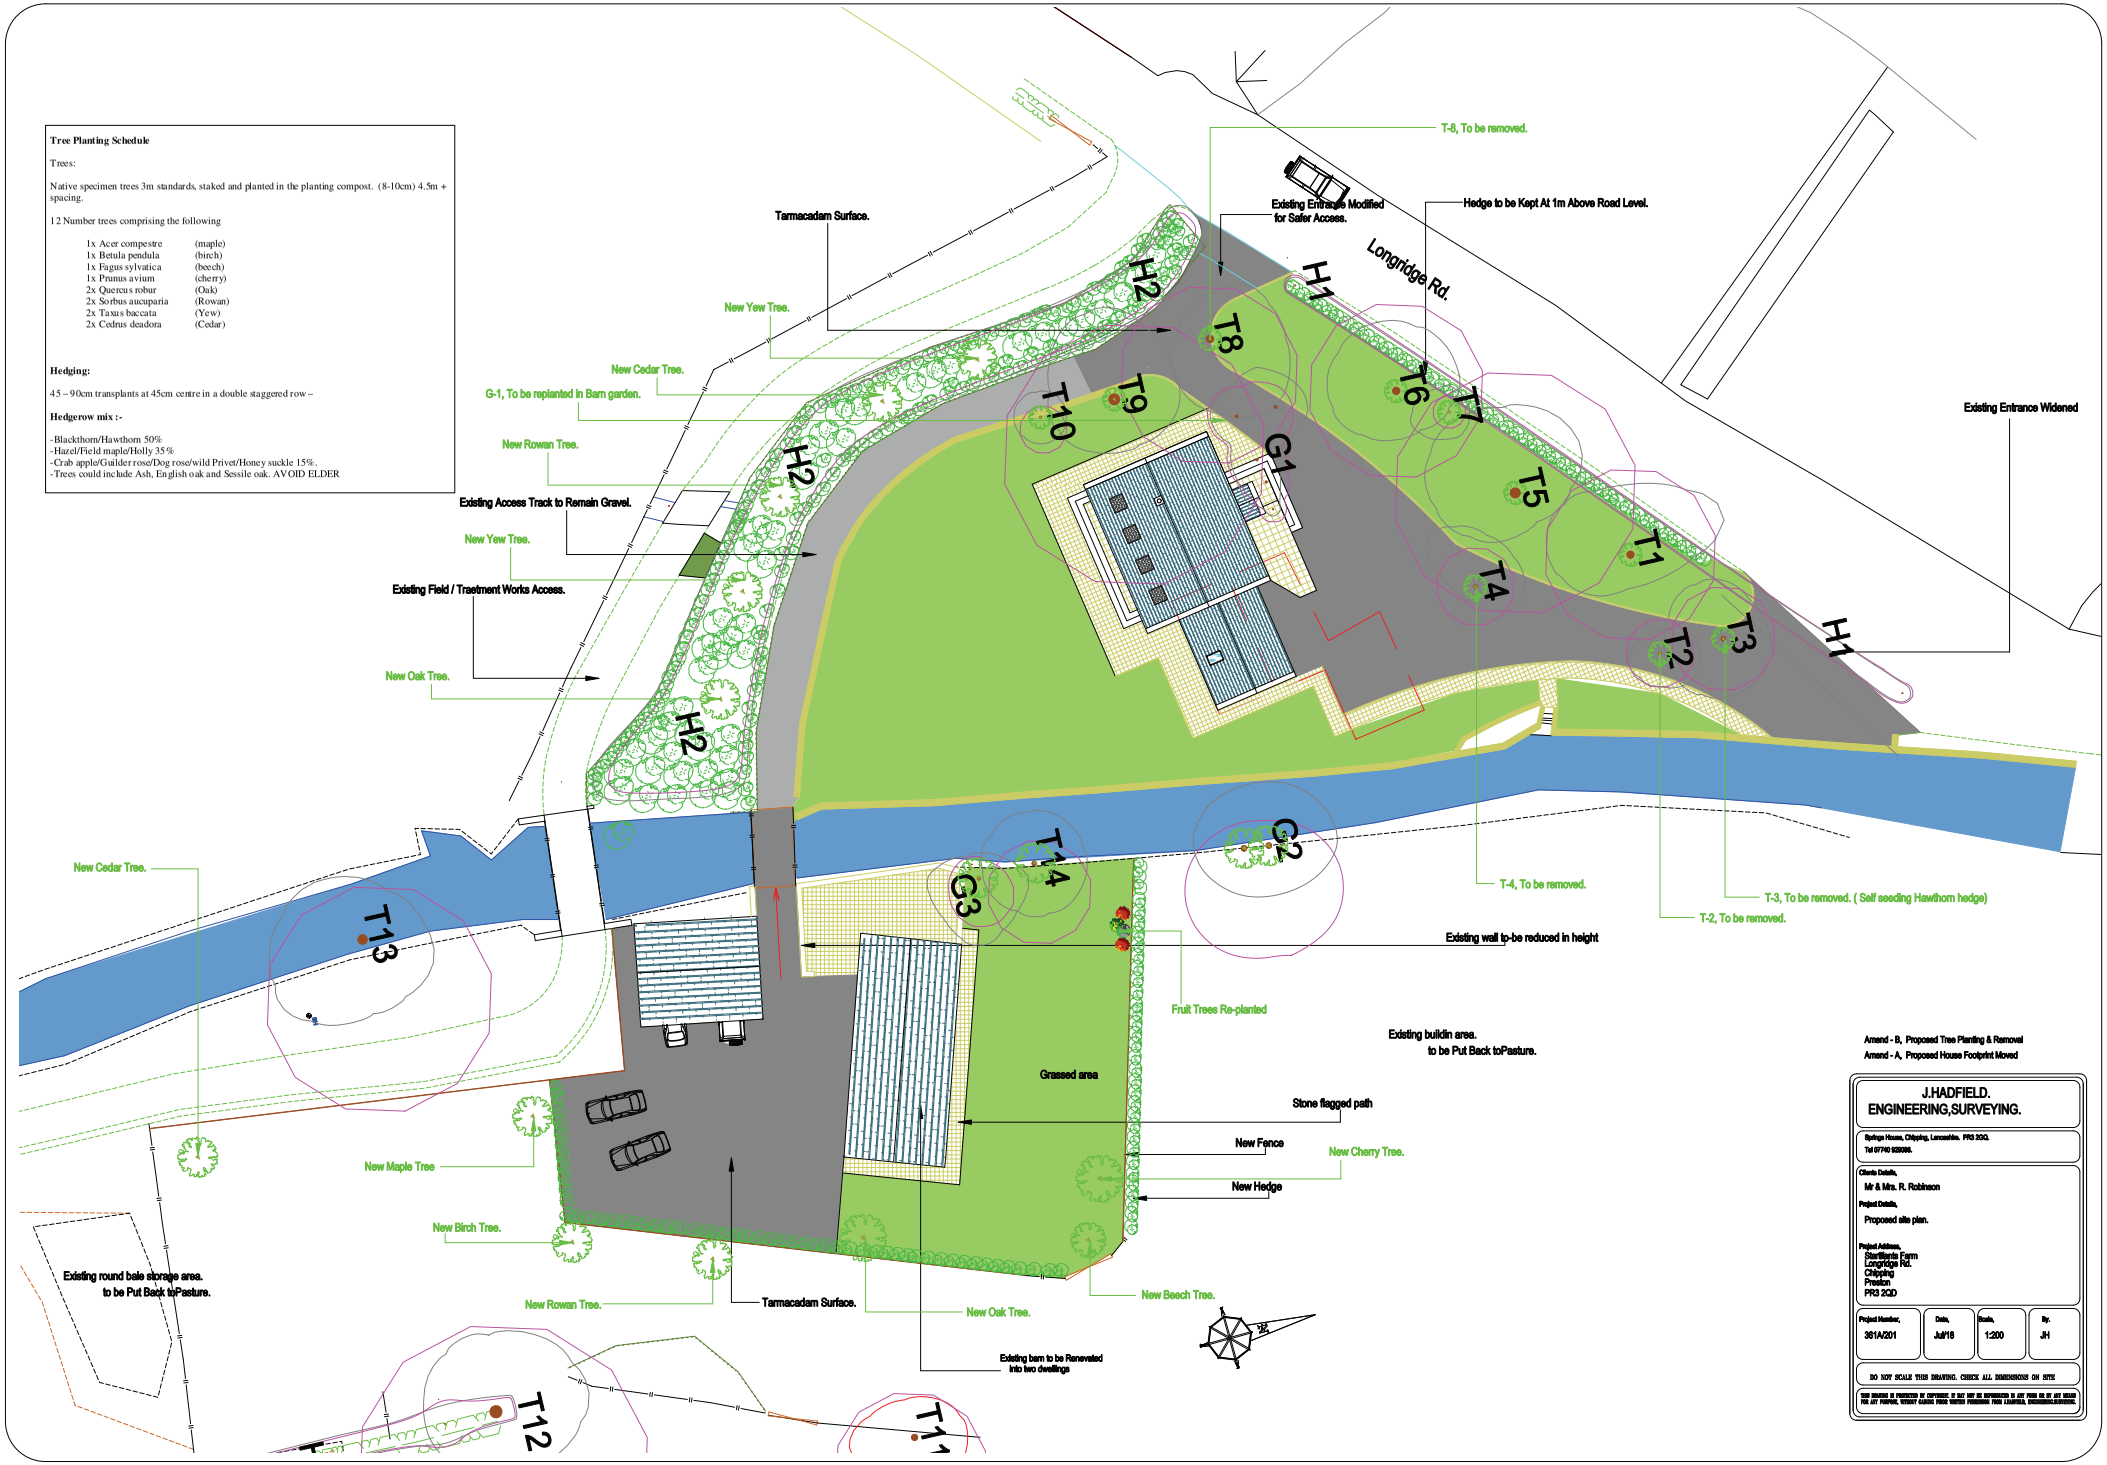

Amend - B, Proposed Tree Planting & Removal
Amend - A, Proposed House Footprint Moved

J.HADFIELD. ENGINEERING,SURVEYING.

Springs House, Chipping, Lancashire. PR3 2GQ.
Tel 07740 929066.

Clients Details,
Mr & Mrs. R. Robinson

Project Details,
Proposed site plan.

Project Address,
Starfitlands Farm
Longridge Rd.
Chipping
Preston
PR3 2QD

Project Number,	Date,	Scale,	By.
361A/201	Jul/18	1:200	JH

DO NOT SCALE THIS DRAWING. CHECK ALL DIMENSIONS ON SITE

THIS DRAWING IS PROTECTED BY COPYRIGHT. IT MAY NOT BE REPRODUCED IN ANY FORM OR BY ANY MEANS FOR ANY PURPOSE, WITHOUT CLEARER PRIOR WRITTEN PERMISSION FROM J.HADFIELD, ENGINEERING,SURVEYING.