




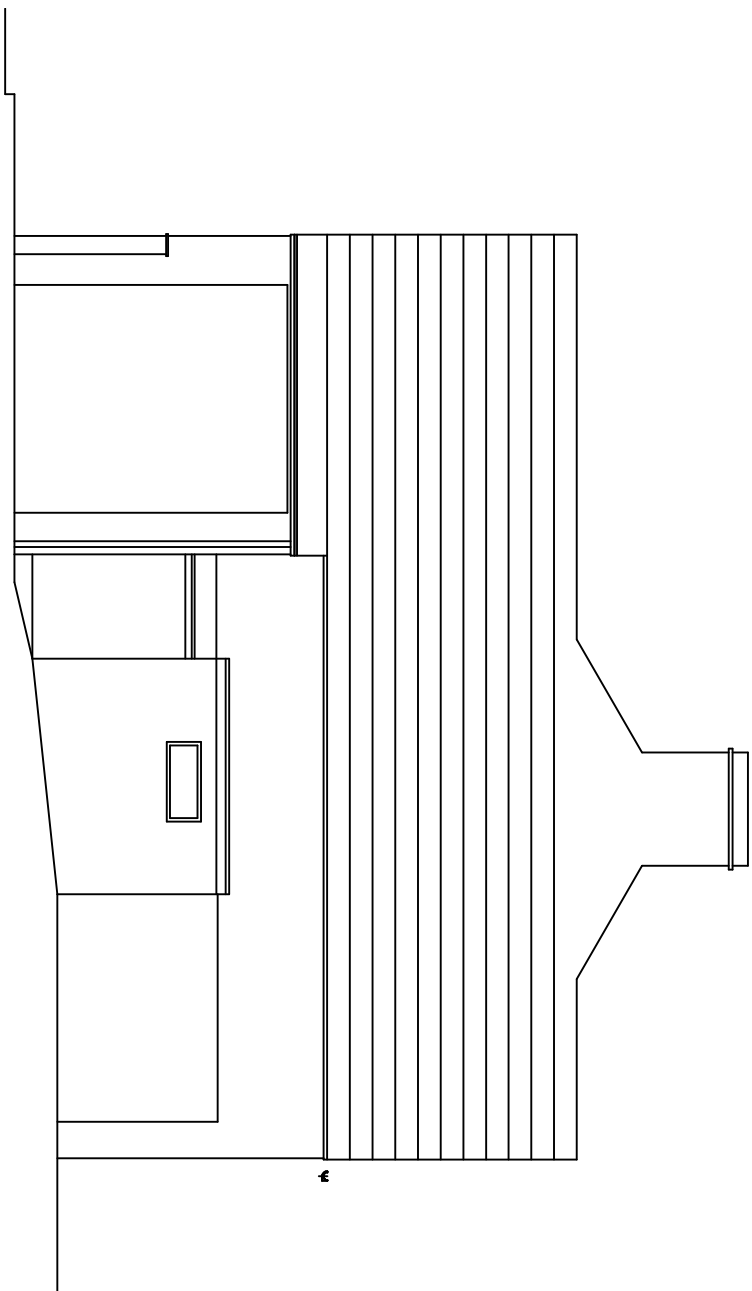


SIDE ELEVATION AS EXISTING

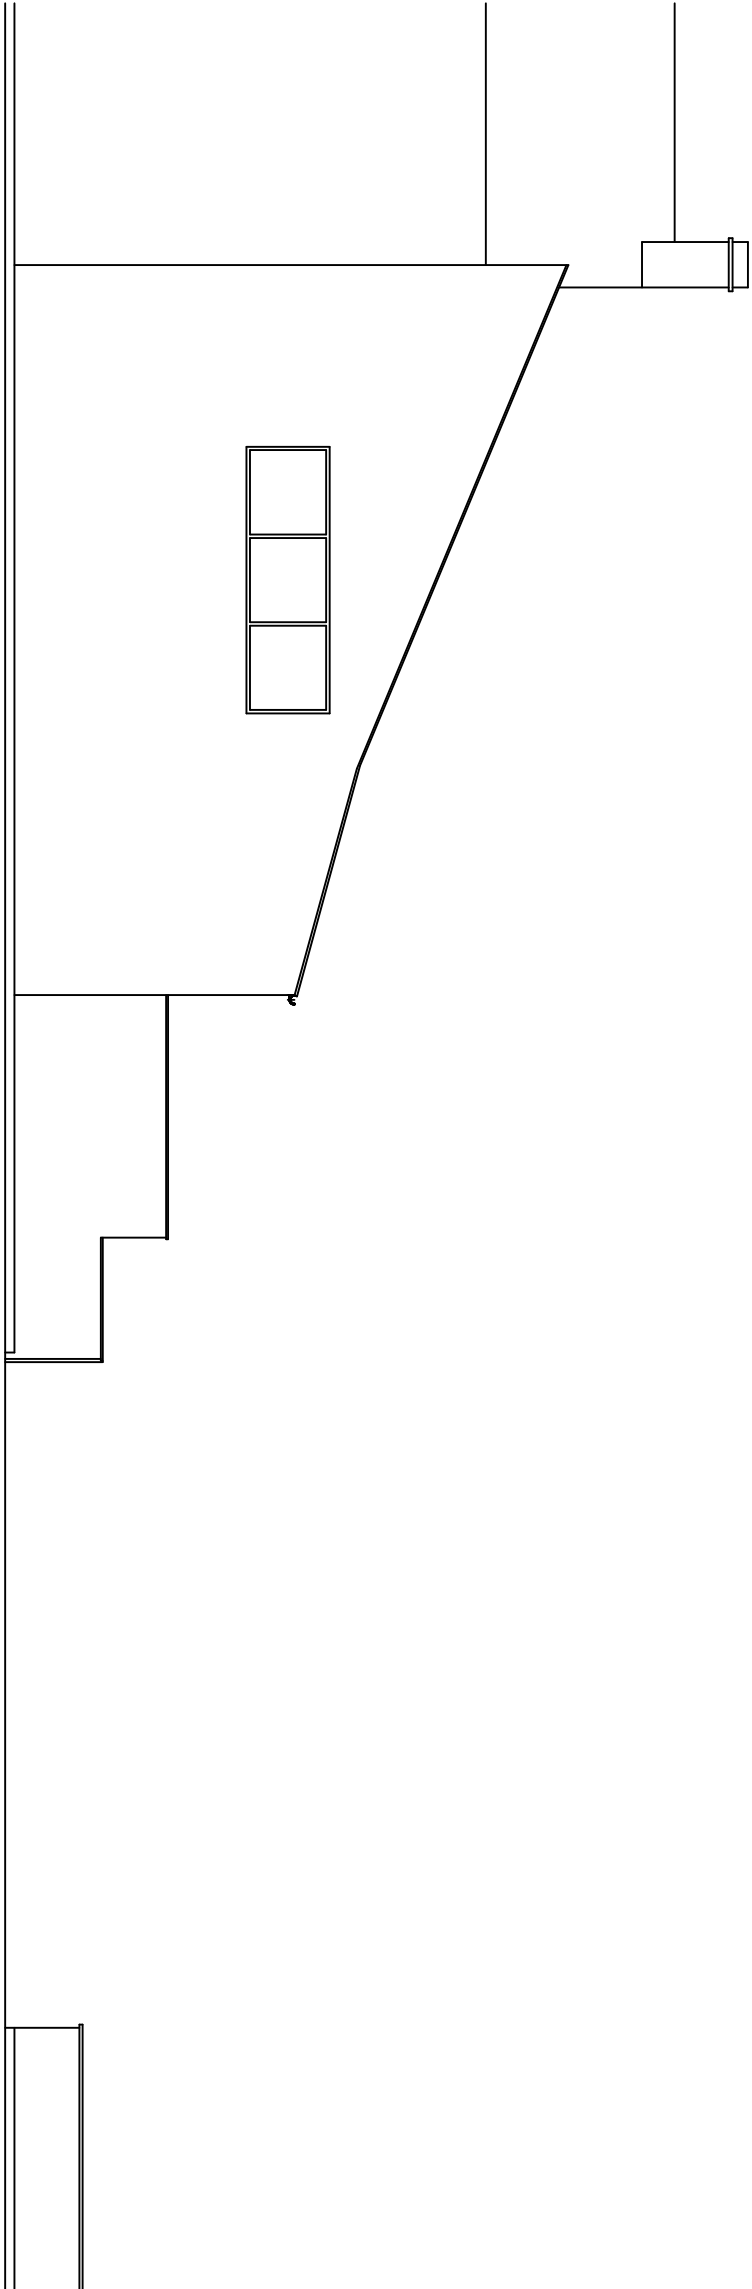



THORN STREET ELEVATION AS EXISTING

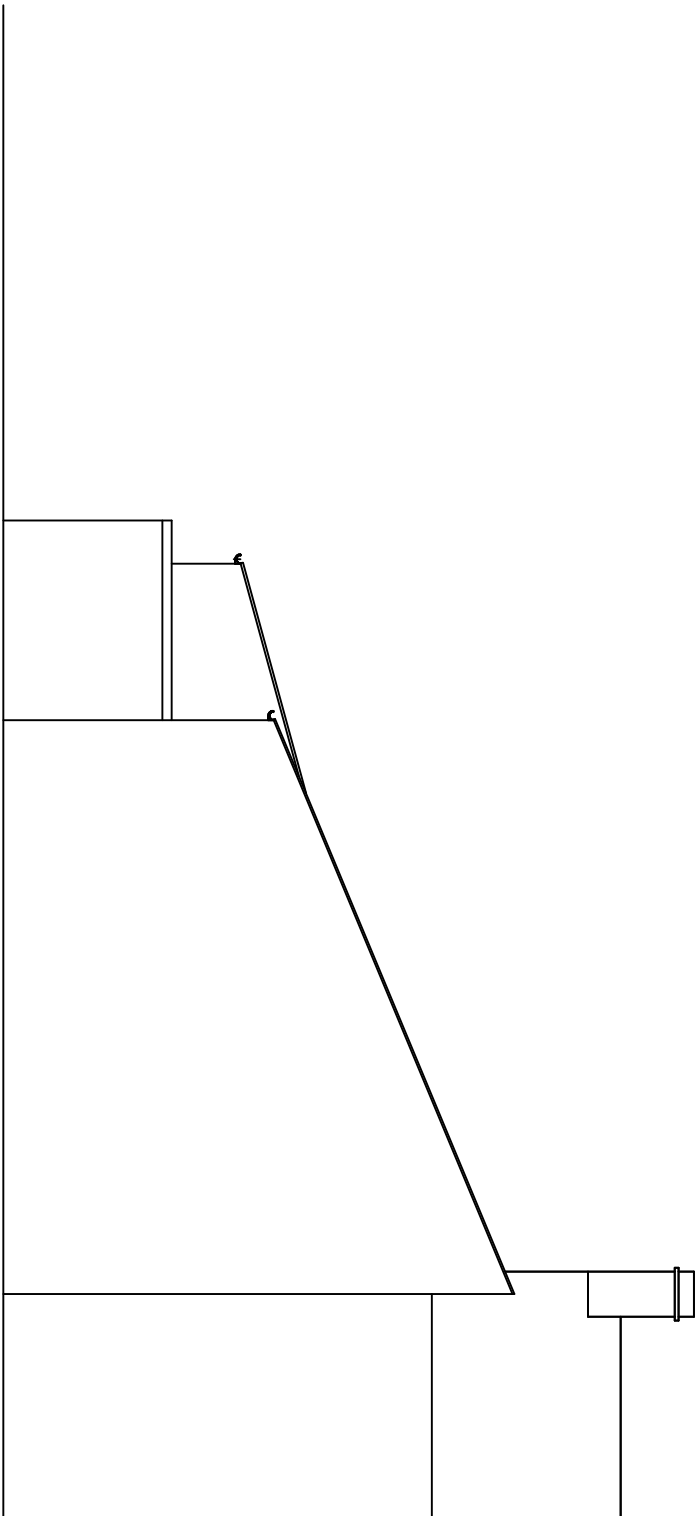


REAR ELEVATION AS EXISTING

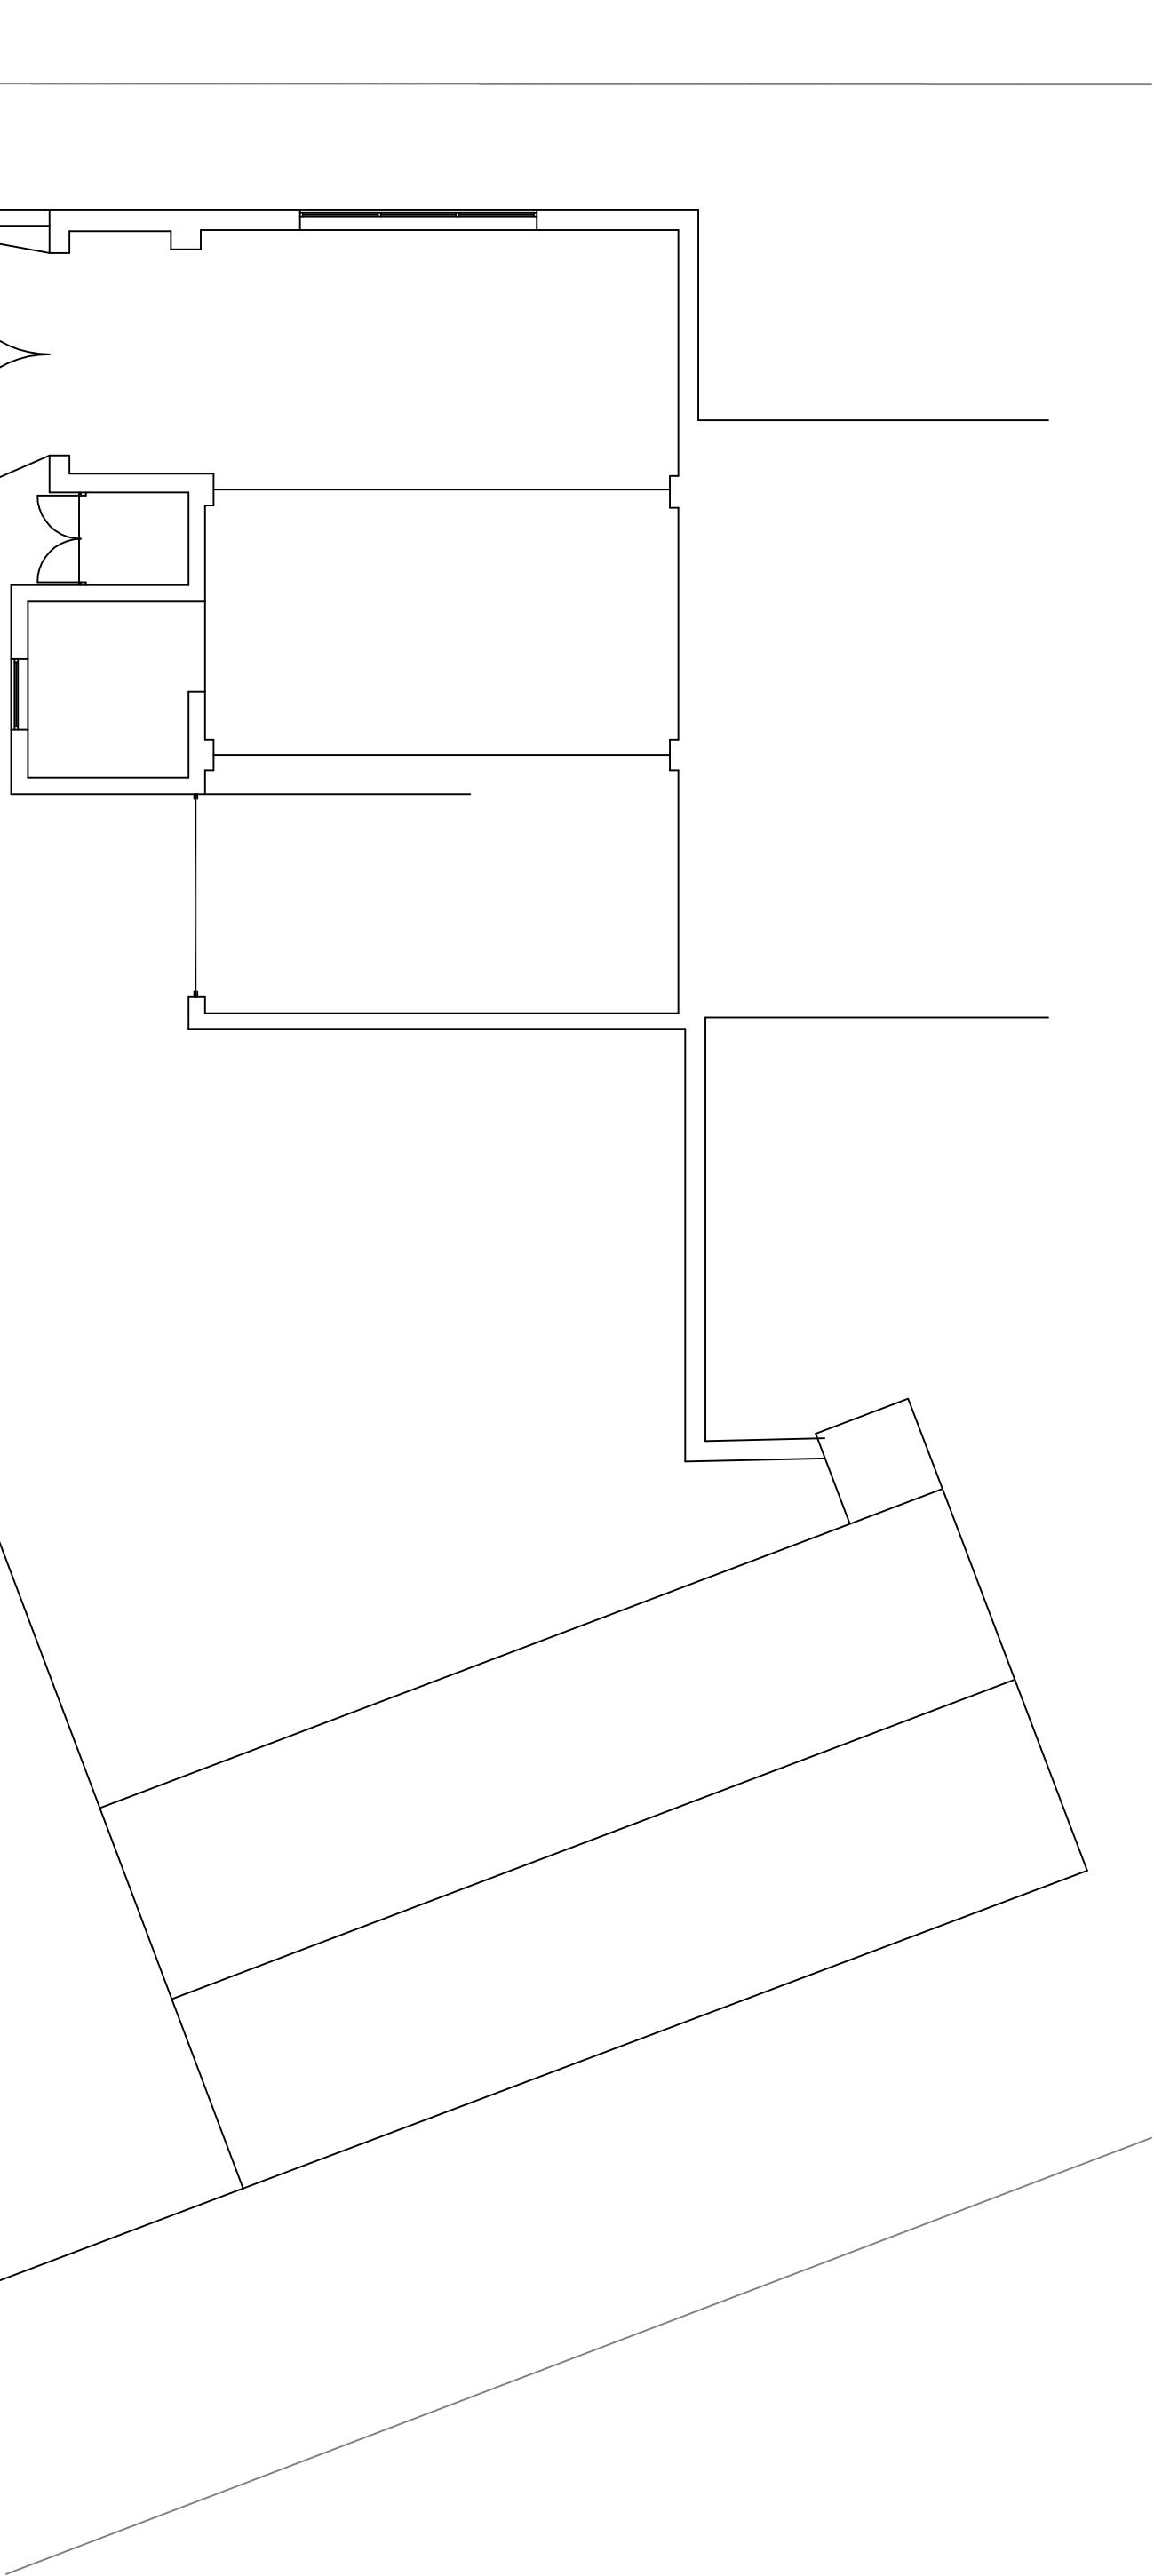

SECTION AS EXISTING

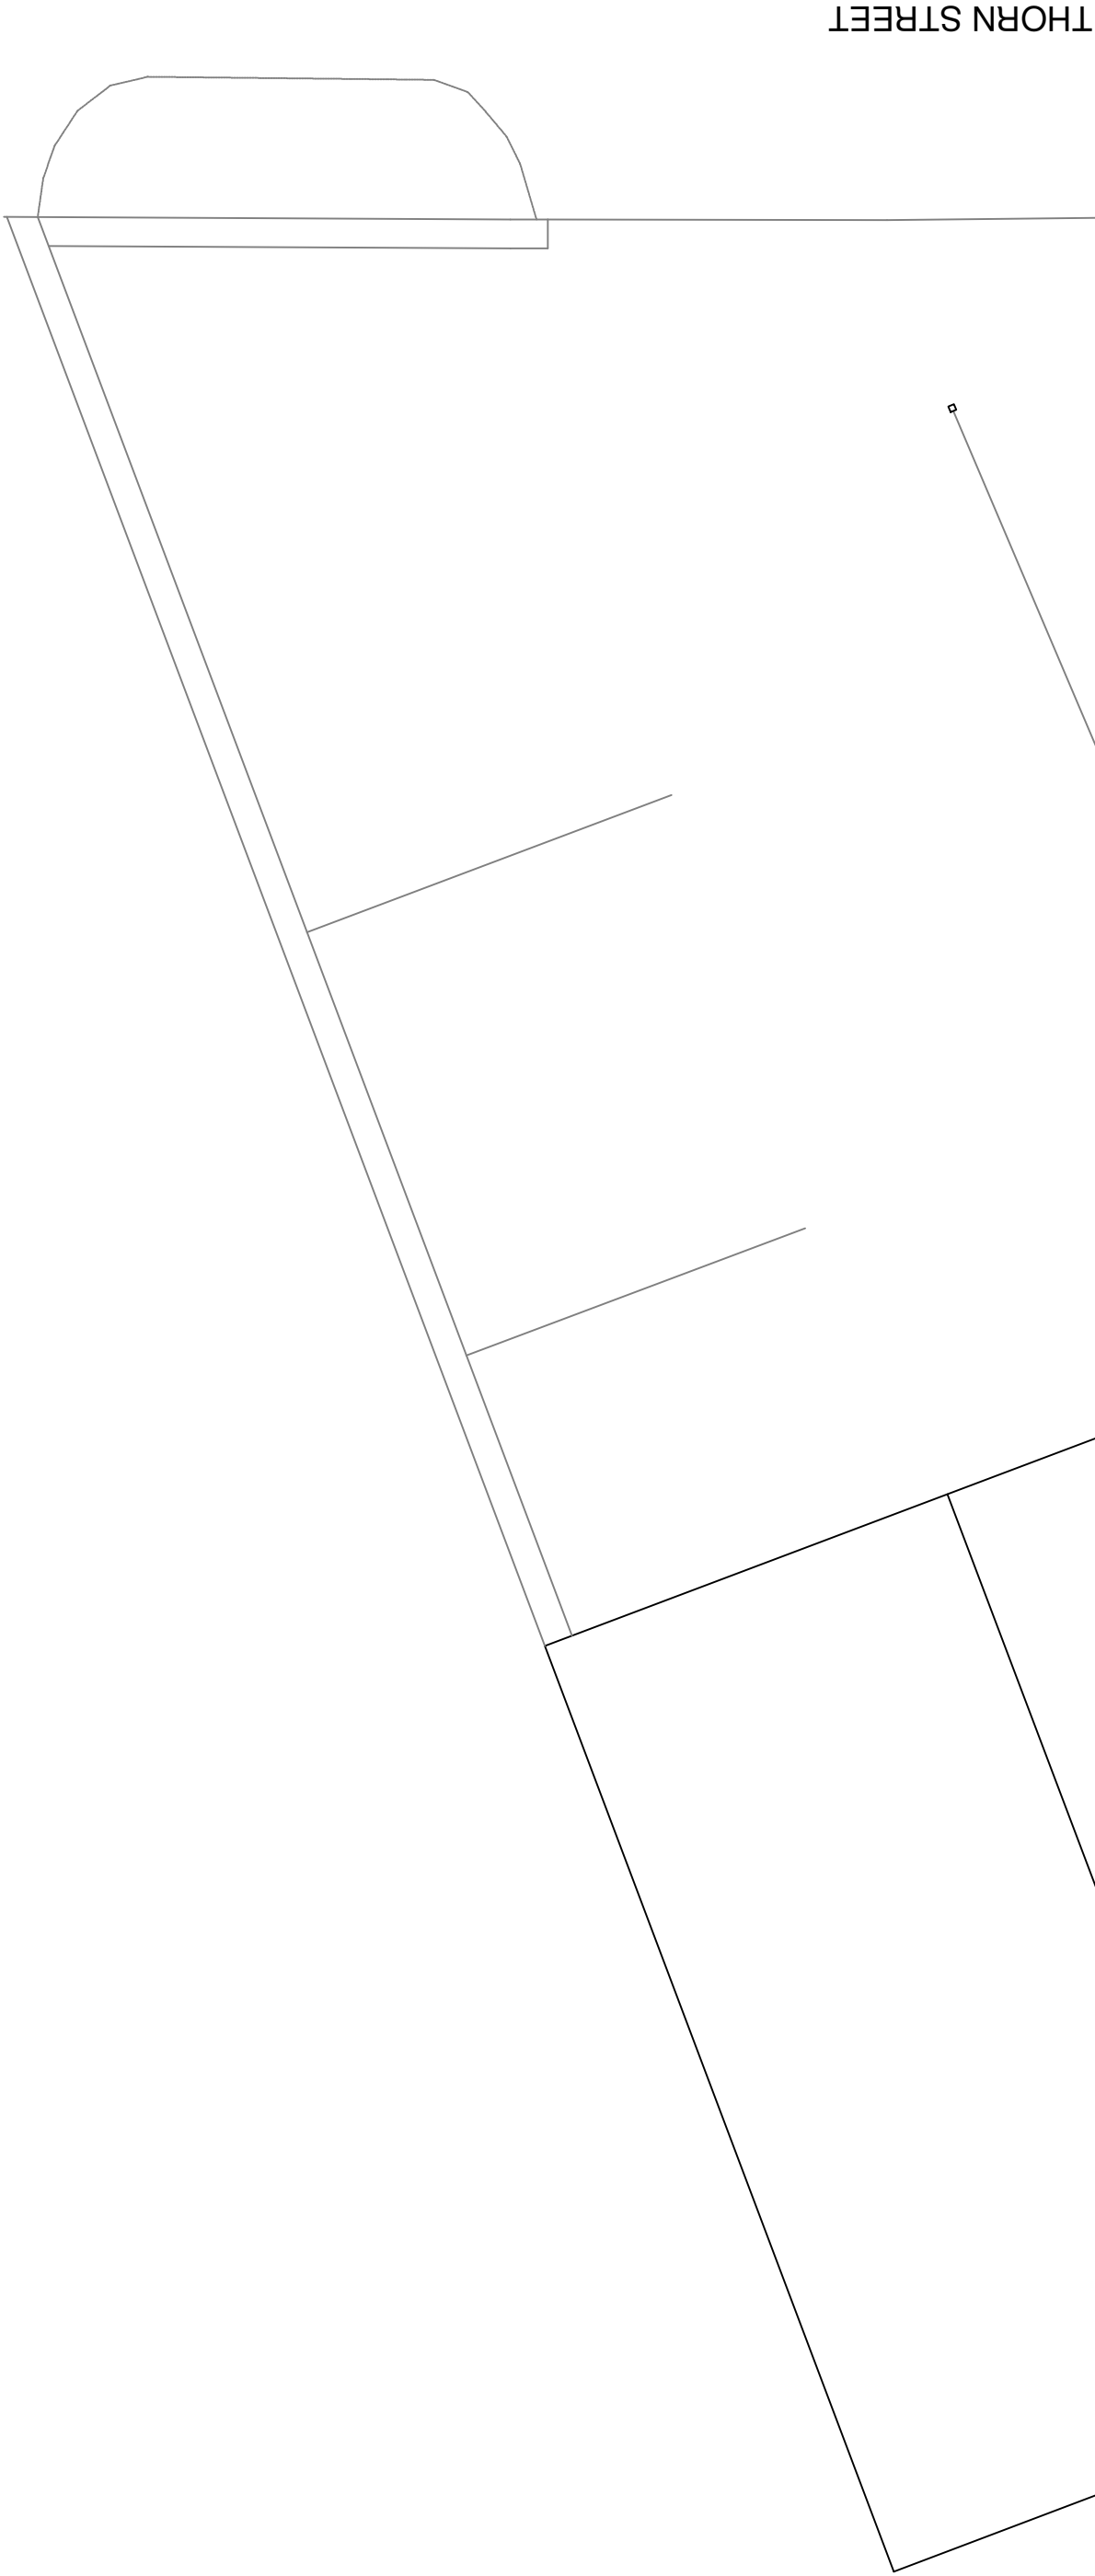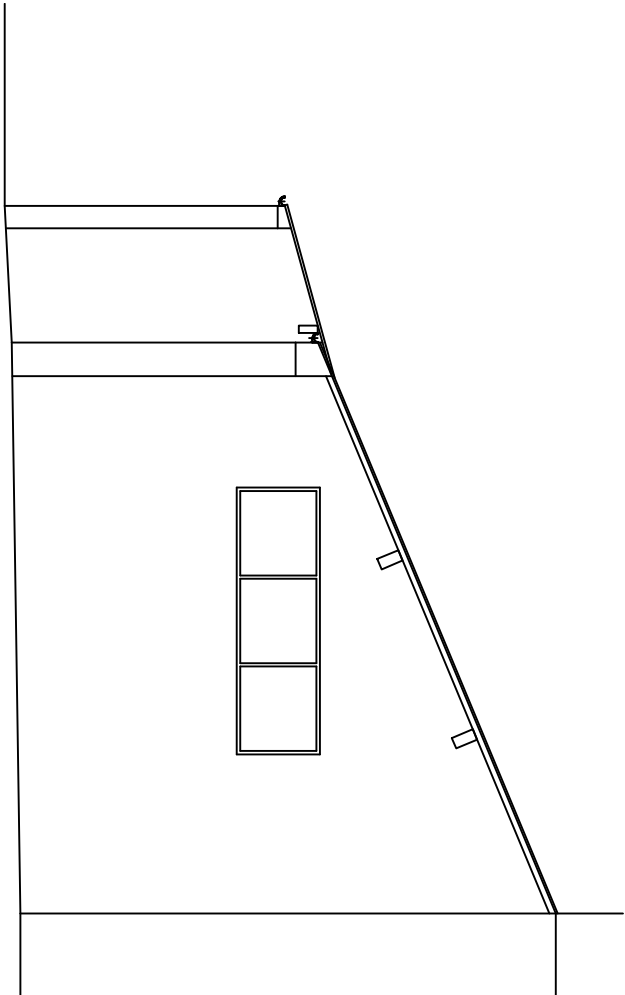

SITE PLAN AS EXISTING

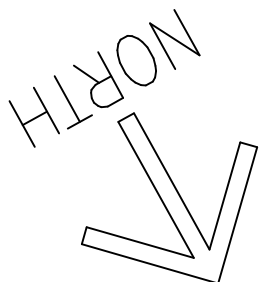

Description	Rev	Date	By
AJH ASSOCIATES			
29 Bonfield Court Clarendon Road, London W14 8PP James Birt 148 www.ajh-associates.co.uk			
Tel: 0203 452997 Email: info@ajh-associates.co.uk			
Client	RUFUS CARR LTD		
Project	Date	1:100	
Cor Preparation Centre	2019		
By	IP		
Description	Checked	No	
Existing Plans and Elevations	A1	3459/01	
DO NOT SCALE THIS DRAWING. CHECK ALL DIMENSIONS ON SITE			
THIS DRAWING IS PREPARED BY COMPANY. IT MAY NOT BE REPRODUCED IN ANY FORM OR BY ANY MEANS FOR ANY PURPOSES, WITHOUT OBTAINING PRIOR WRITTEN PERMISSION FROM AJH ASSOCIATES			