


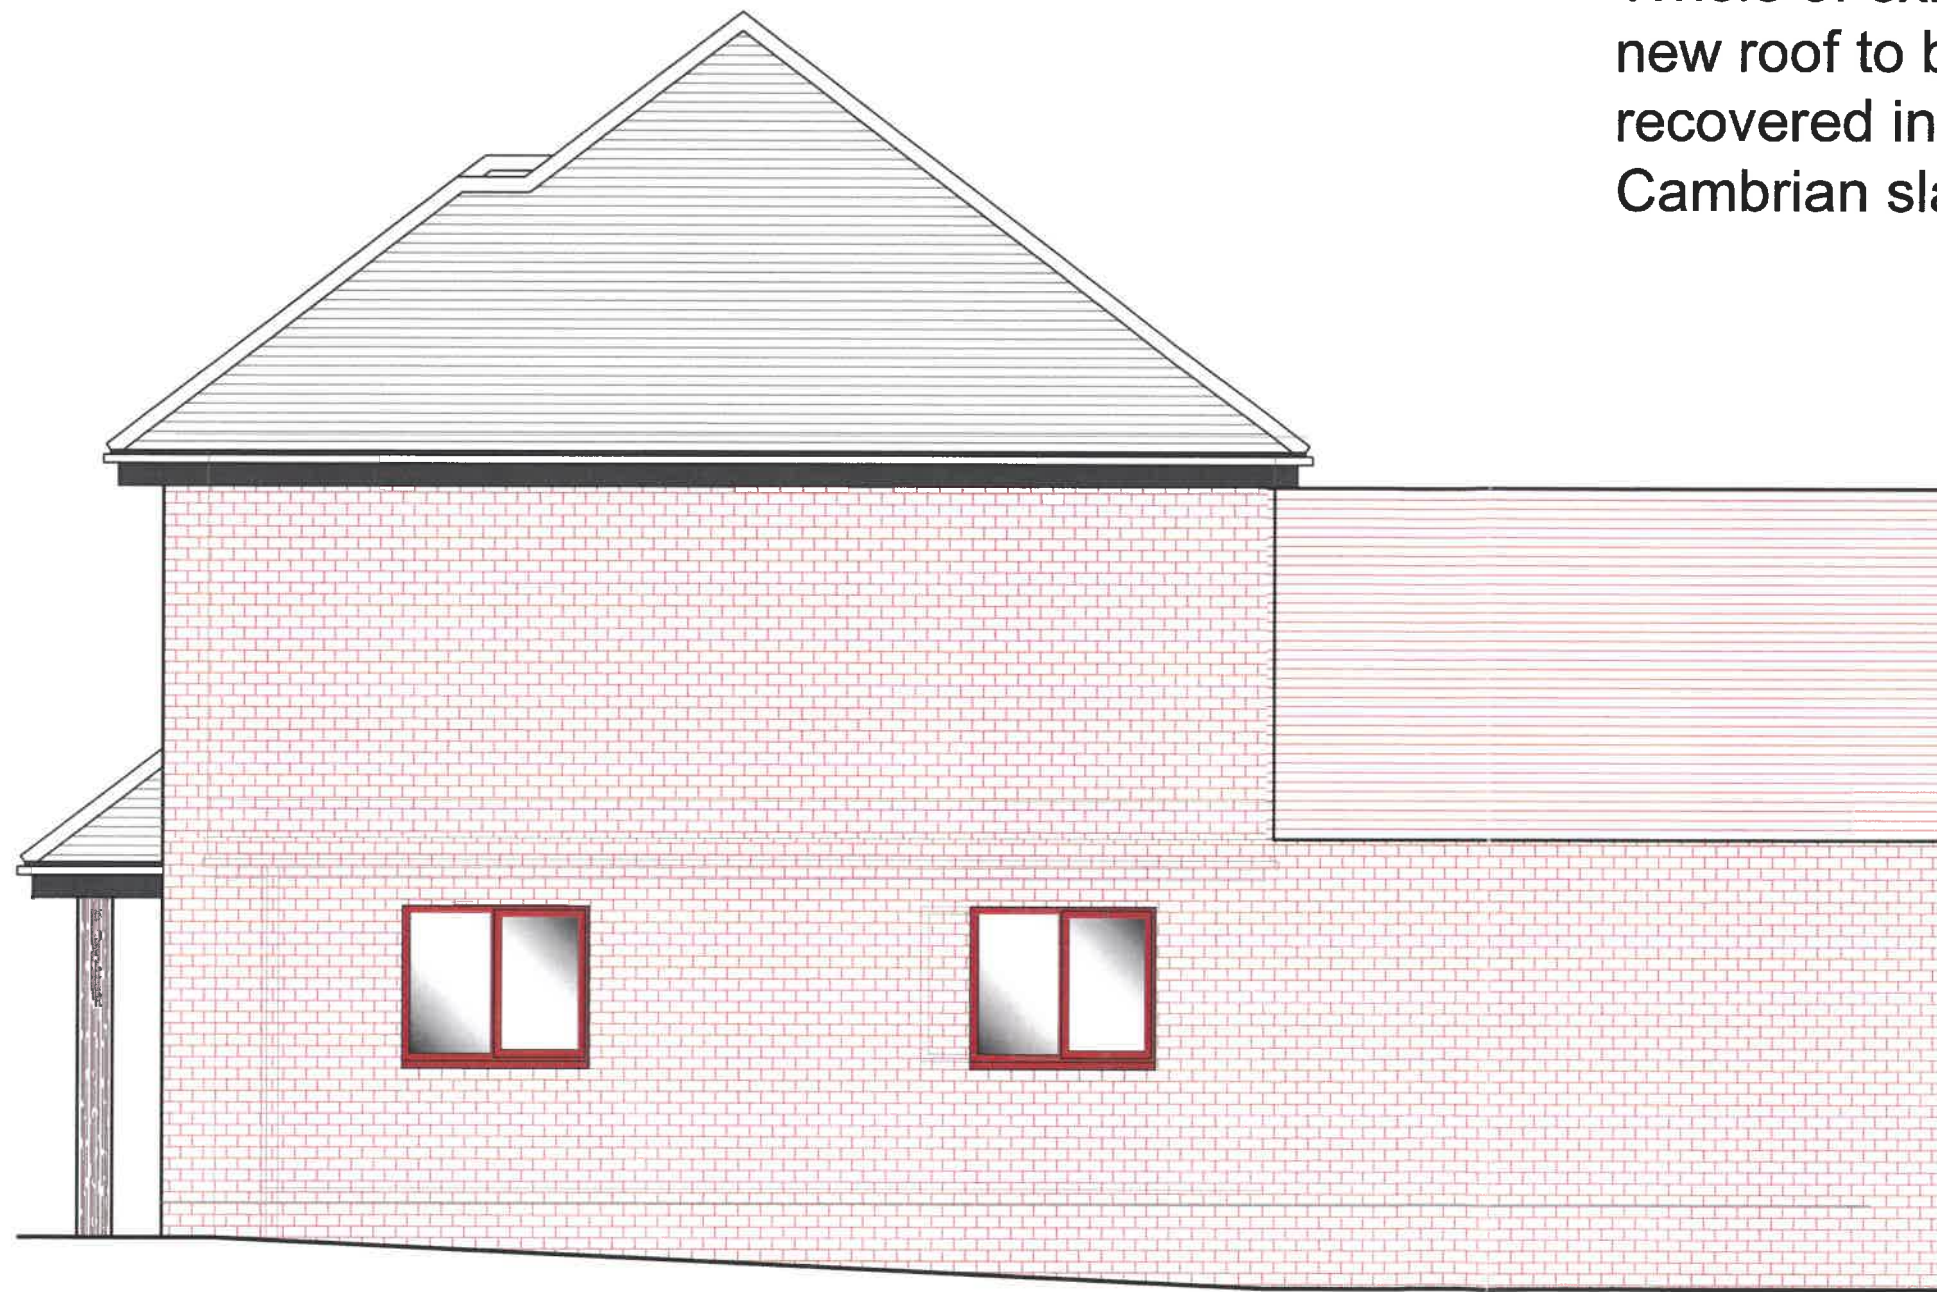

SIDE ELEVATION




Whole of existing and new roof to be recovered in Redland Cambrian slate tiles




3201906167

slats to slope down towards balcony, away from no 16 to obscure view from both directions

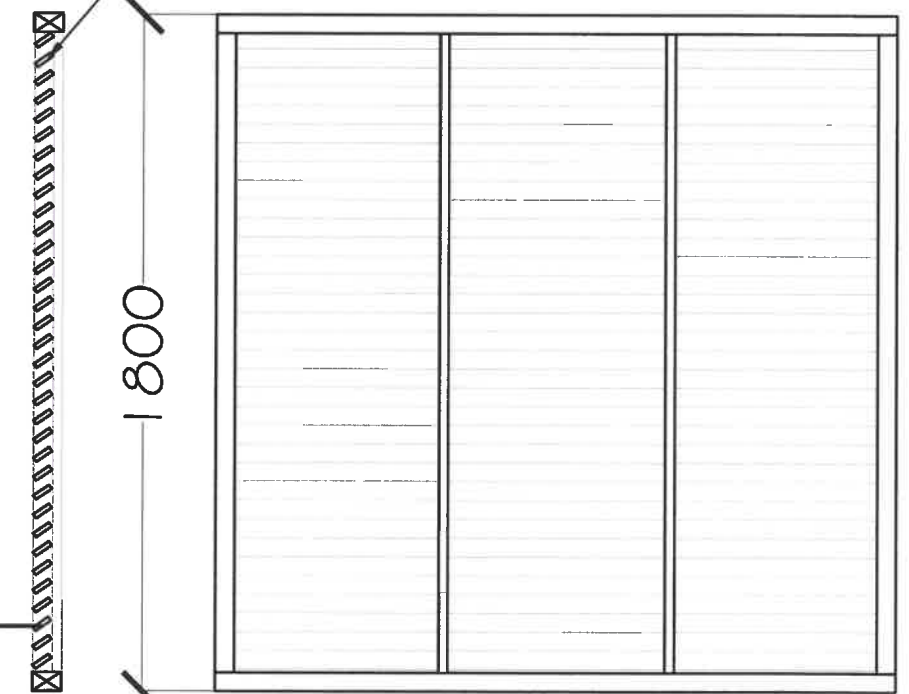

typical panel elevation to no 16

SCREEN DETAIL

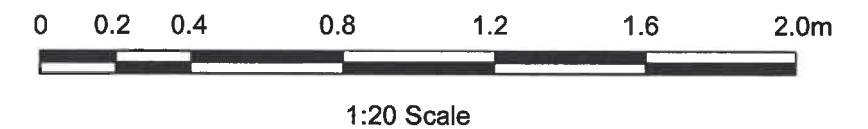

www.psadesign.co.uk
mail@psadesign.co.uk

PSA
DESIGN

engineering your environment
CIVIL, STRUCTURAL, GEOTECHNICAL, TRANSPORT

PSA Design
The Old Bank House
6 Berry Lane, Longridge
Preston, PR3 3JA
Tel. 01772 786066
Fax. 01772 786265

Client	Mr & Mrs Jones
Job	18 Beverley Drive, Clitheroe
Title	Proposed screen to 16 Beverley Drive

Drawn	DME	Date	July 2019
Check		Scale	1:50 & 1:20 @ A3
Appr.			

Drwg No.	A2783/PL05
Rev.	