issue:

A: original issue

© copyright in this drawing is vested in campbell driver partnership limited

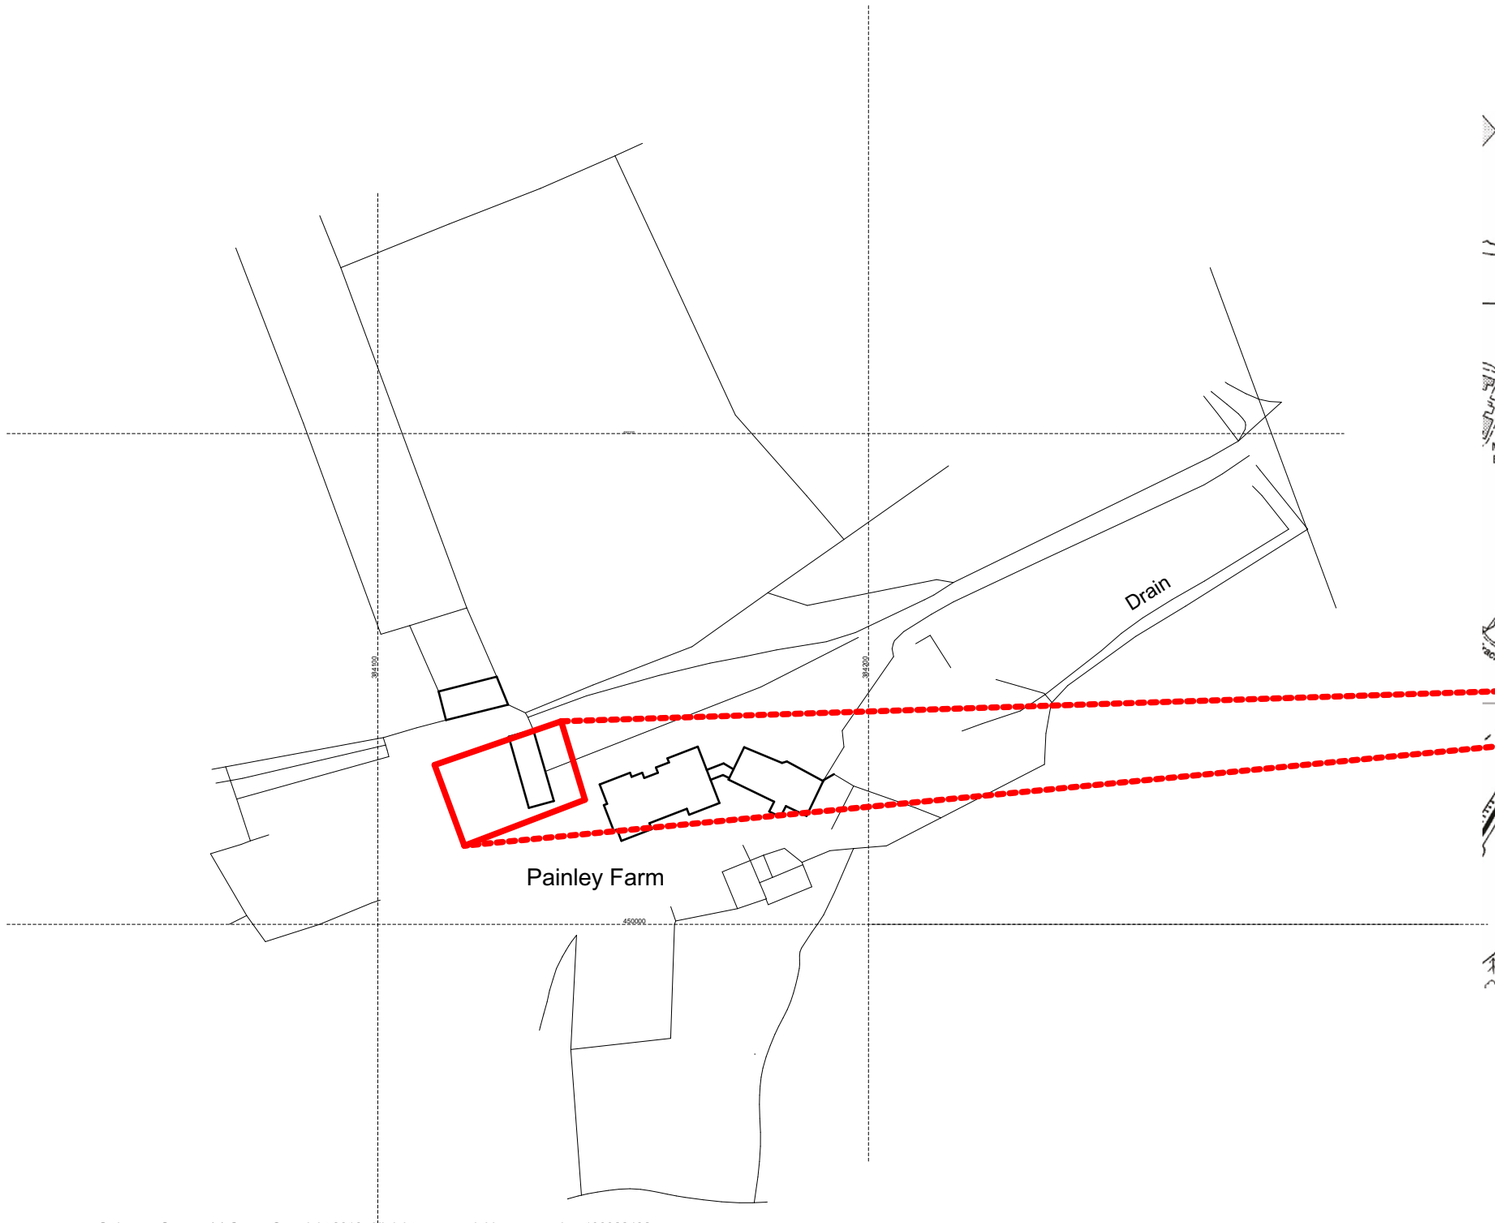

Ordnance Survey, (c) Crown Copyright 2016. All rights reserved. Licence number 100022432

os plan

0 10 20 30 40 50m

scale 1:1250

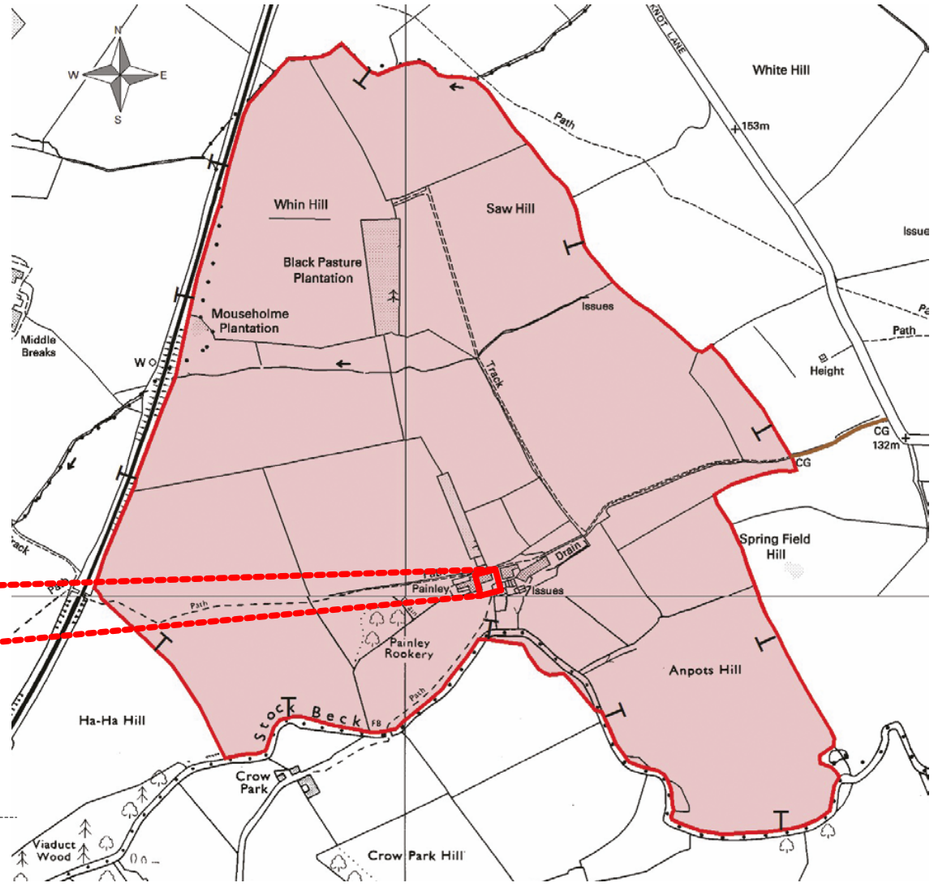

location plan
1:10,000 approx

campbelldriverpartnership architects

client: mr t preston

project: new stable, garden stores and basement

painley farm gisburn

sheet: os plan

job no:	dwg no:	
16.149.01	007	B

scale: 1:10000, 1:1250 @ A3

date: 09.05.19

drawn: dp

capricorn park
blakewater road
blackburn bb1 5qr
t: 01254 297700
e: design@cdparchitects.co.uk