



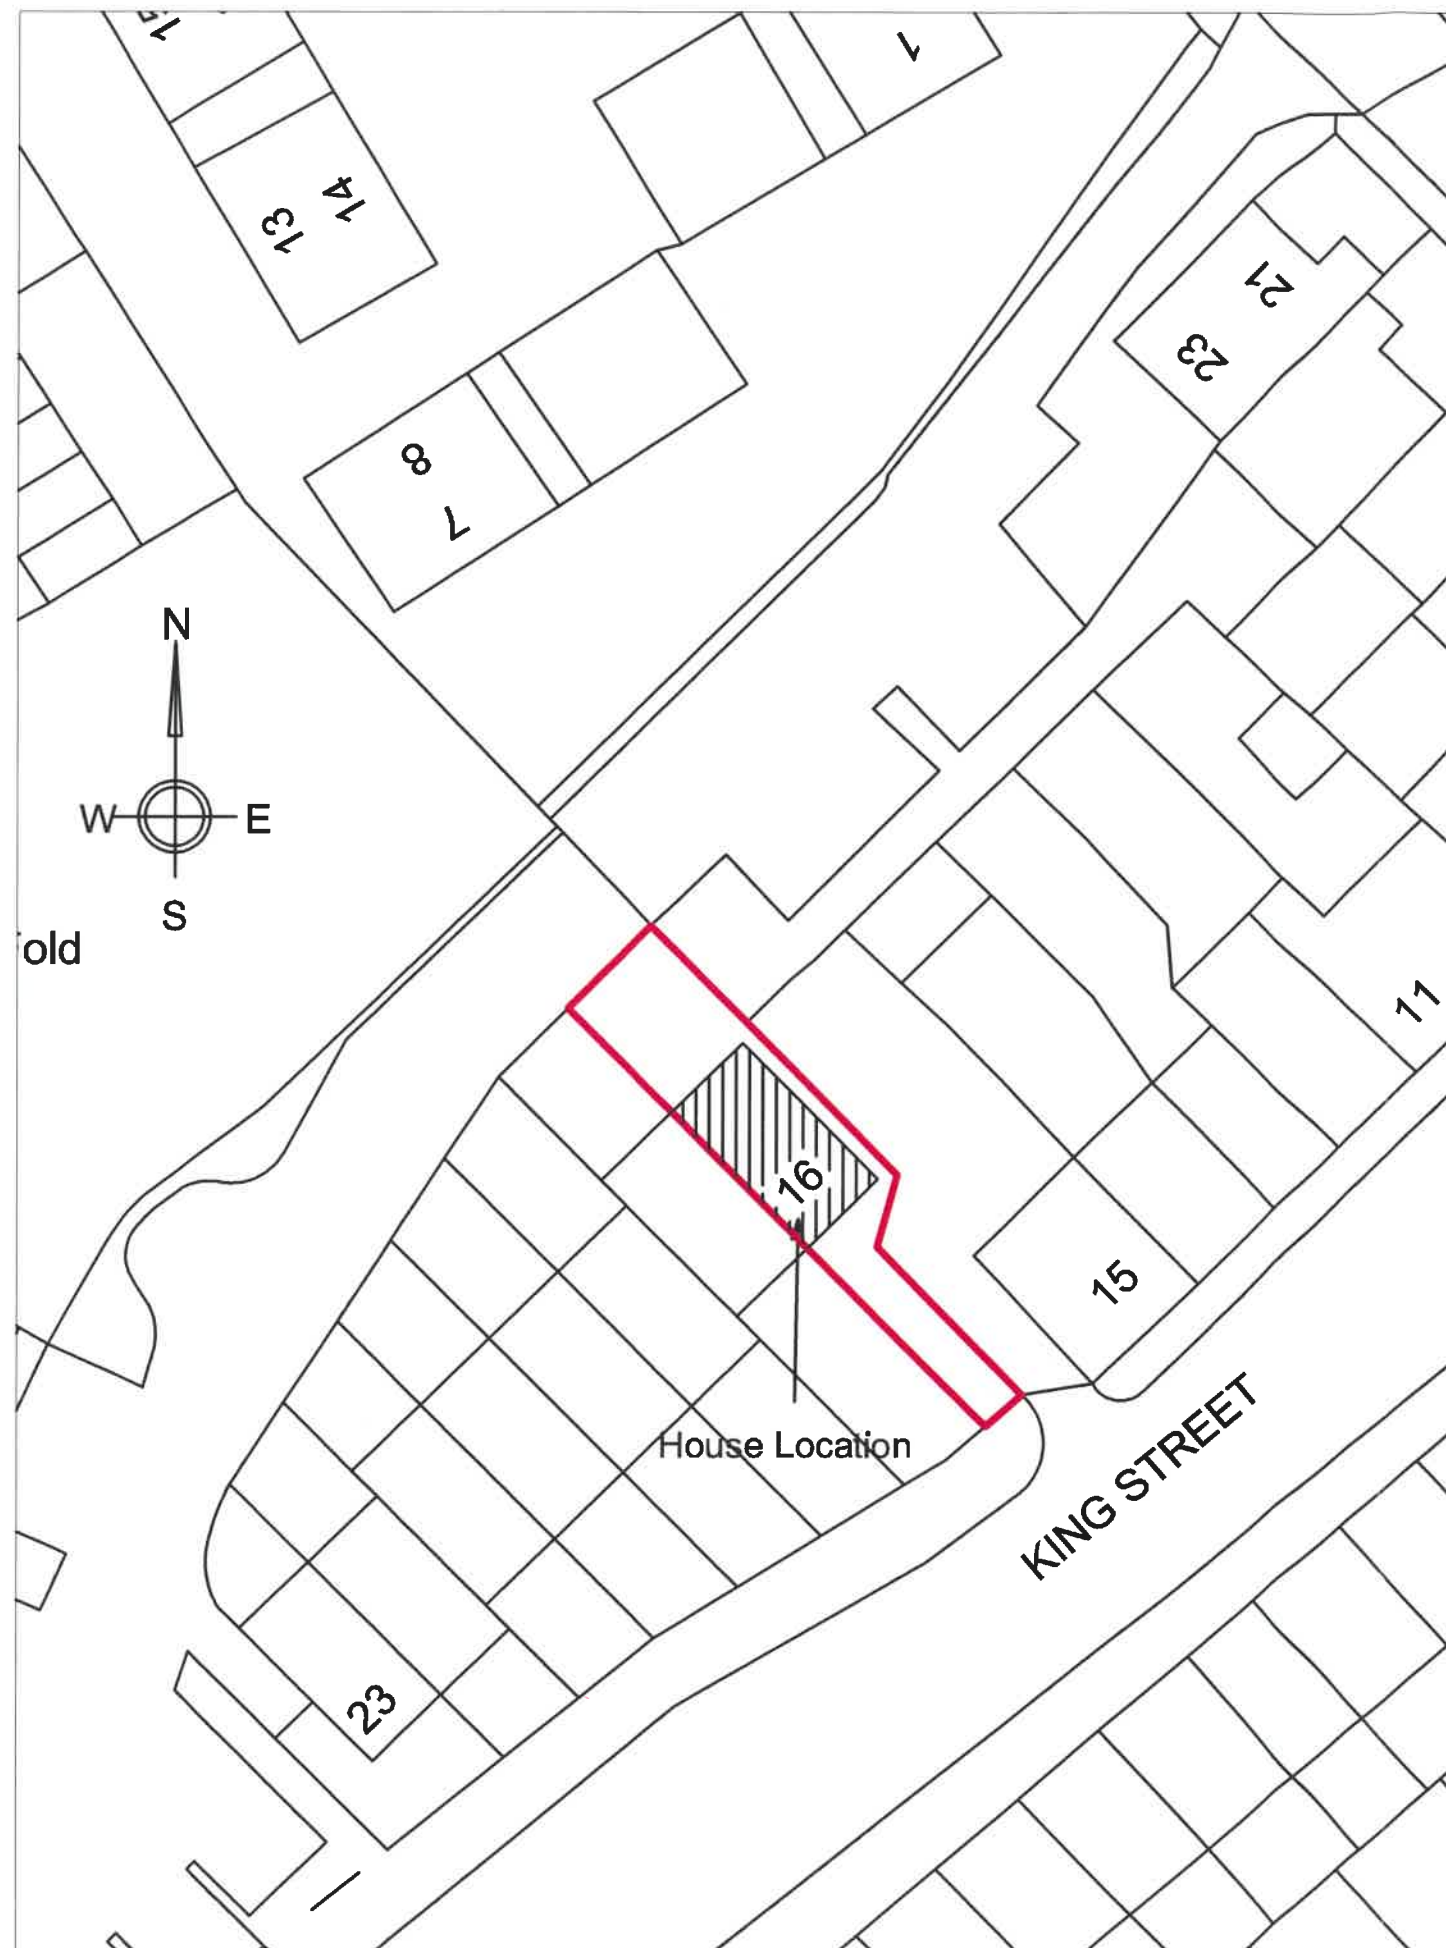

PROPOSED 1:500 LOCATION MAP

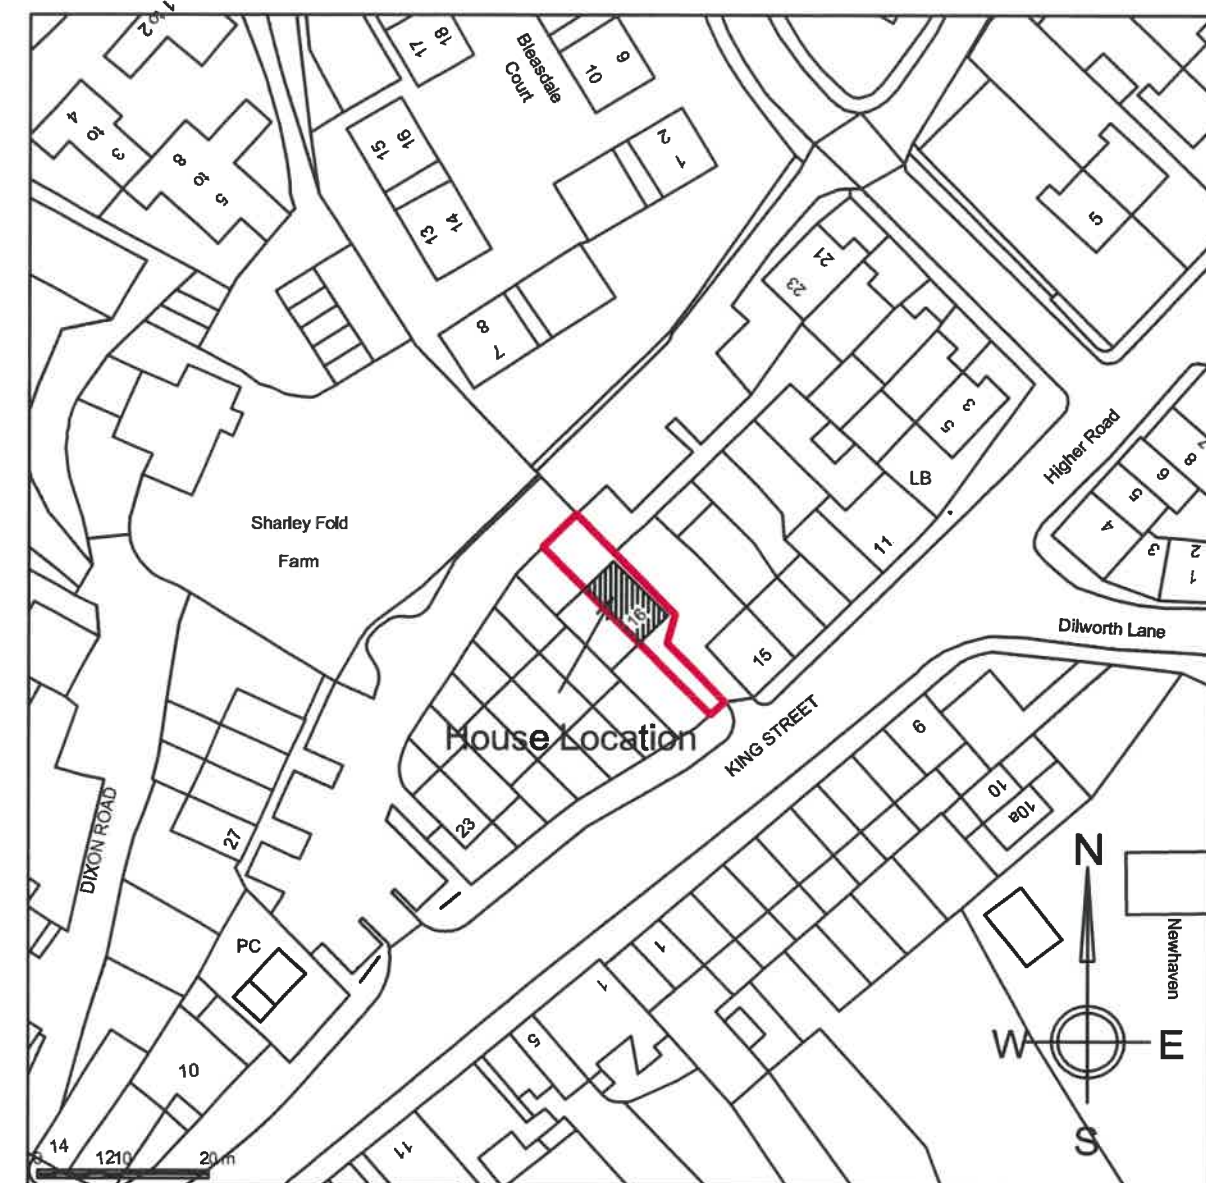

PROPOSED 1:1250 LOCATION MAP



97 THE FARTHINGS
ASTLEY VILLAGE
CHORLEY
LANCASHIRE
PR7 1SH

TEL 07702 682888 www.extendeddesign.co.uk
mail@extendeddesign.co.uk

Proposed replacement windows at 16 King Street Longridge PR3 3RQ

Mr & Mrs Ashton

320190013P

Rev	Description	Date
1:1250 & 1:500 LOCATION PLANS		
Dwg No 1973 / 100	Drawn DP	Date Sept 2019
Scale @ A4		1:1250 1:500