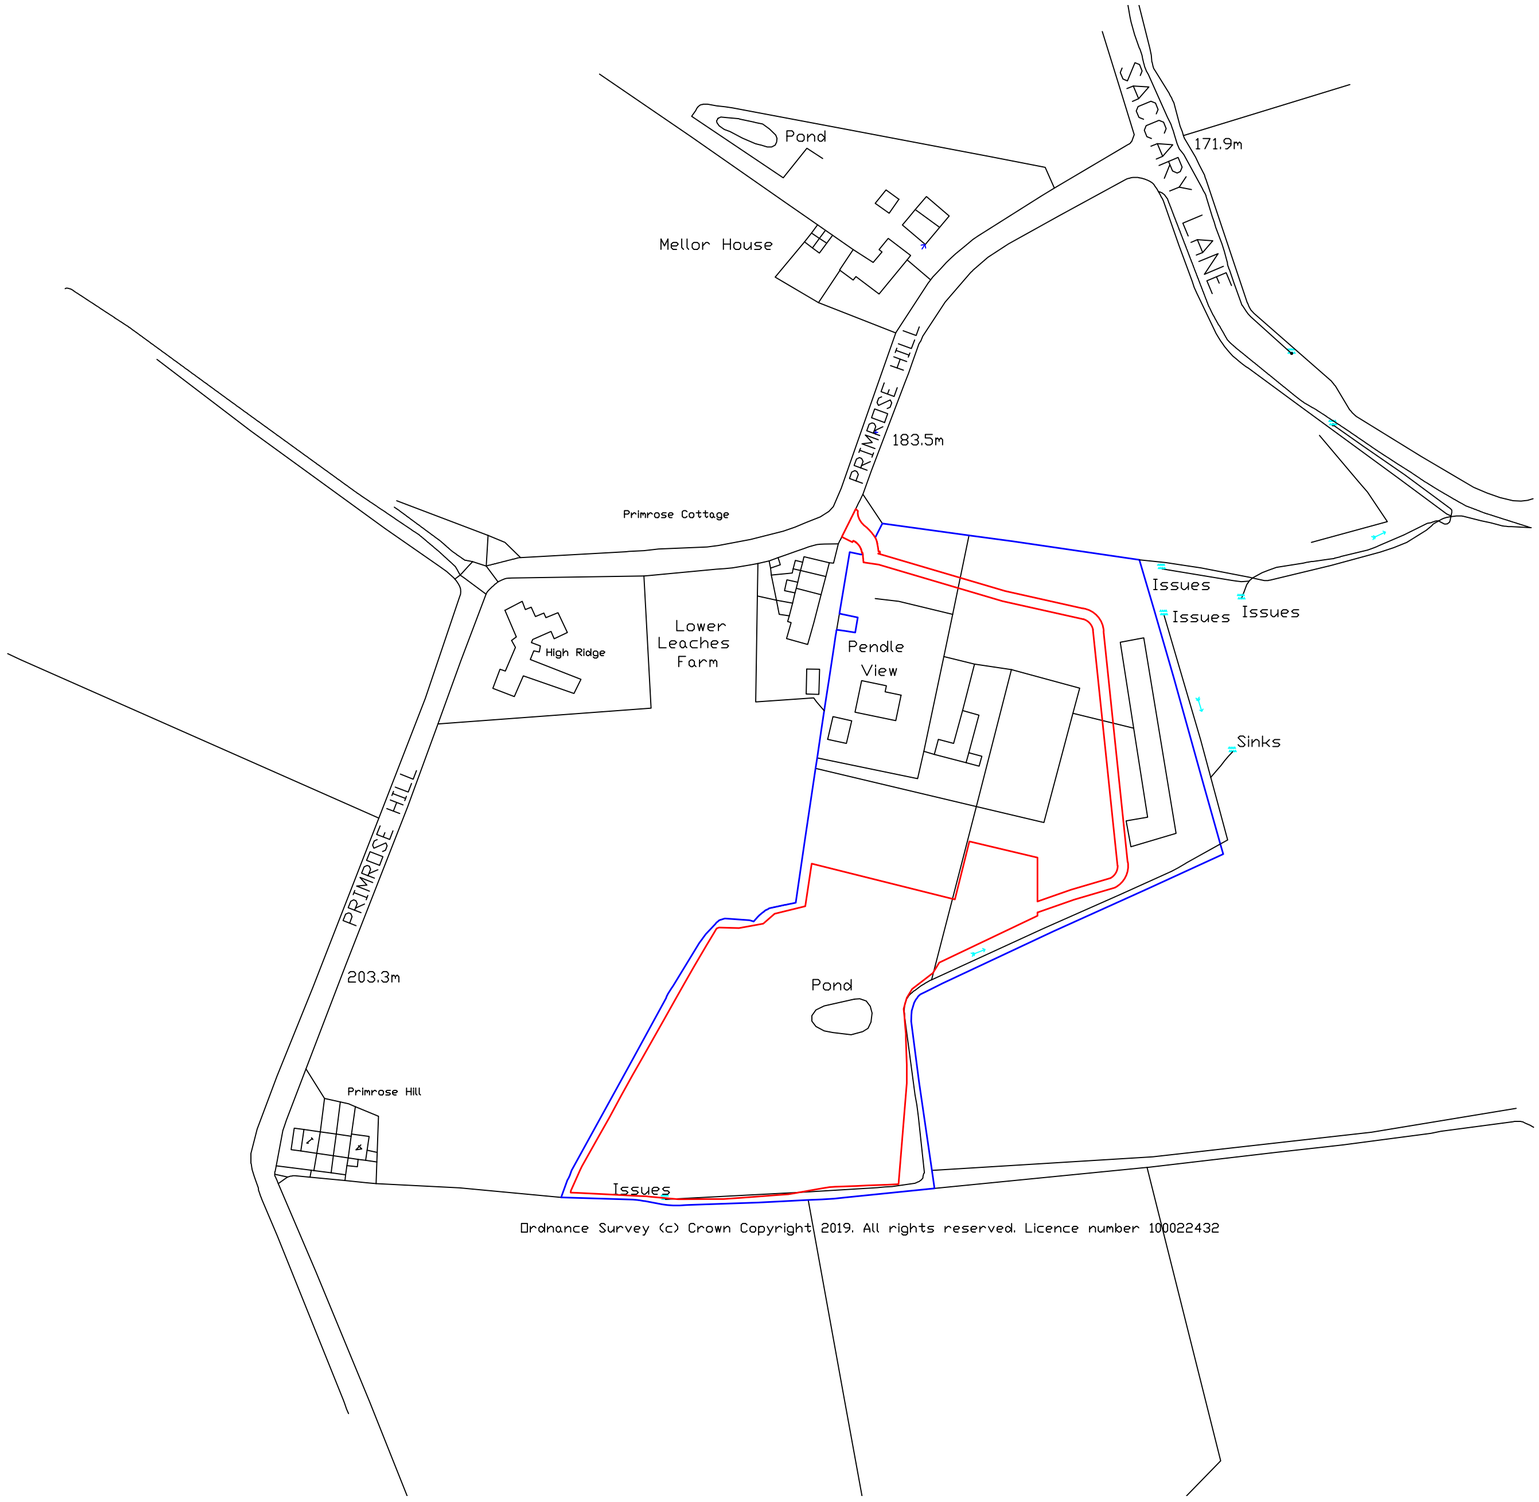

Ordnance Survey (c) Crown Copyright 2019. All rights reserved. Licence number 100022432

Notes:

All work is to be carried out to the latest current British standards Codes of Practice and recognised working practices.
All work and materials should comply with Health and Safety legislation.
All dimensions are in millimetres where explicitly shown otherwise.
The contractor should check and certify all dimensions as work proceeds and notify the architect of any discrepencies.
Do not scale off the drawings, if in doubt ask.

Gary Hoerty Associates

Gary Hoerty Associates Chartered Surveyors
Suite 9 - Grindleton Business Centre
The Spinney
Grindleton
Clitheroe
Lancashire BB7 4DH

T: 01200 449700
Email: info@ghaonline.co.uk

Project: (No:Monk/924/2694)

Planning - Proposed planning application for a development of small holiday lodges at

Pendle View,
Primrose Lane,
Mellor BB2 7EQ.

Title: Location Plan.

Drawing No: Monk/924/2694/02 **Drawn:** PF

Client: Mrs L Monk

Date: 25.09.2019 **Scale:** 1:1250 @ A2

Amendments: