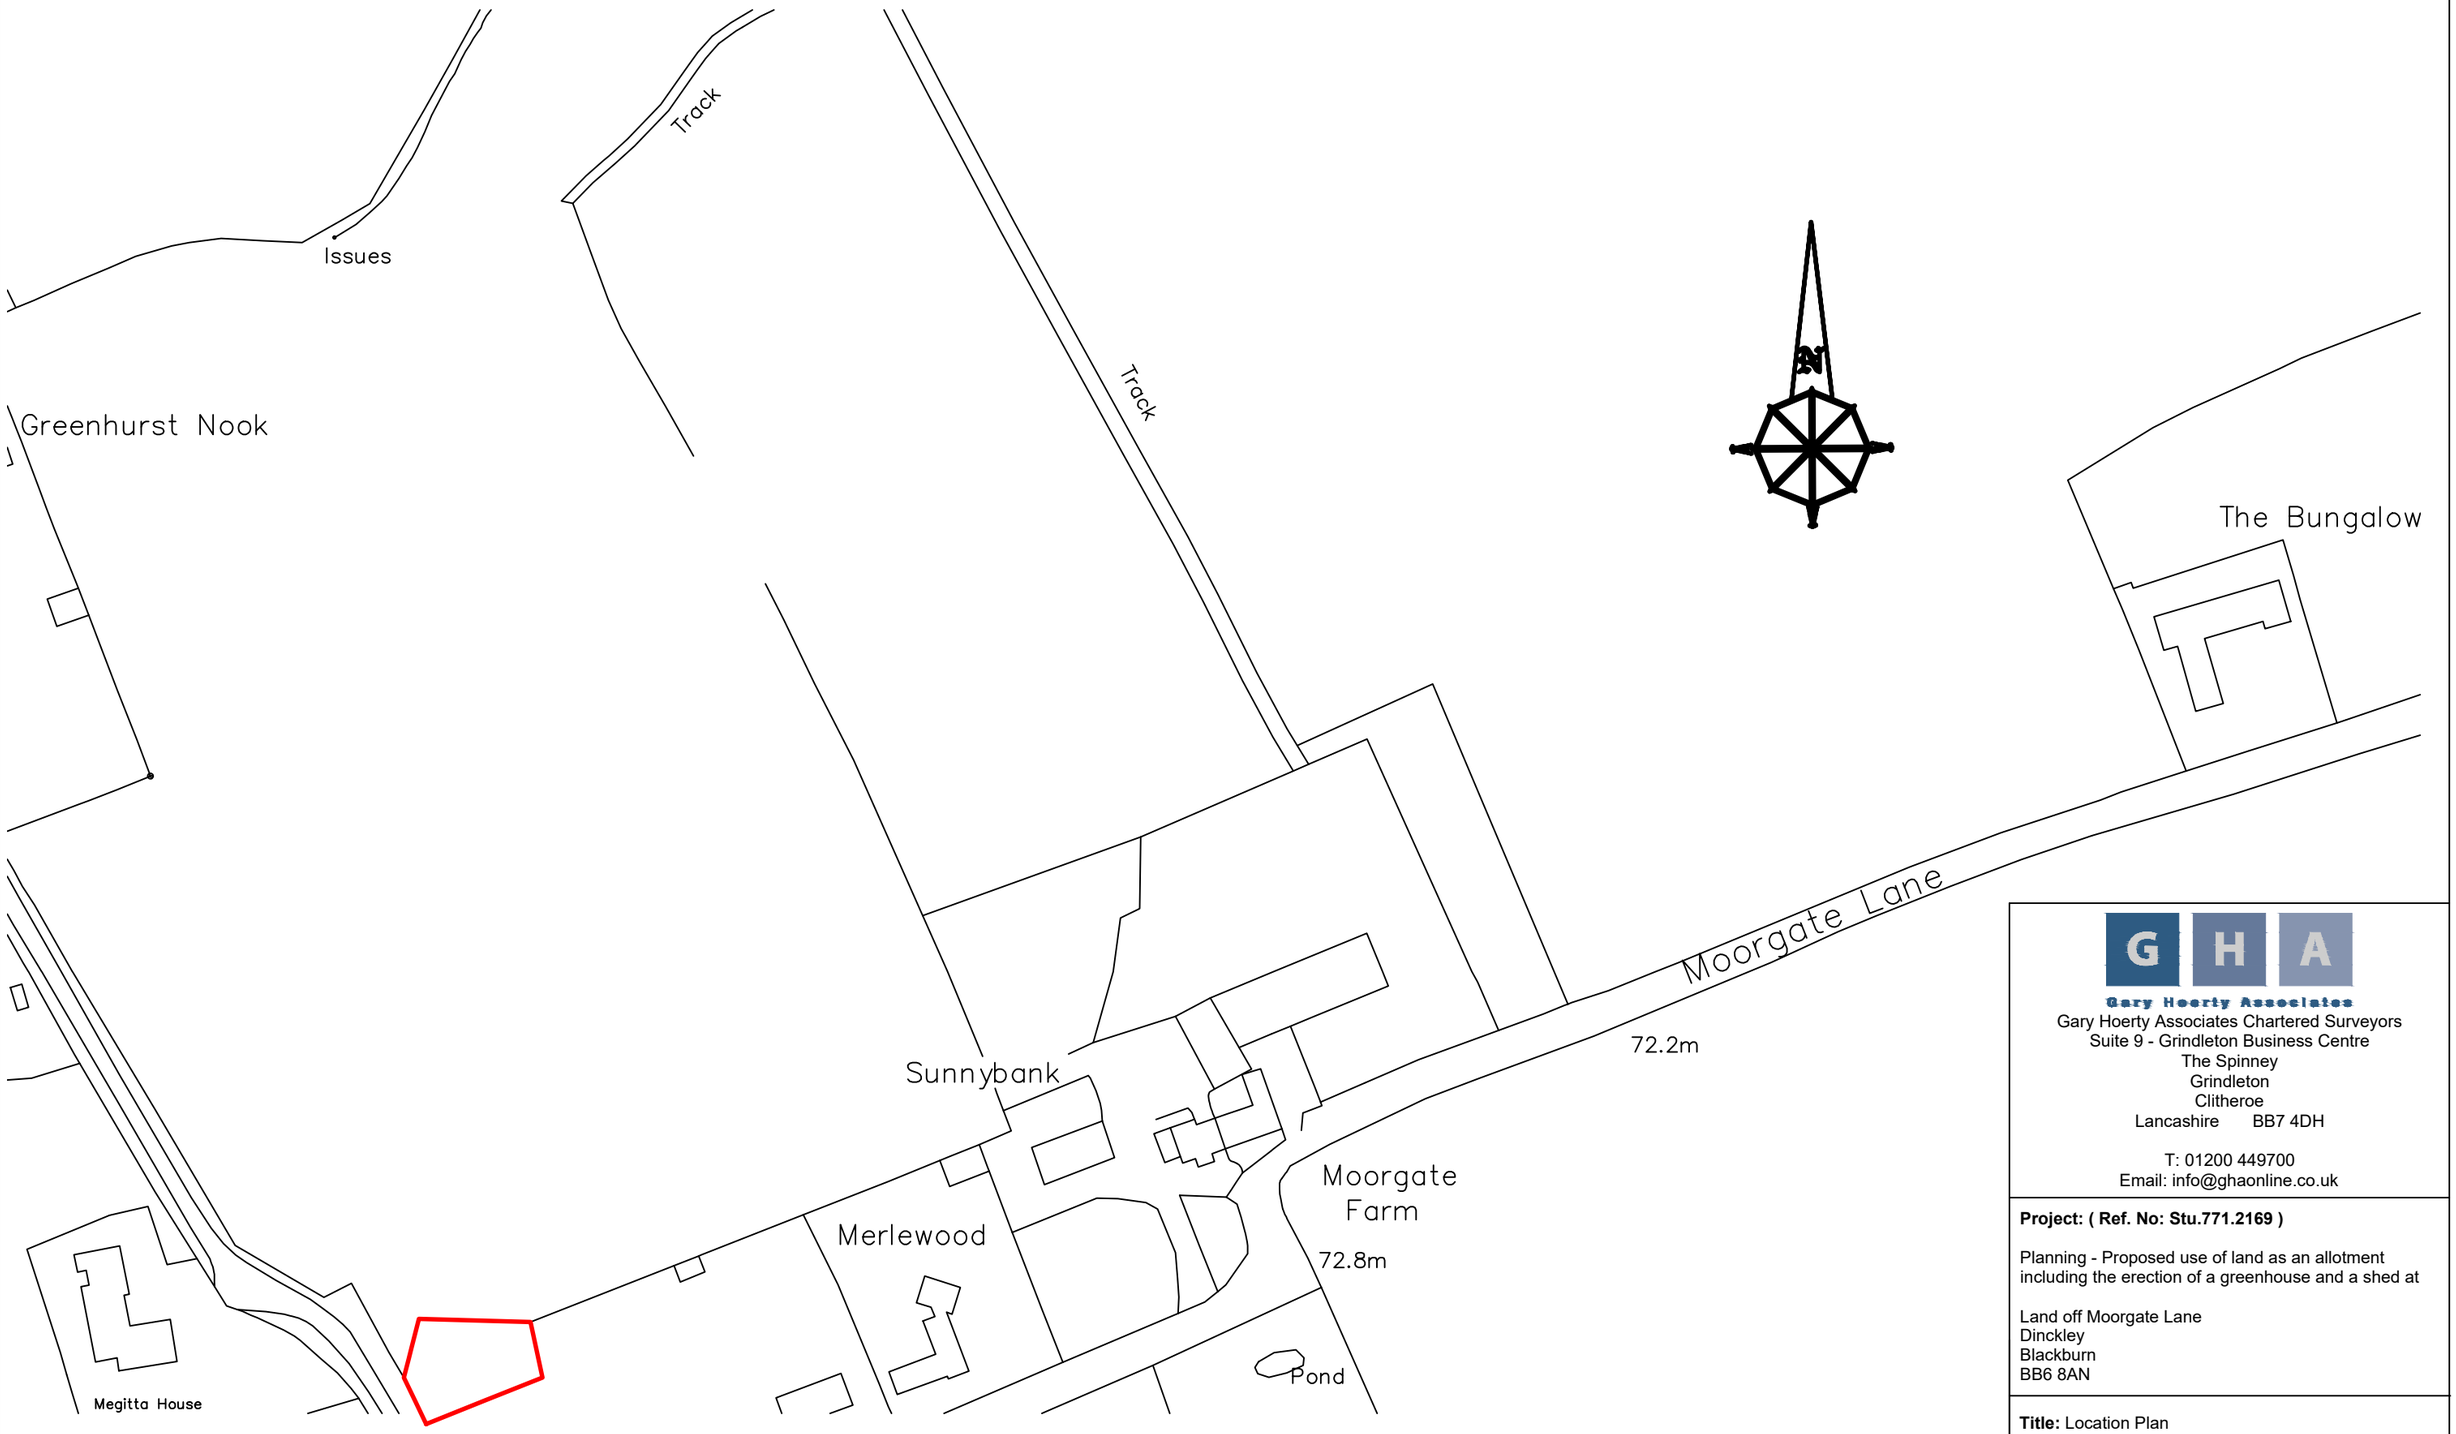

Location Plan - 1:1250

Gary Hoerty Associates
Gary Hoerty Associates Chartered Surveyors
Suite 9 - Grindleton Business Centre
The Spinney
Grindleton
Clitheroe
Lancashire BB7 4DH

T: 01200 449700
Email: info@ghaonline.co.uk

Project: (Ref. No: Stu.771.2169)

Planning - Proposed use of land as an allotment including the erection of a greenhouse and a shed at

Land off Moorgate Lane
Dinckley
Blackburn
BB6 8AN

Title: Location Plan

Drawing No: Stu/771/2169/02 | **Drawn:** PF

Client: Mr M Stummer

Date: 16.09.2019 | **Scale:** 1:1250 @ A3

Amendments: