


south west elevation.

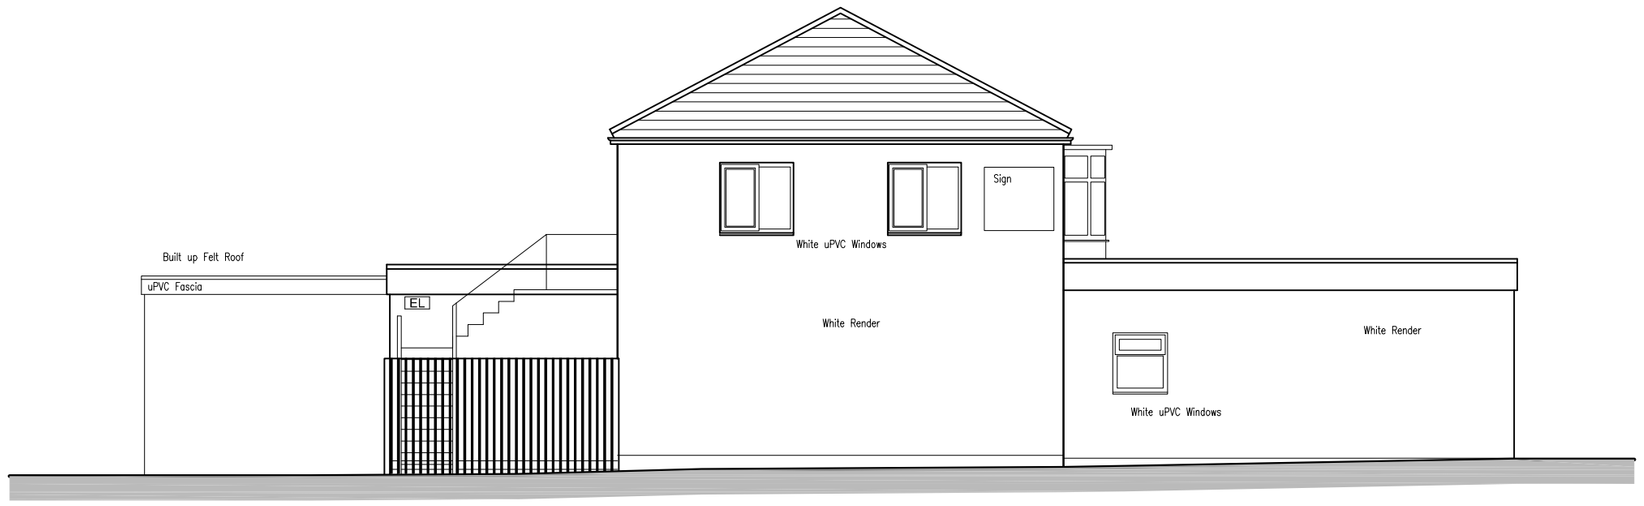


north east elevation.




south east elevation.

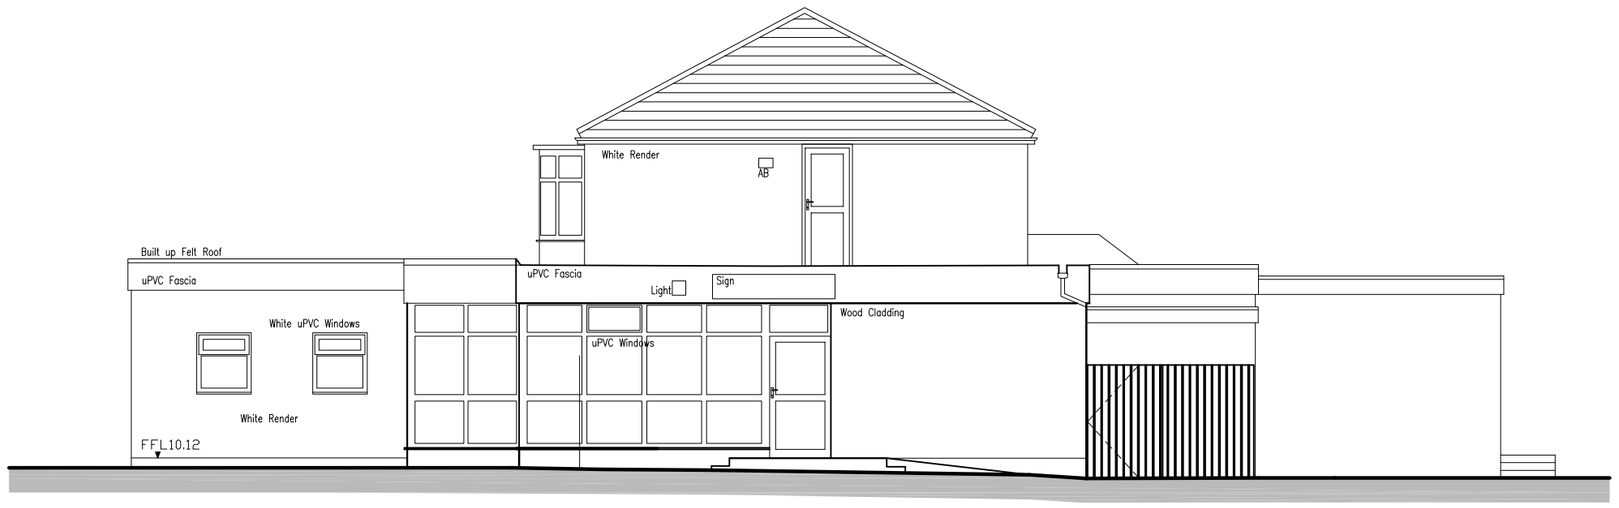


north west elevation.

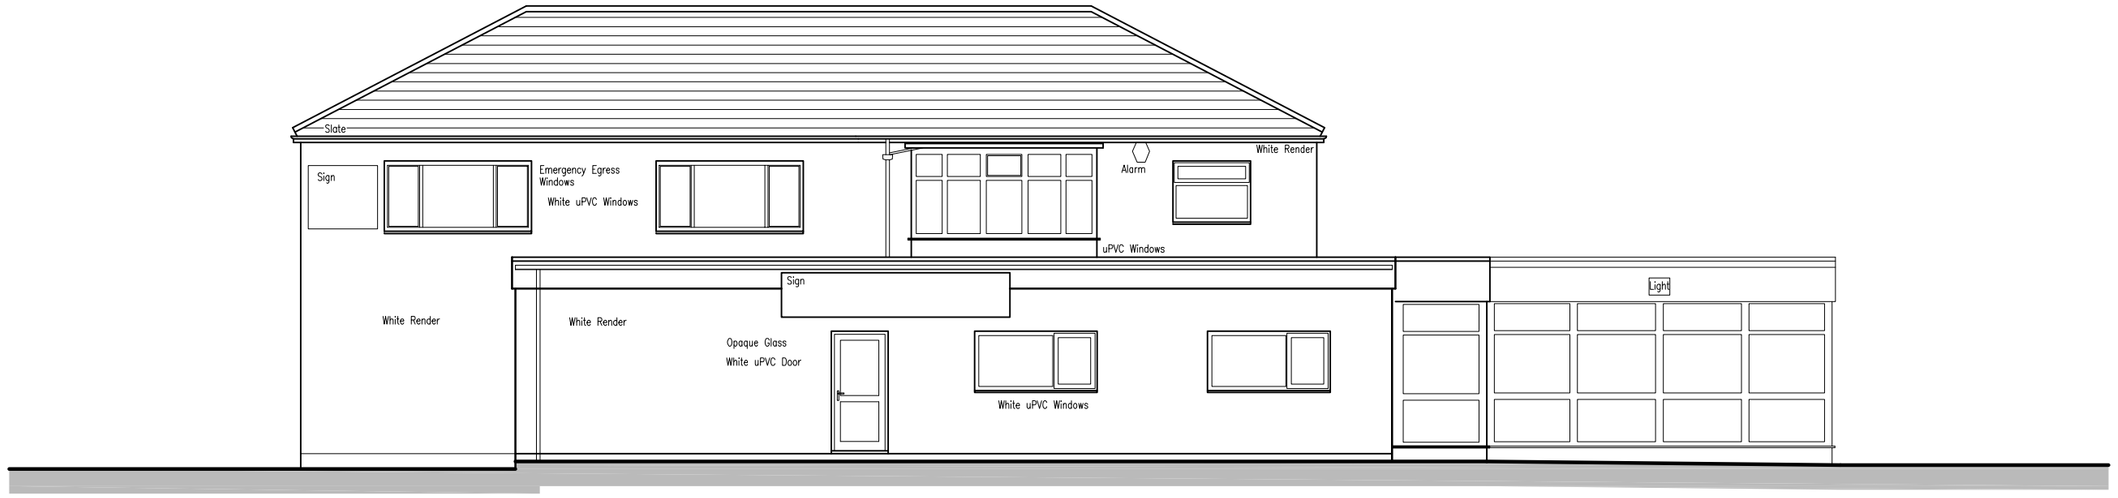


SCALE BAR in METRES

Revisions

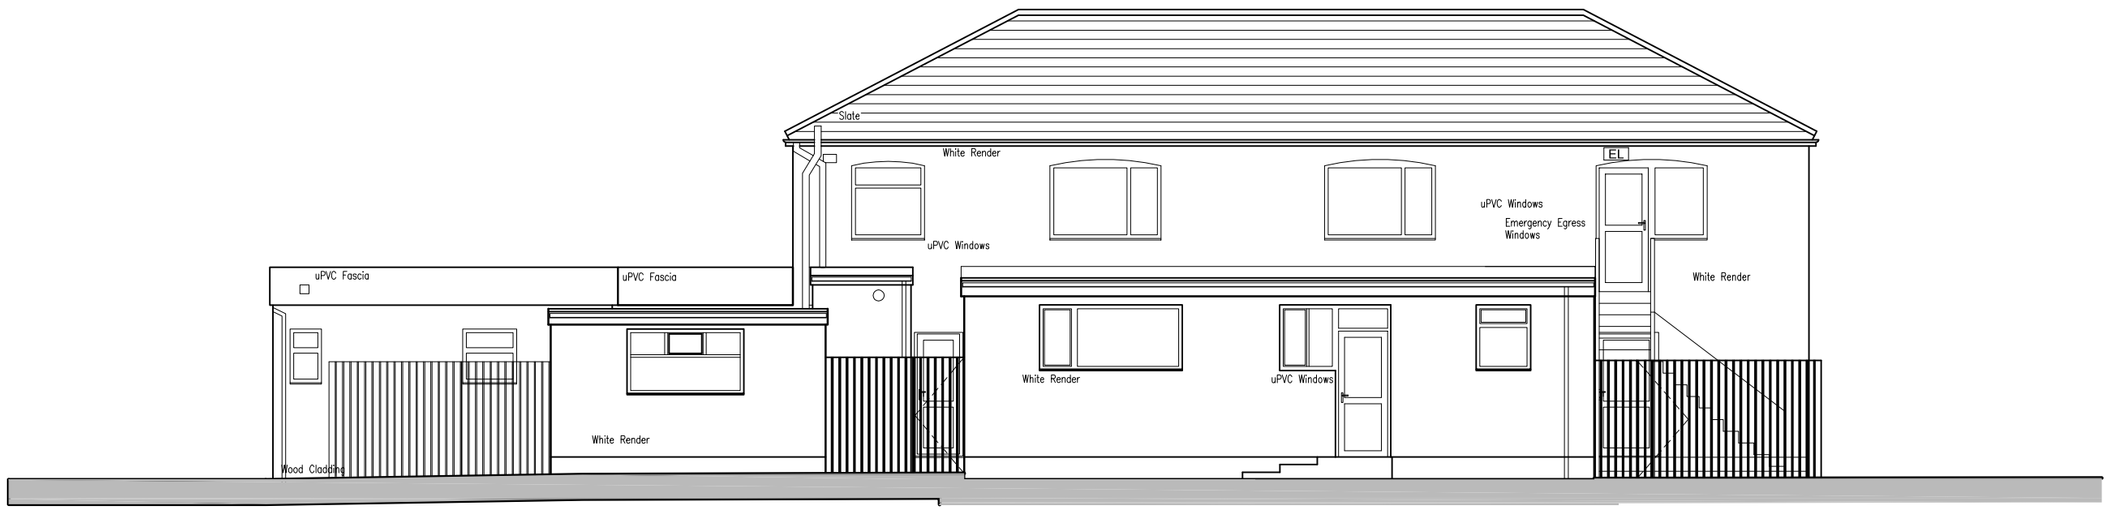Project:
PROPOSED EXTENSION & EXERCISE AREA
MYVET, LONGSIGHT ROAD, MELLOR

Drawing:
existing elevations

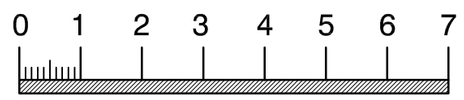Client:
MR. & MRS. C. MYERSCOUGH

**adm design**

Royds House, Harden Road, Keighbrook, Barnoldswick, Lancs. BB18 6TS
Tel / Fax : 01282 853335 Email: admdesign @ btconnect.com

Scale(s) 1:100 @ A2 Date AUGUST 2019

Drawing no. ADM/19/28/02 Rev.