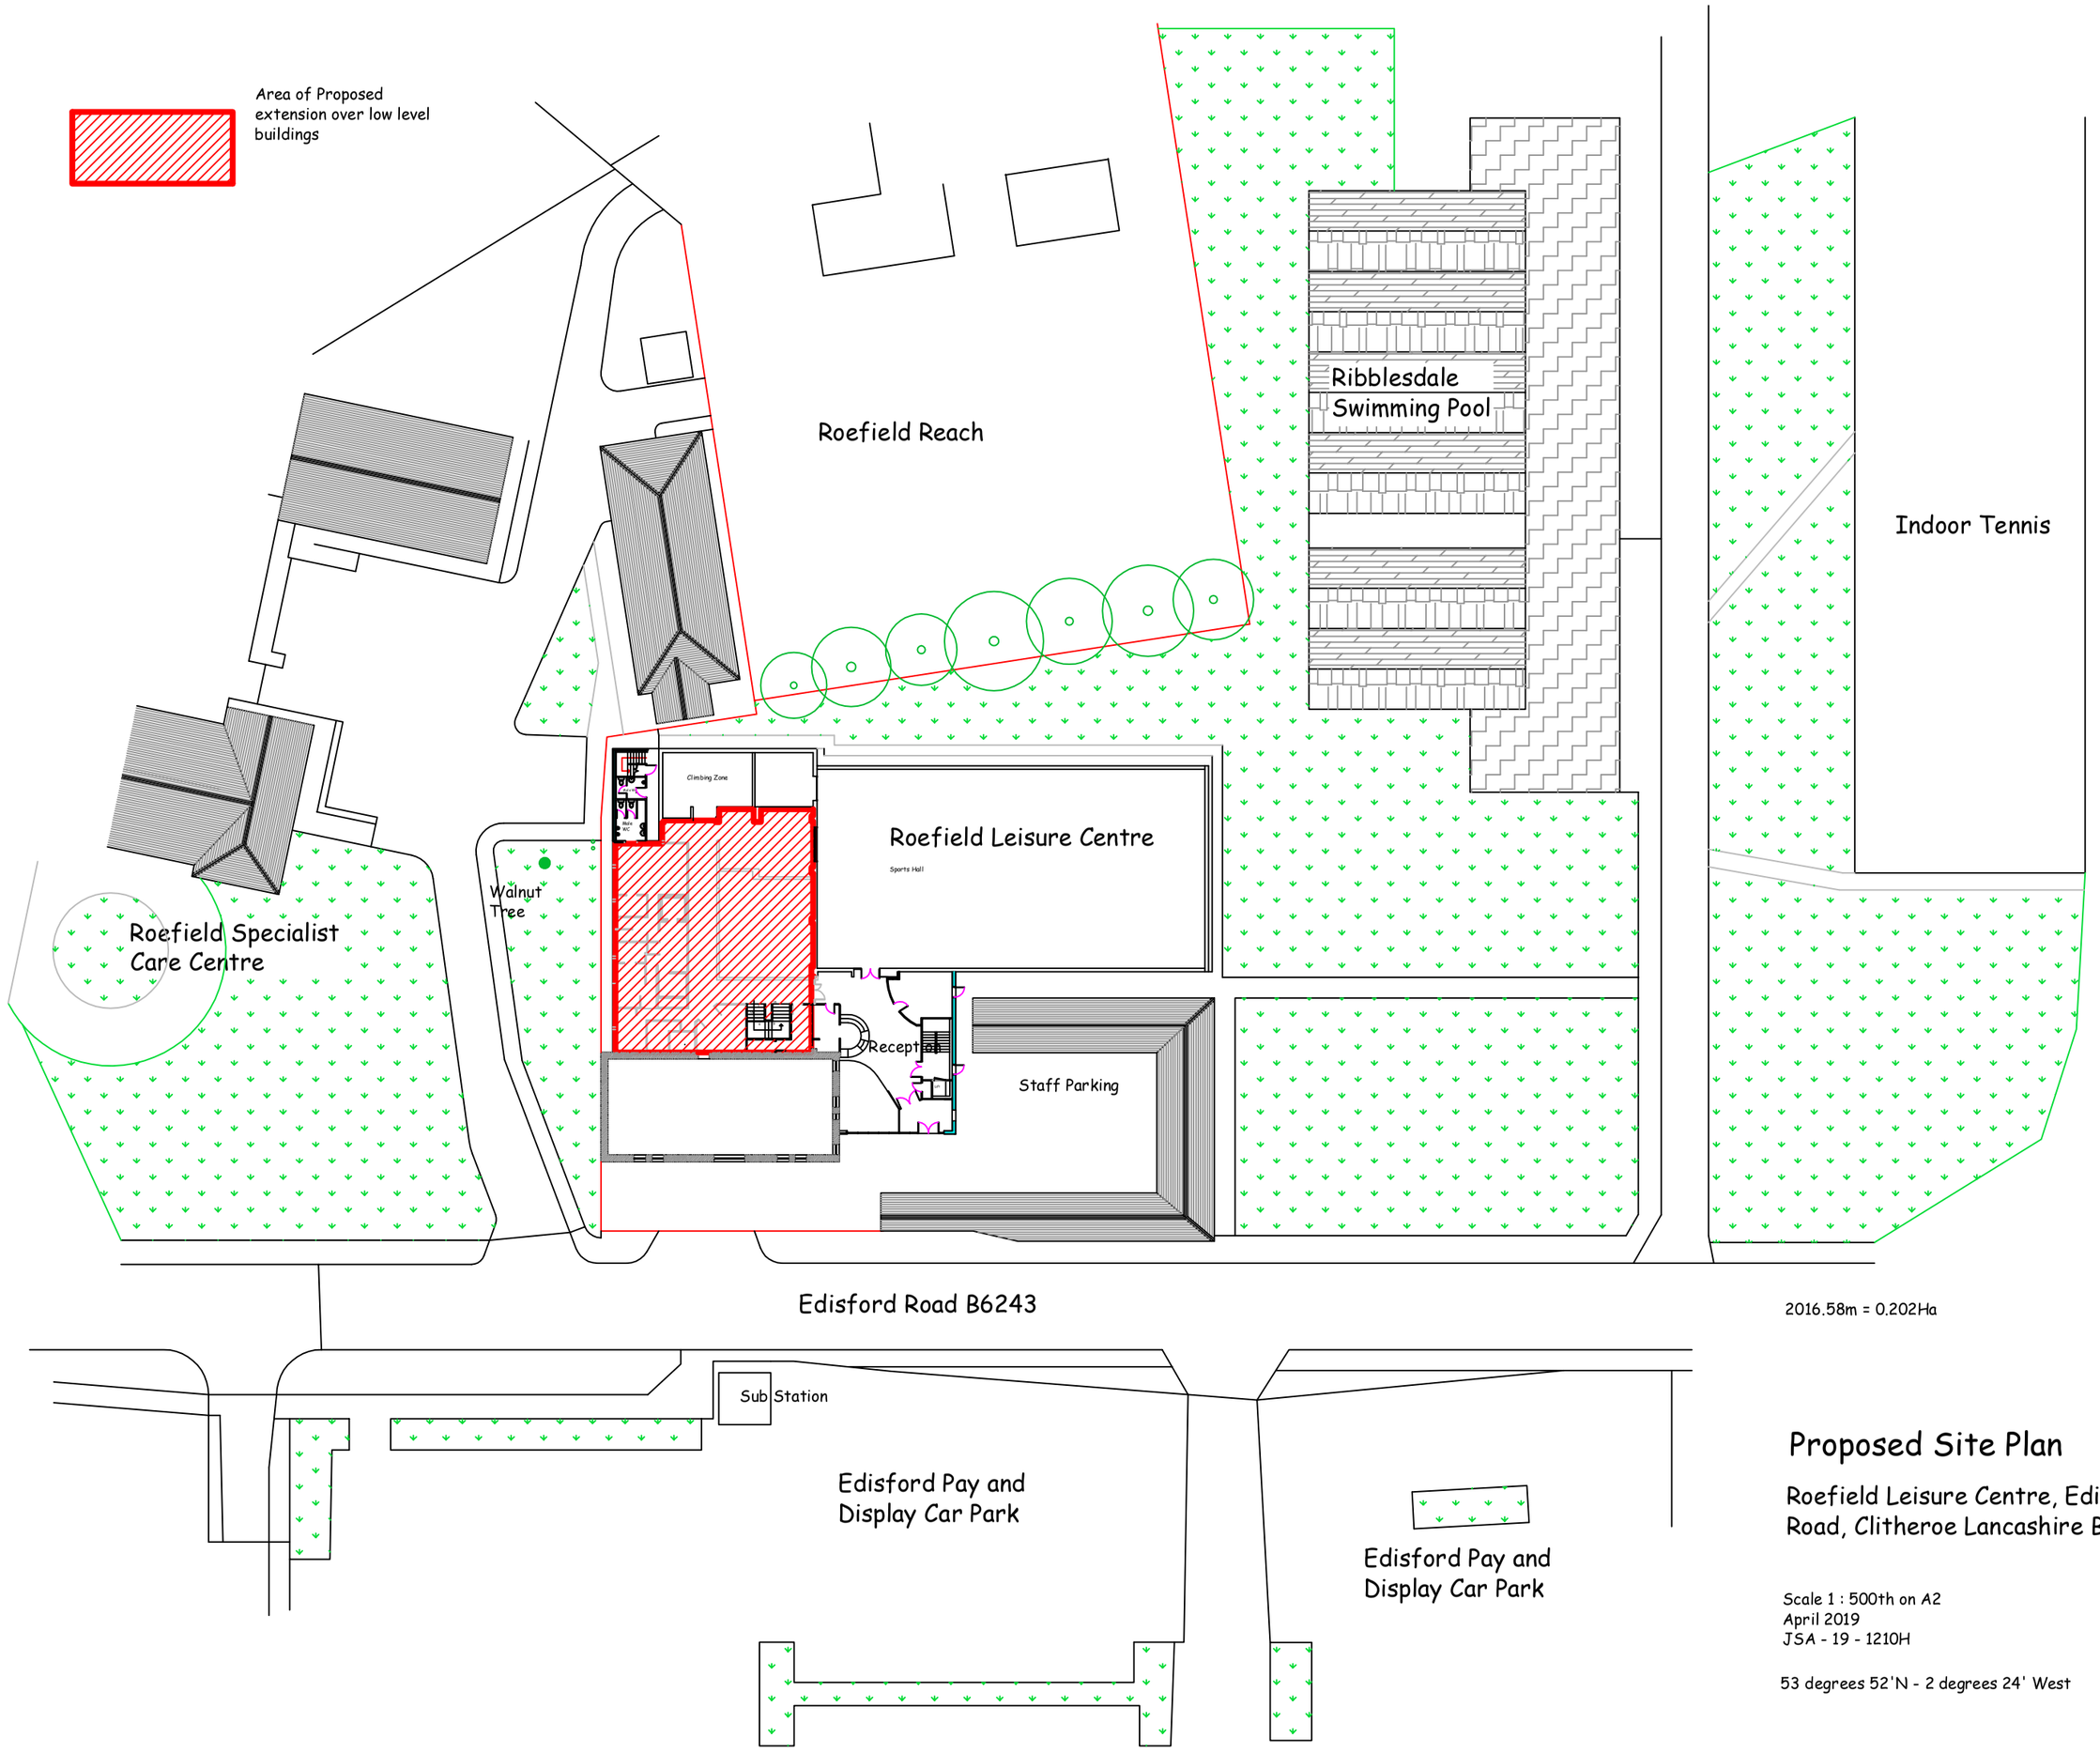

2016.58m = 0.202Ha

N

Proposed Site Plan

Roefield Leisure Centre, Edisford Road, Clitheroe Lancashire BB7 3LA

Scale 1 : 500th on A2
April 2019
JSA - 19 - 1210H

53 degrees 52'N - 2 degrees 24' West