



STREET SCENE A-A THE LANES




STREET SCENE B-B DEVELOPMENT EDGE



STREET SCENE C-C VILLAGE STREET

Higher Standen Farm (Phase 2, 3 & 4)

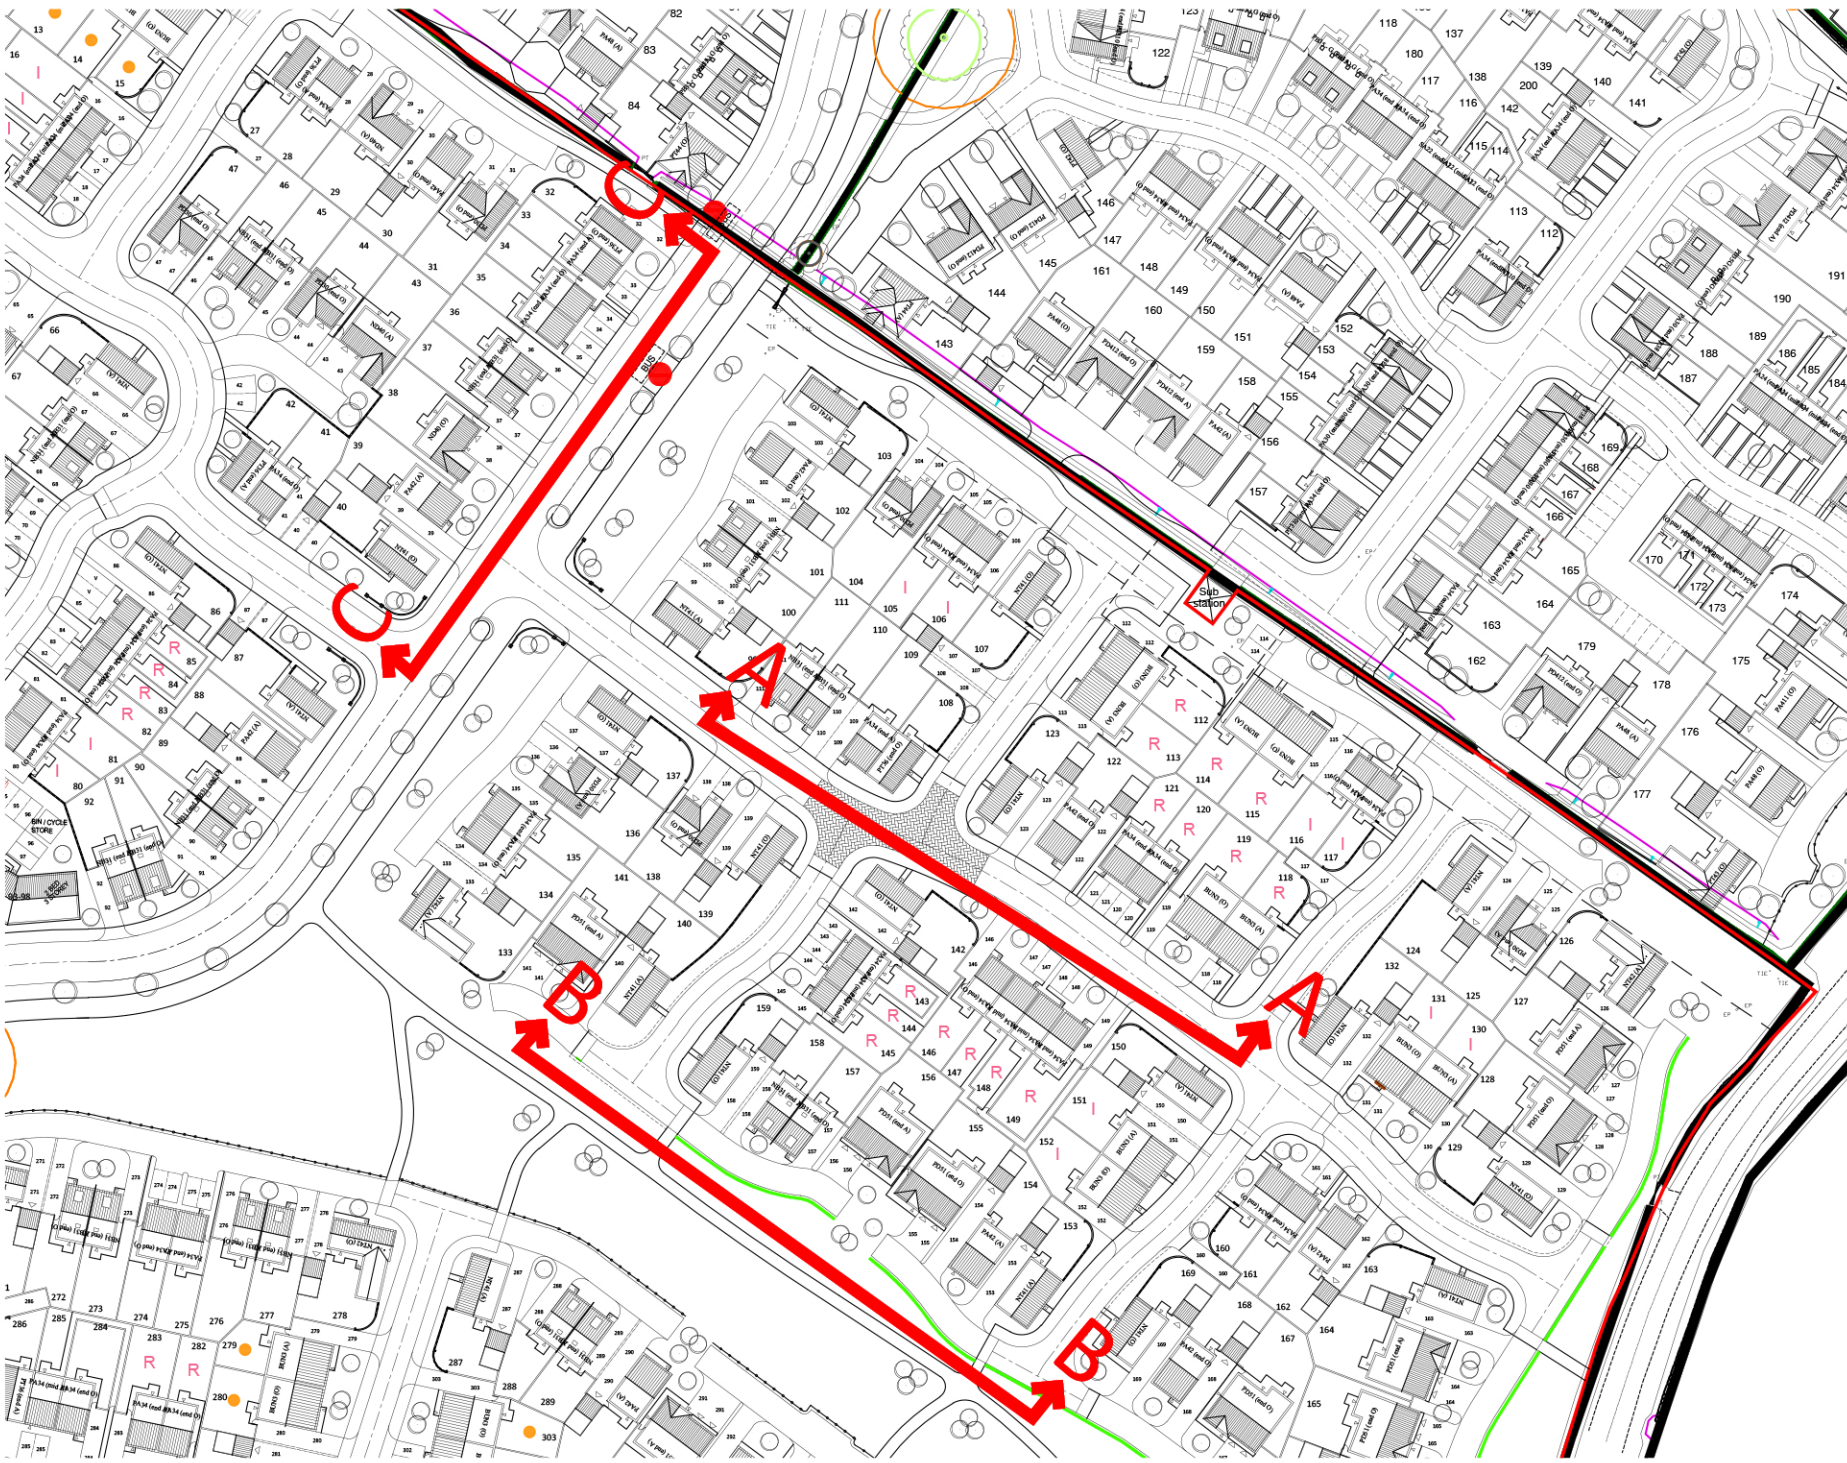

Locator Plan NTS



Baldwin Design
Consultancy Ltd

Revision:

Rev A - New attenuation basin imported into the layout.	28.11.18
Rev B - Amended to client comments. N140 & N801 substituted.	07.12.18
Rev C - Plot 11 western parcel changed.	10.12.18
Rev D - Amend A-A to match site layout.	09.07.19
Rev E - Change title to Higher Standen Farm.	10.07.19
Rev F - Amend fences to close boarded fence.	26.07.19
Rev G - Amended to site layout.	19.08.19
Rev H - Amended to client comments.	

Project Title:			
Residential Development			
Address:			
Higher Standen Farm, Clitheroe			
Drawing:			
Proposed Street Scenes			
A-A, B-B & C-C			
Drawing No:			
TW/HSF/STS/01			
Drawn:	Chd:	Date:	Date
AH	JL	27/11/18	
Scale:		Paper Size:	
1:100		A0	