



STREET SCENE D-D THE LANES




STREET SCENE E-E THE LANES



STREET SCENE F-F DEVELOPMENT EDGE

Higher Standen Farm (Phase 2, 3 & 4)

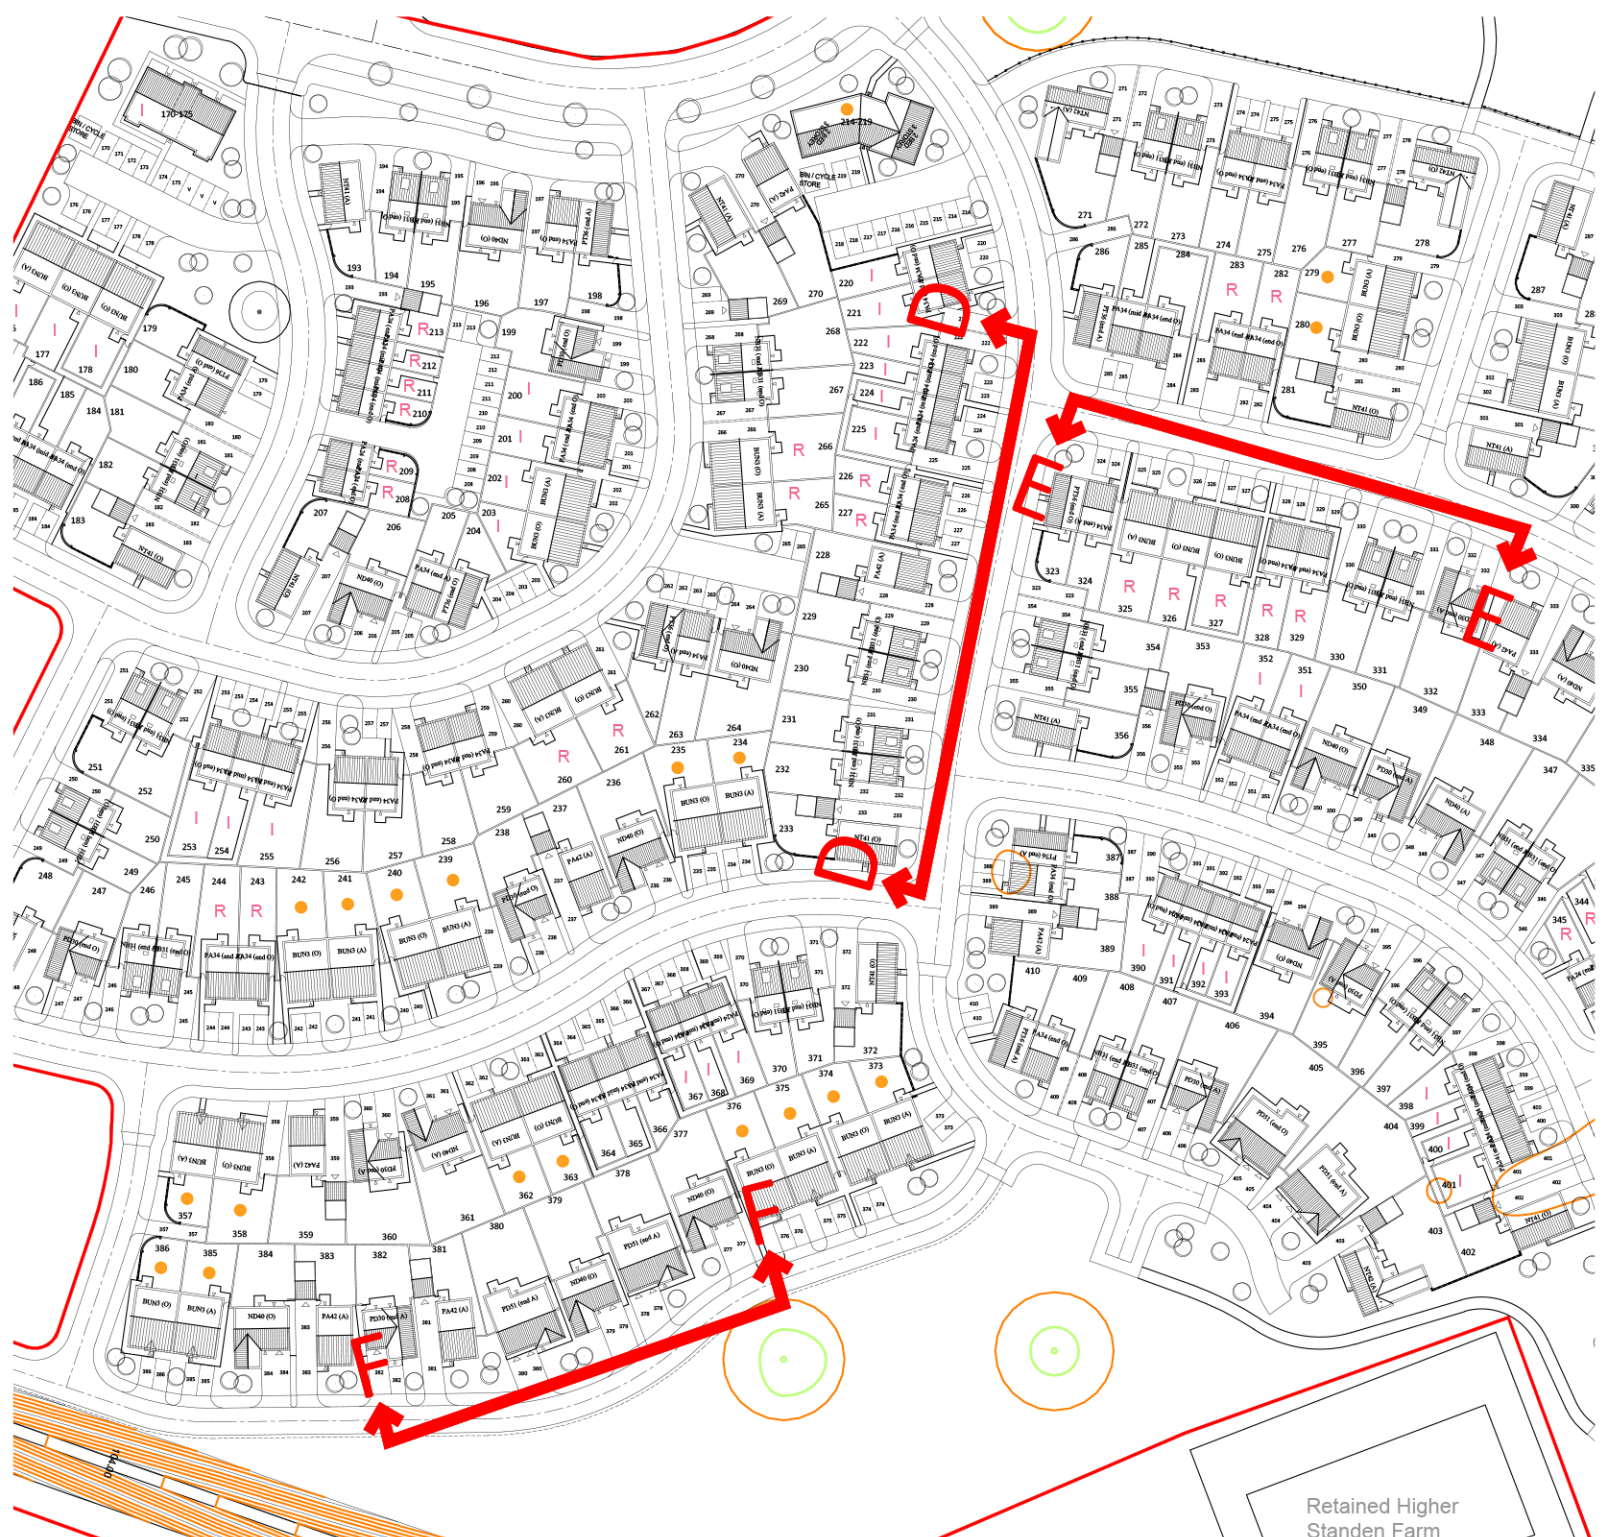

Locator Plan NTS



Baldwin Design
Consultancy Ltd

Revision:	10/07/19
Rev A - Amend fences to close boarded fence	25/07/19
Rev B - Amend to site layout	19/08/19
Rev C - Amend to clients comments	

Project Title:
Residential Development
Address:
Higher Standen Farm,
Clitheroe

Drawing:
Proposed Street Scenes
D-D, E-E & F-F
Drawing No:

Drawn:	Chd:	Date:
AH	JL	27/11/18
Scale:	Paper Size:	
1:100	A0	