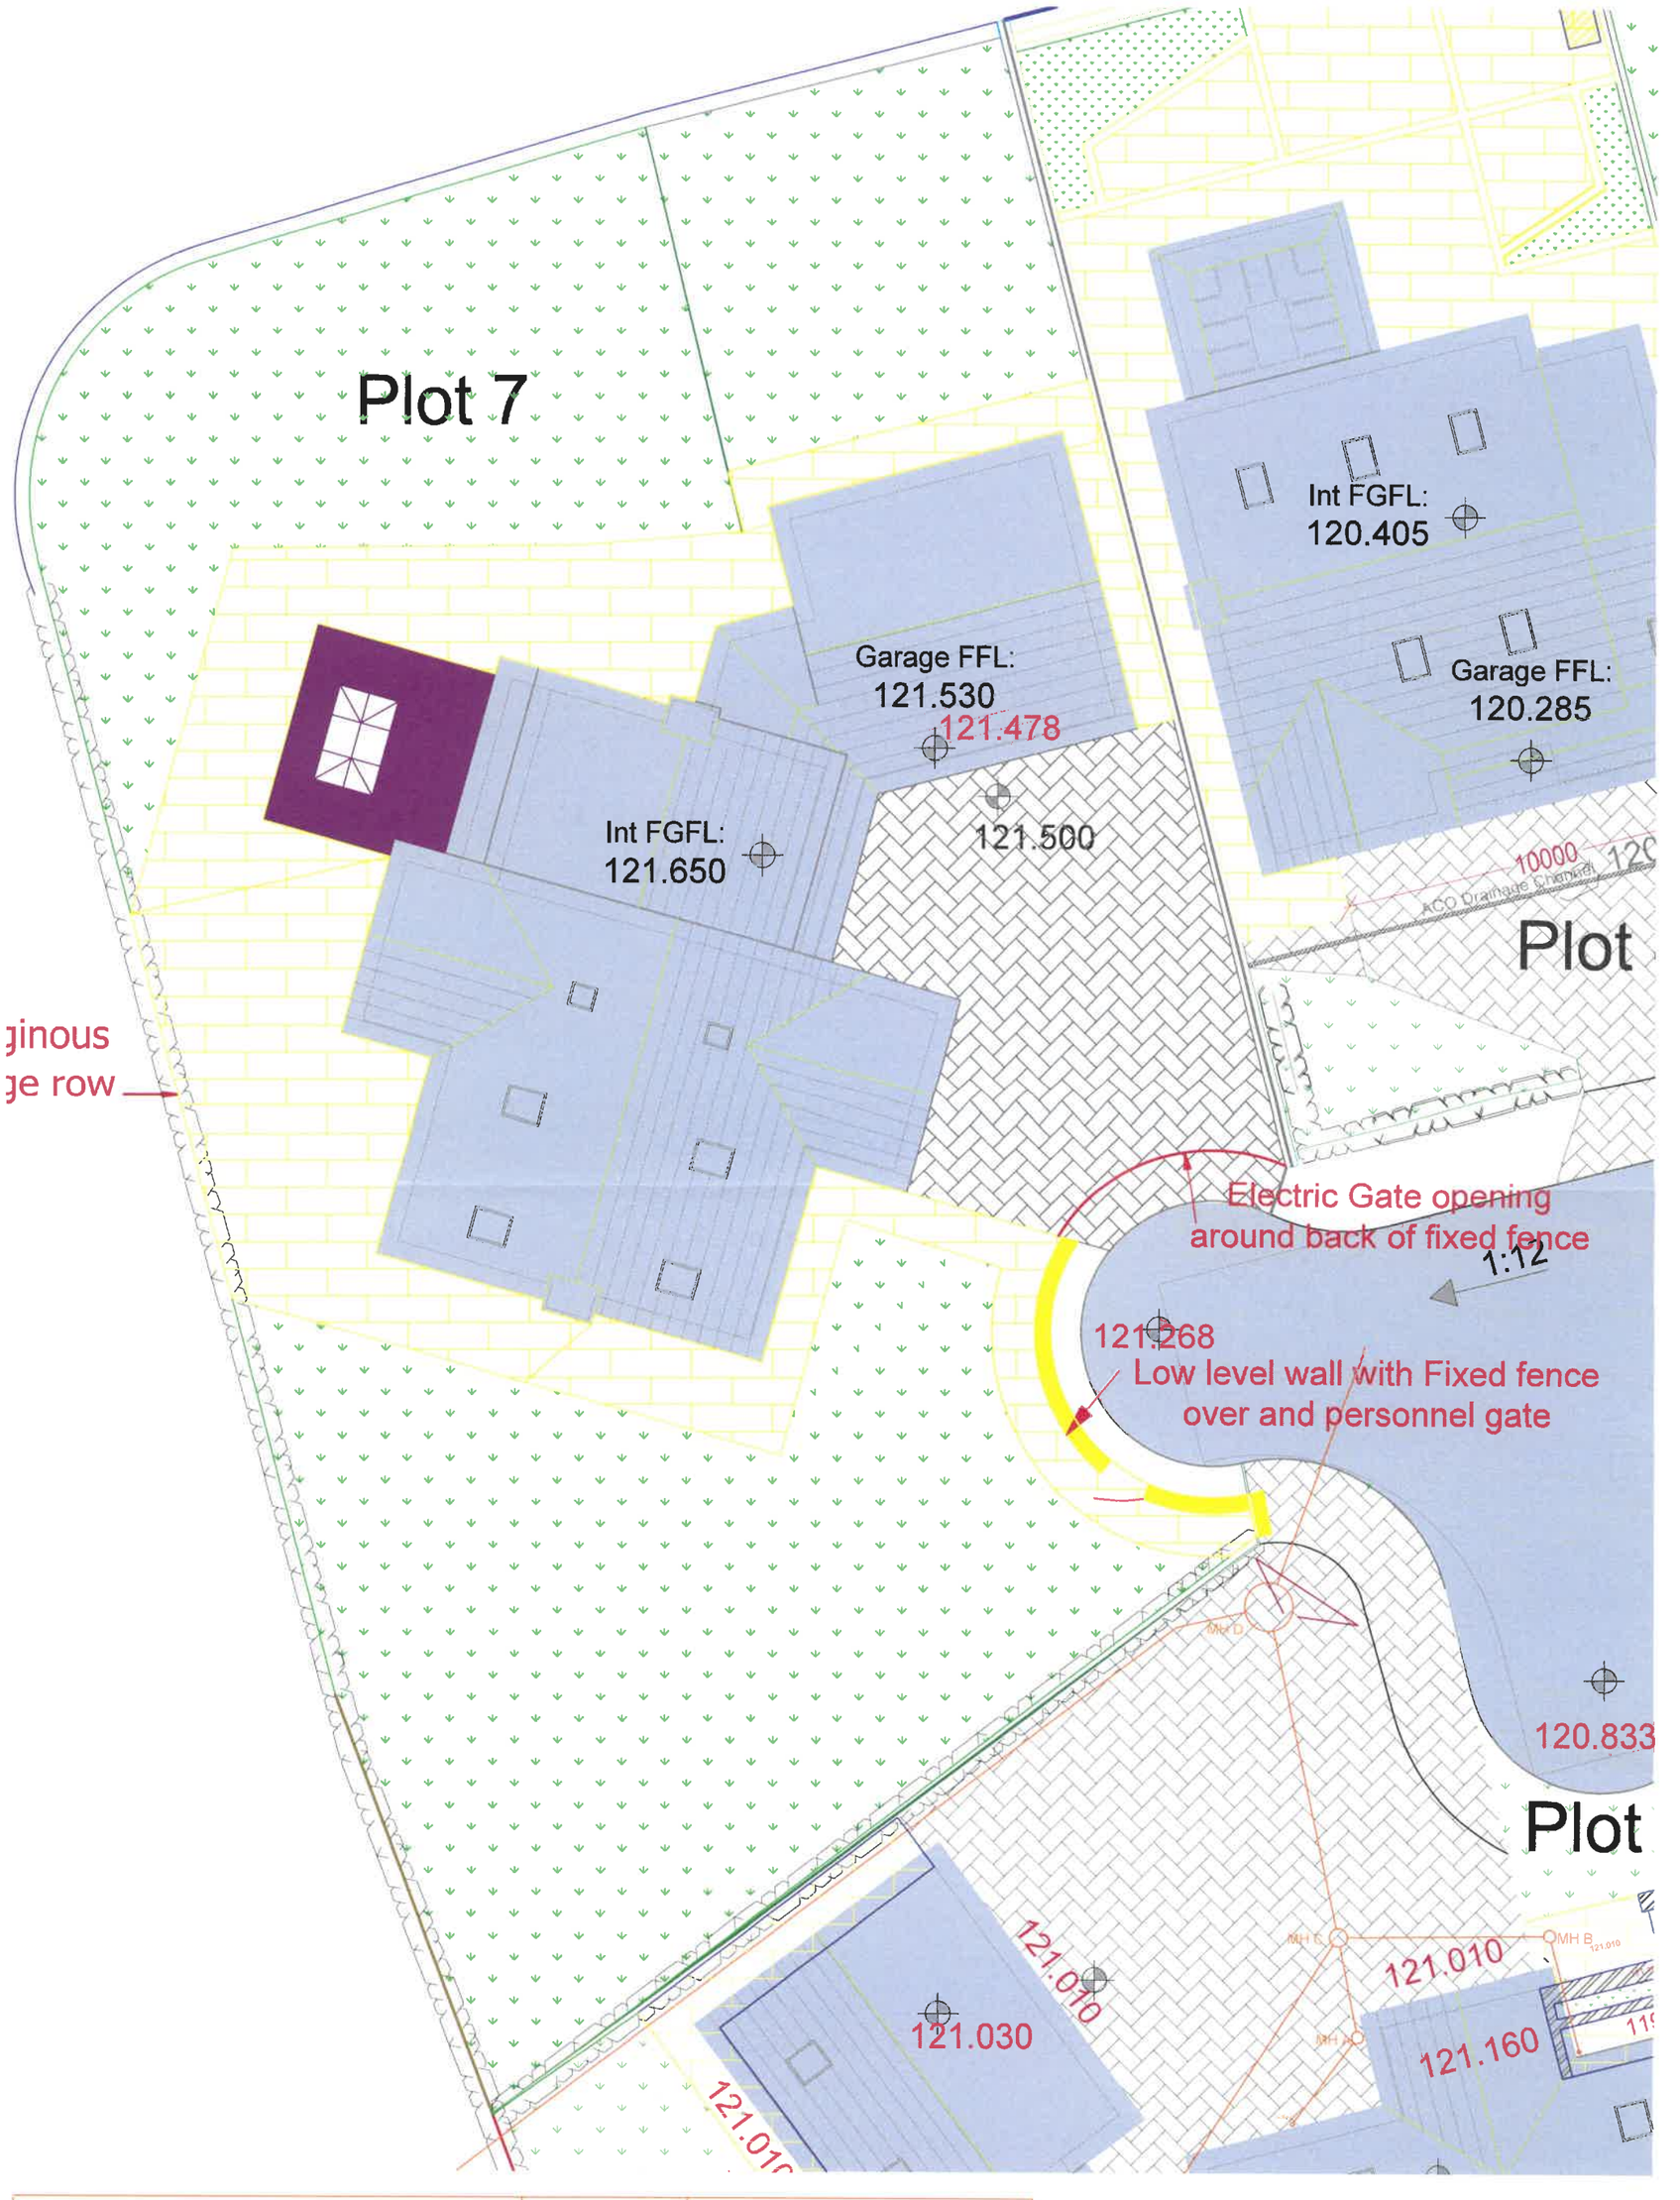

JJ Construction (NW) Ltd				
Hare Hill Croft, Old Road Chatburn Clitheroe, Lancs BB7 4Ab Email: rod@j-jhomes.com	Drawing Title	Orangery and Option for Externals		
	Job Number	2834	Paper Size:	A3
	Works Address	Plot 7, Hare Hill Croft, Old Road, Chatburn		
	Scale	1 : 150	Date:	14th October 2019
	Drawn By	Rod Townsend	Revision	1 of 1

3201903597