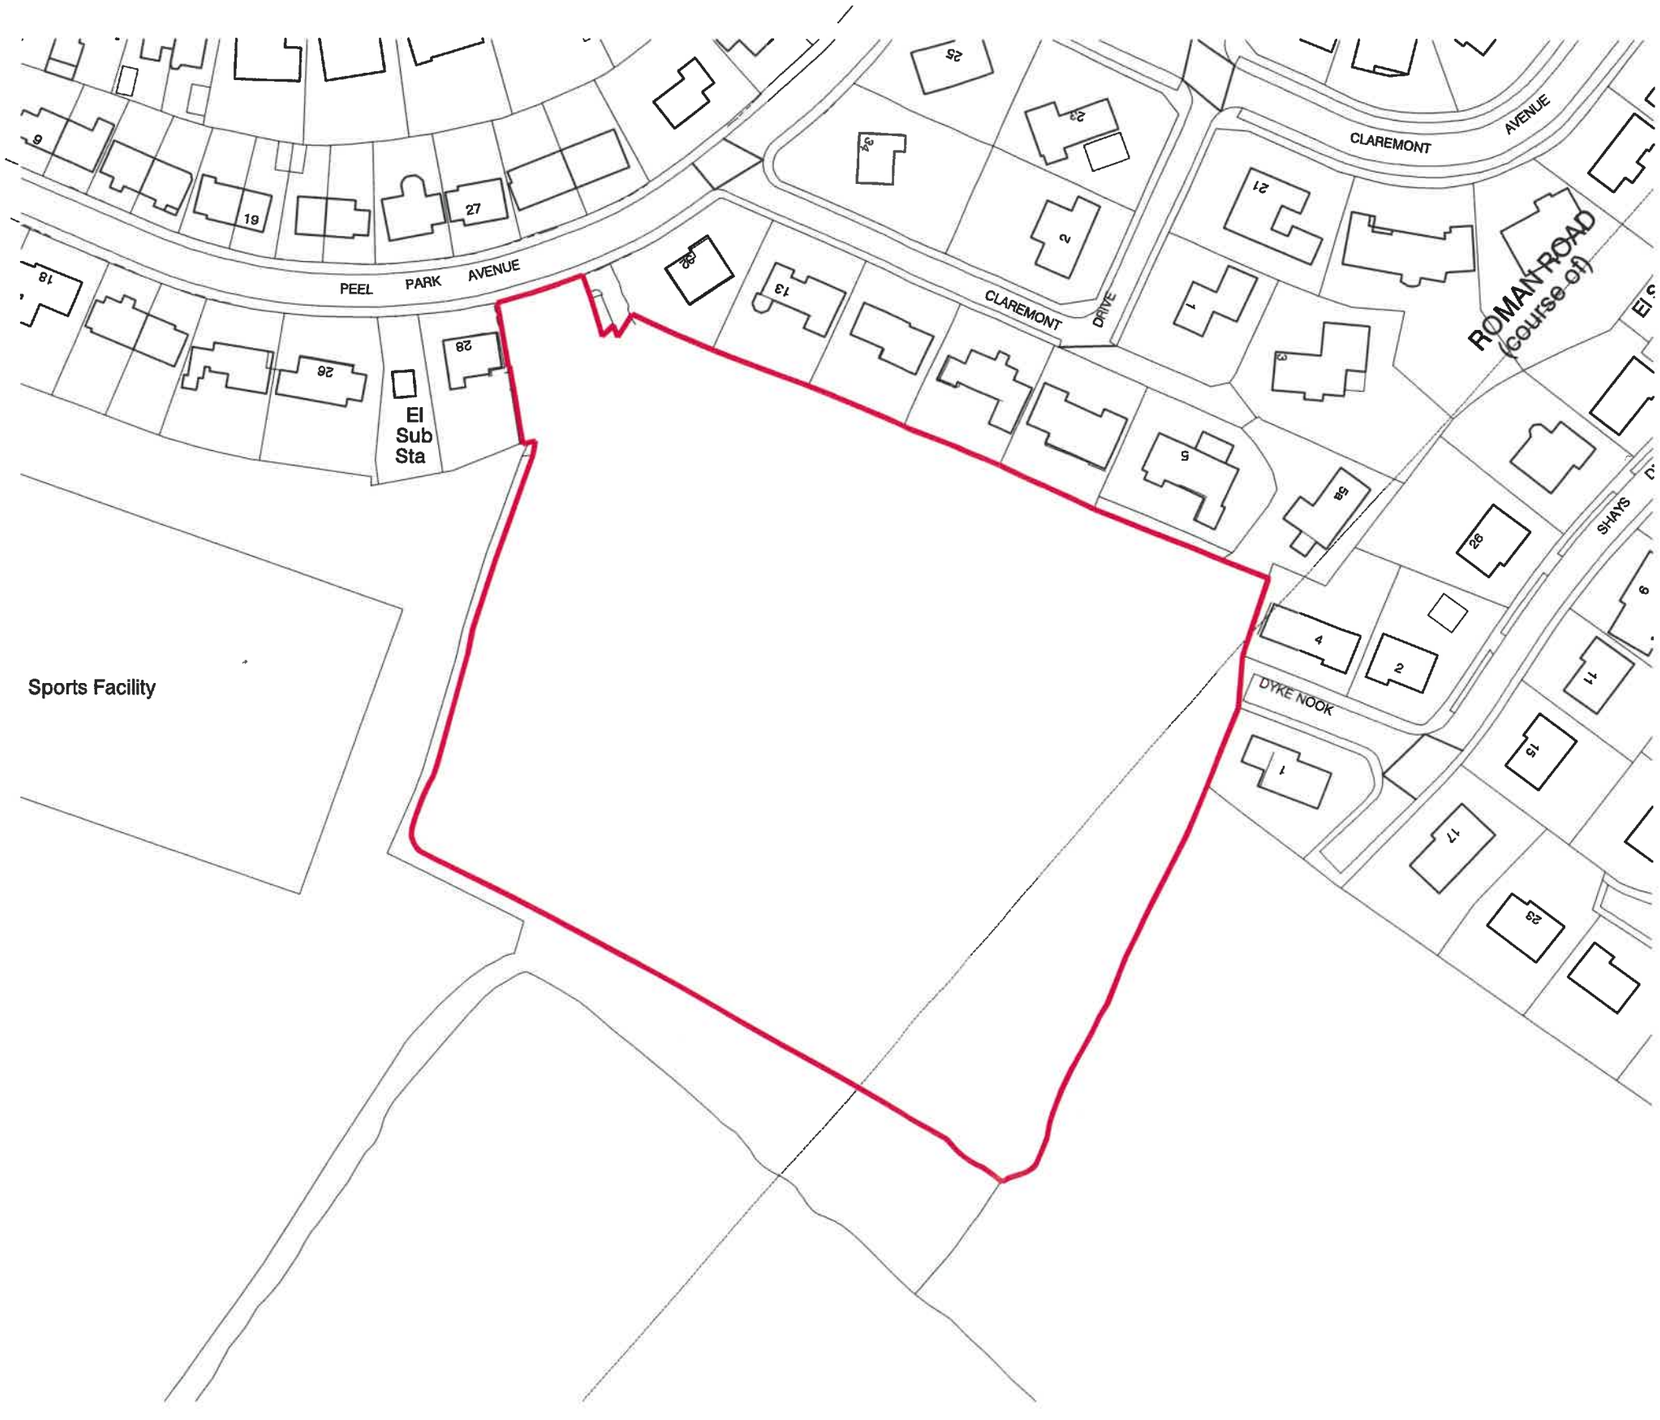

3201903

Woodcroft

Applethwaite

Peel Park Avenue, Clitheroe

Location Plan

Drawing No	Revision	Date	Scale	Size	Other Info
05-01	-	Nov 2017	1:1250	WCD	A3