



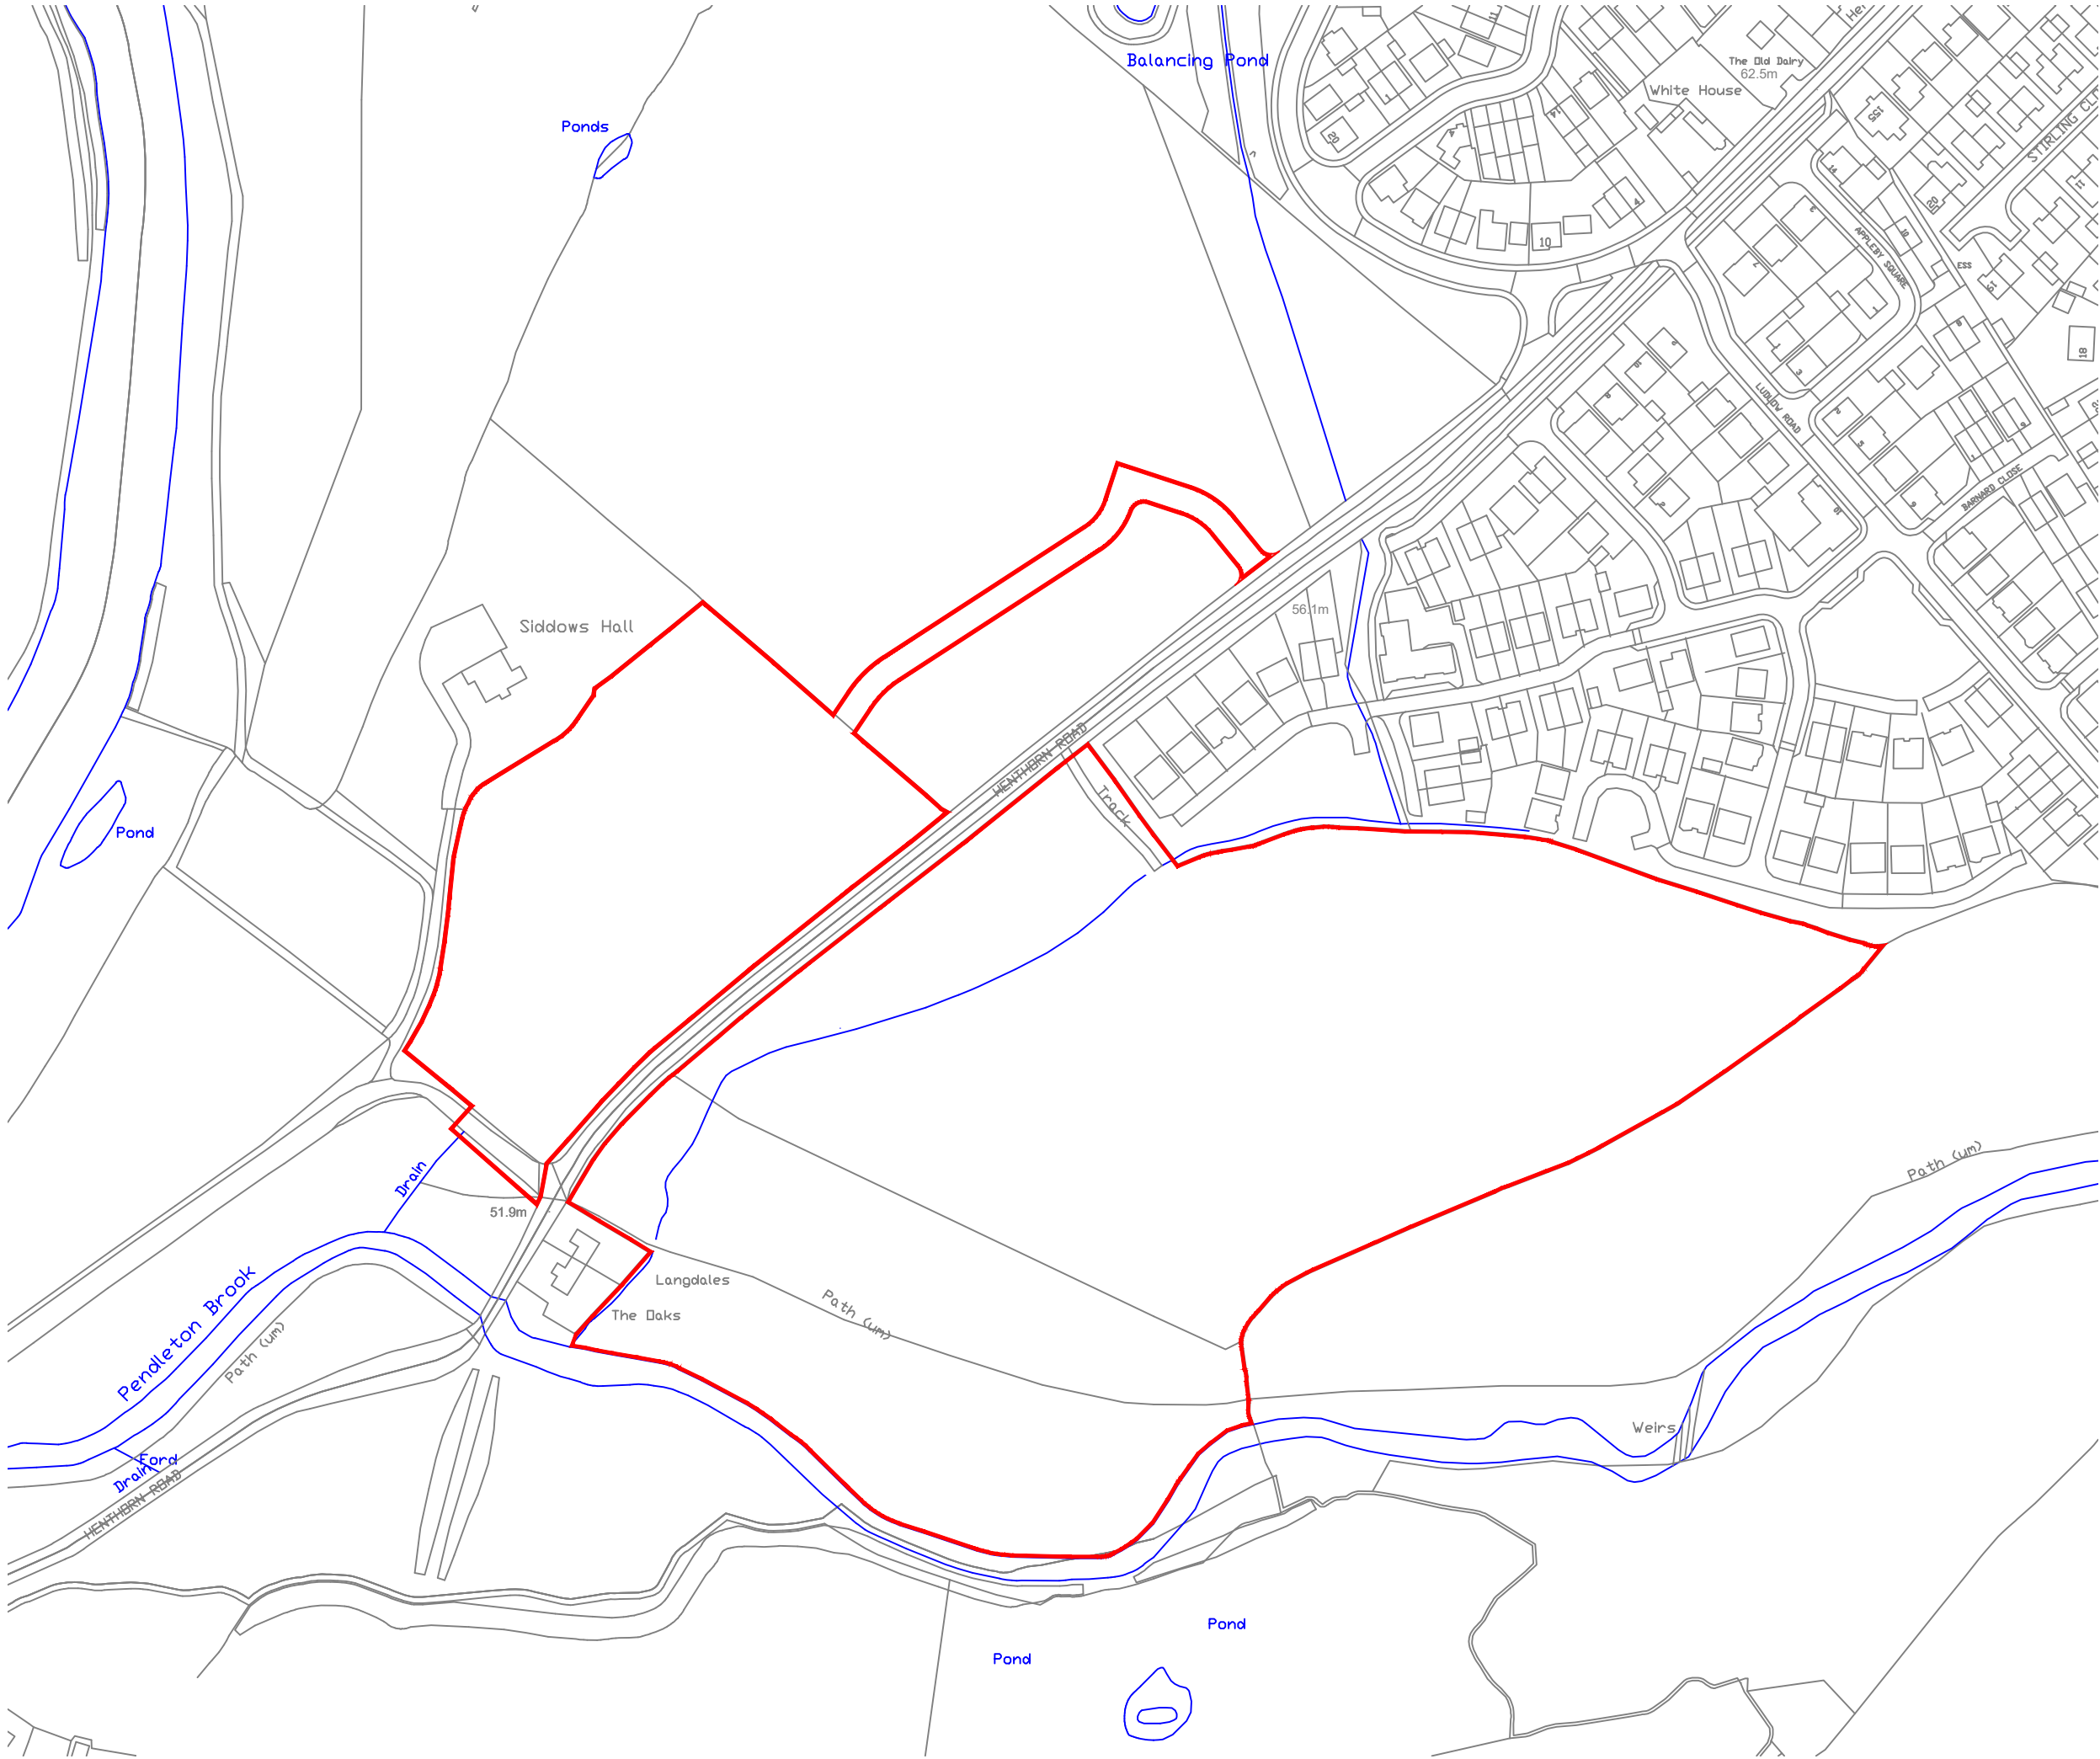

NOTES

This drawing is the property of FPCR Environment and Design Ltd and is issued on the condition it is not reproduced, retained or disclosed to any unauthorised person, either wholly or in part without written consent of FPCR Environment and Design Ltd.

Ordnance Survey base mapping - supplied by client.

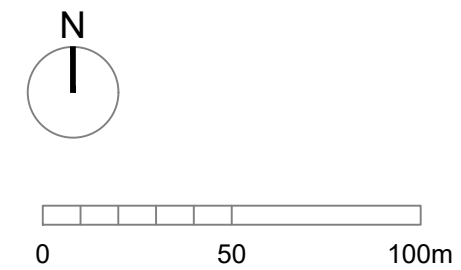

A	23.10.2019	Amendment to red line	SLS	SLS
-	03.10.2019	First issue.	SLS	SLS
rev	date	description	dm	chkd



- masterplanning
- environmental assessment
- landscape design
- urban design
- ecology
- architecture
- arboriculture

FPCR Environment and Design Ltd
Lockington Hall
Lockington
Derby DE74 2RH

t: 01509 672772
f: 01509 674565
e: mail@fpcr.co.uk
w: www.fpcr.co.uk

client
Gladman Developments Ltd

project
**Land off Henthorn Road
Clitheroe**

drawing title
LOCATION PLAN

scale
1:2000 @ A3

drawn / checked
SLS / SLS

revision date
23 October 2019

drawing number
9053-L-03

rev
A

CAD file: K:\9000\9053\LANDS\Plans\9053-L-03-A Location Plan.dwg