
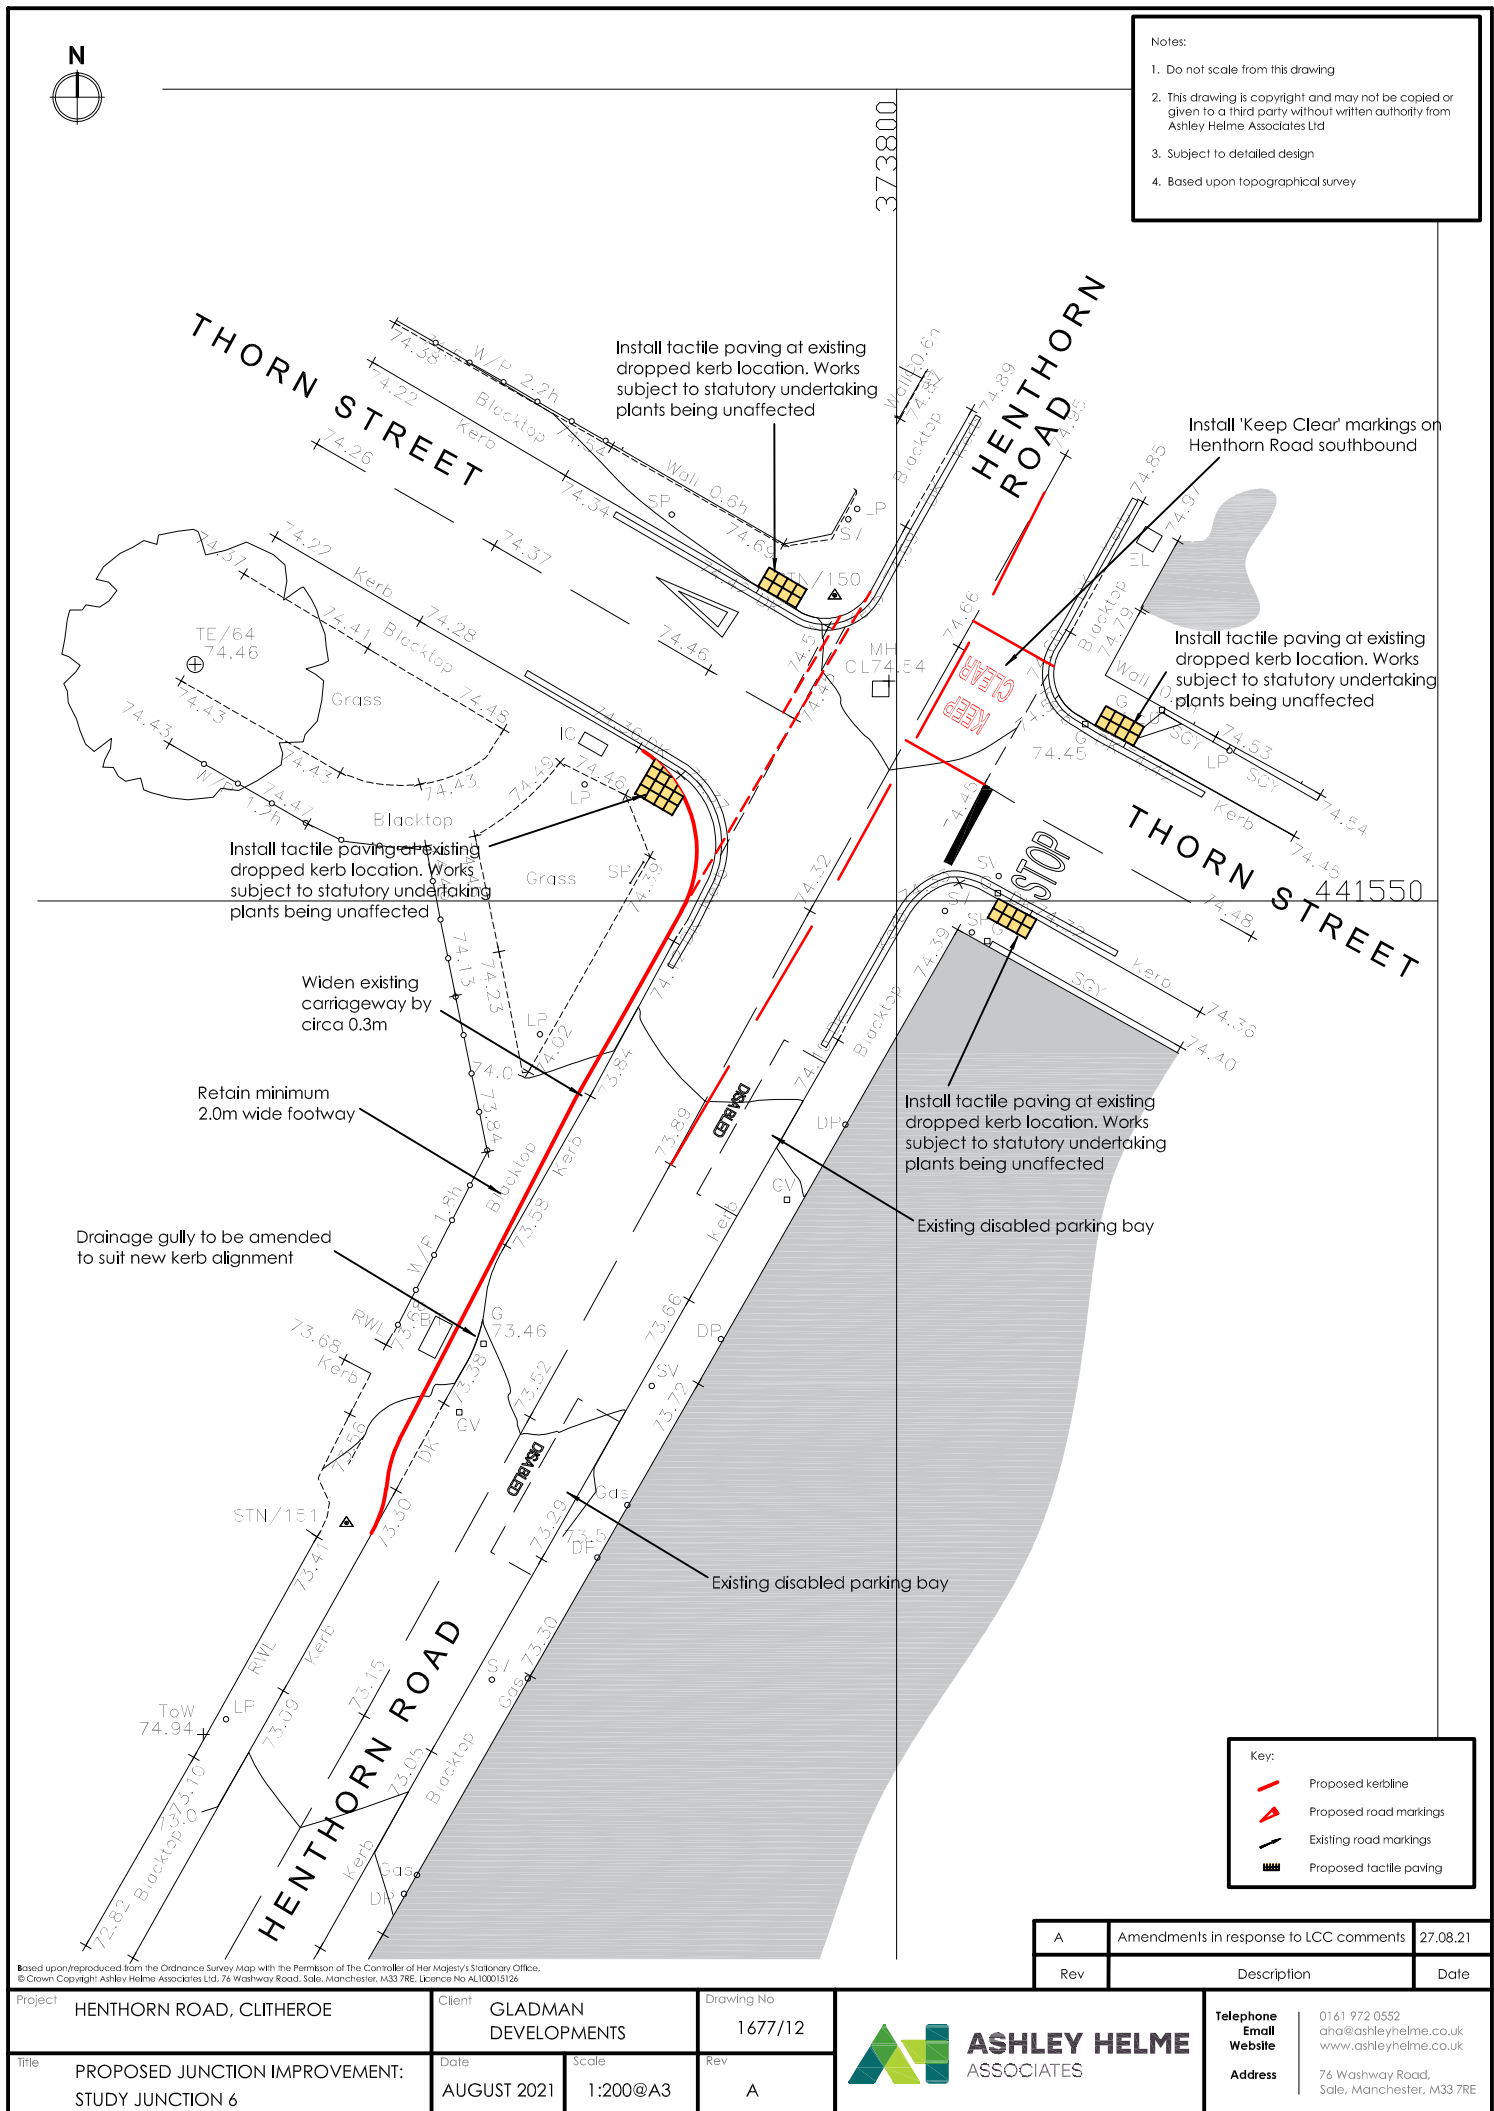


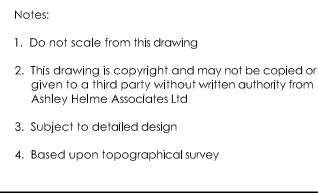

A	Amendments in response to LCC comments	27.08.21
Rev	Description	Date

Project	HENTHORN ROAD, CLITHEROE		Client	GLADMAN DEVELOPMENTS		Drawing No	1677/12		 ASHLEY HELME ASSOCIATES	Telephone	0161 972 0552		
										Email Website	aha@ashleyhelme.co.uk www.ashleyhelme.co.uk		
Title	PROPOSED JUNCTION IMPROVEMENT: STUDY JUNCTION 6		Date	AUGUST 2021		Scale	1:200@A3		Rev	A		Address	76 Washway Road, Sale, Manchester, M33 7RE