Notes:

1 **GF Datum**
1 : 100

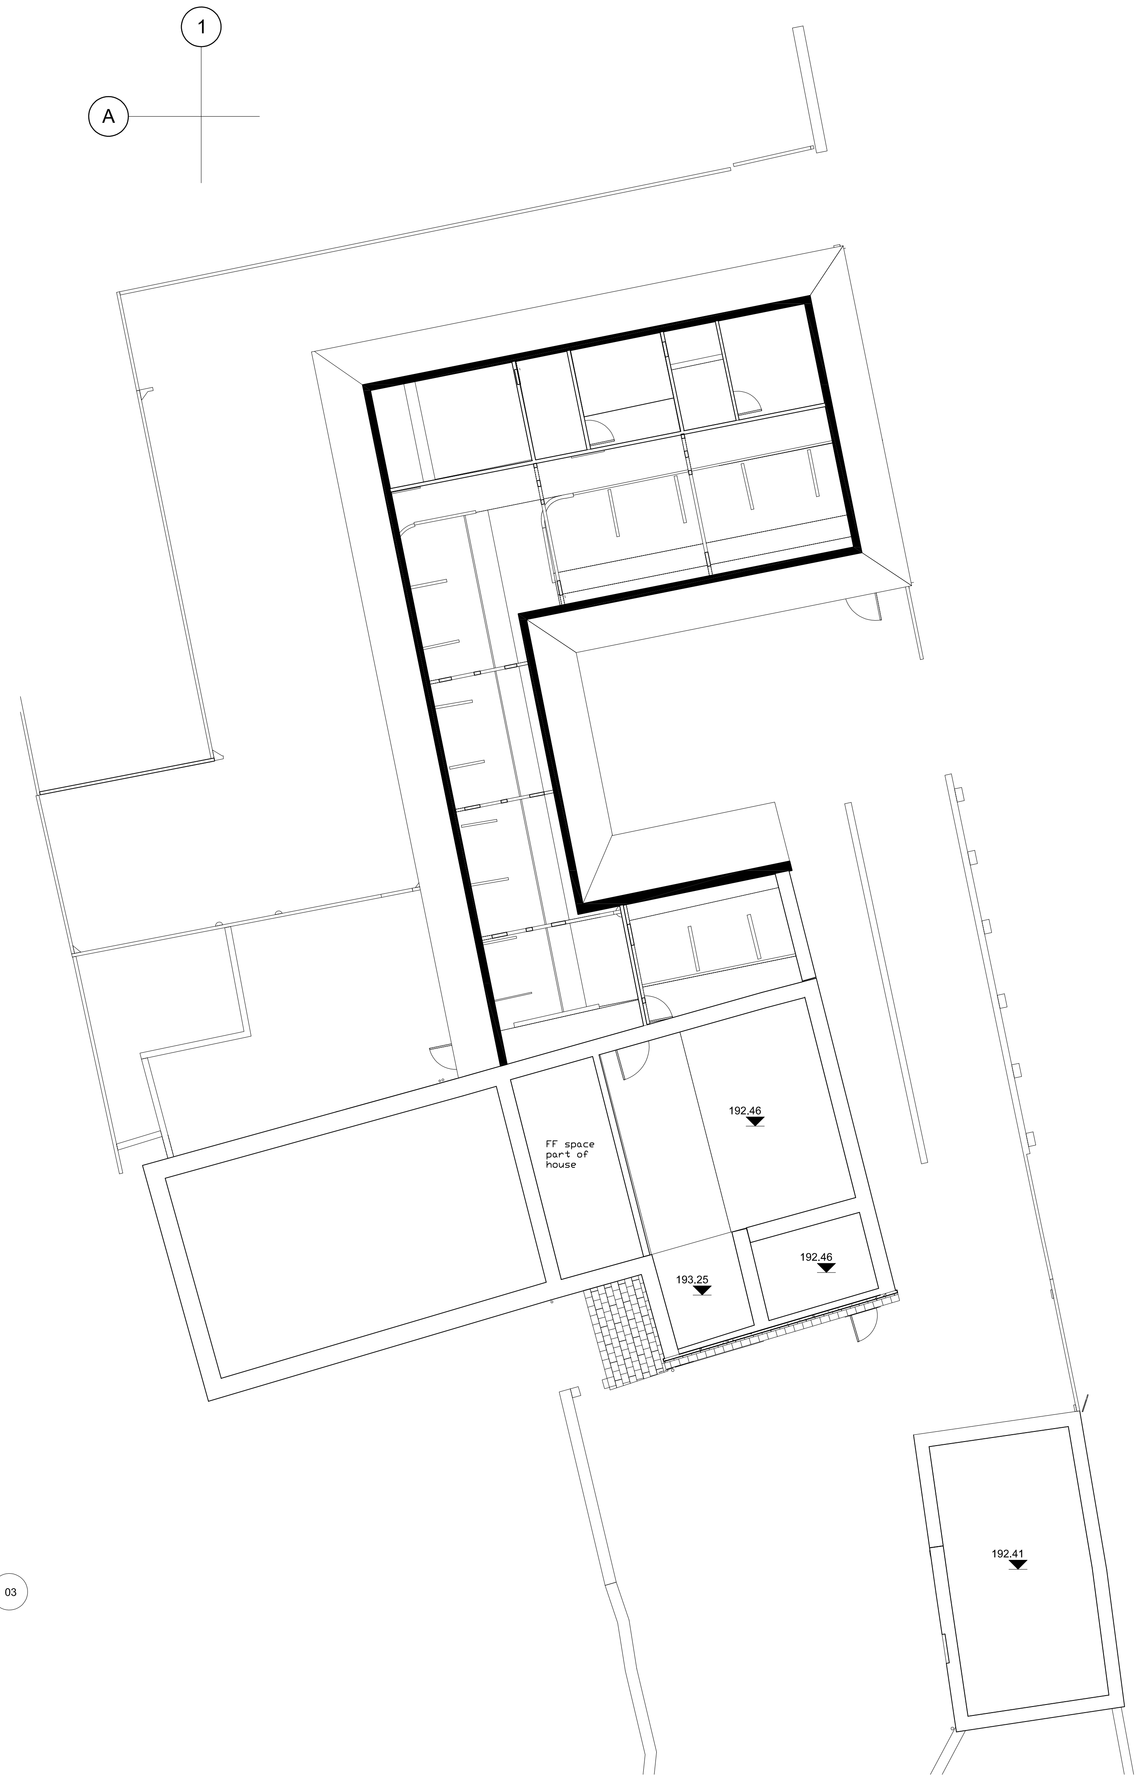

3 **FF Datum**
1 : 100

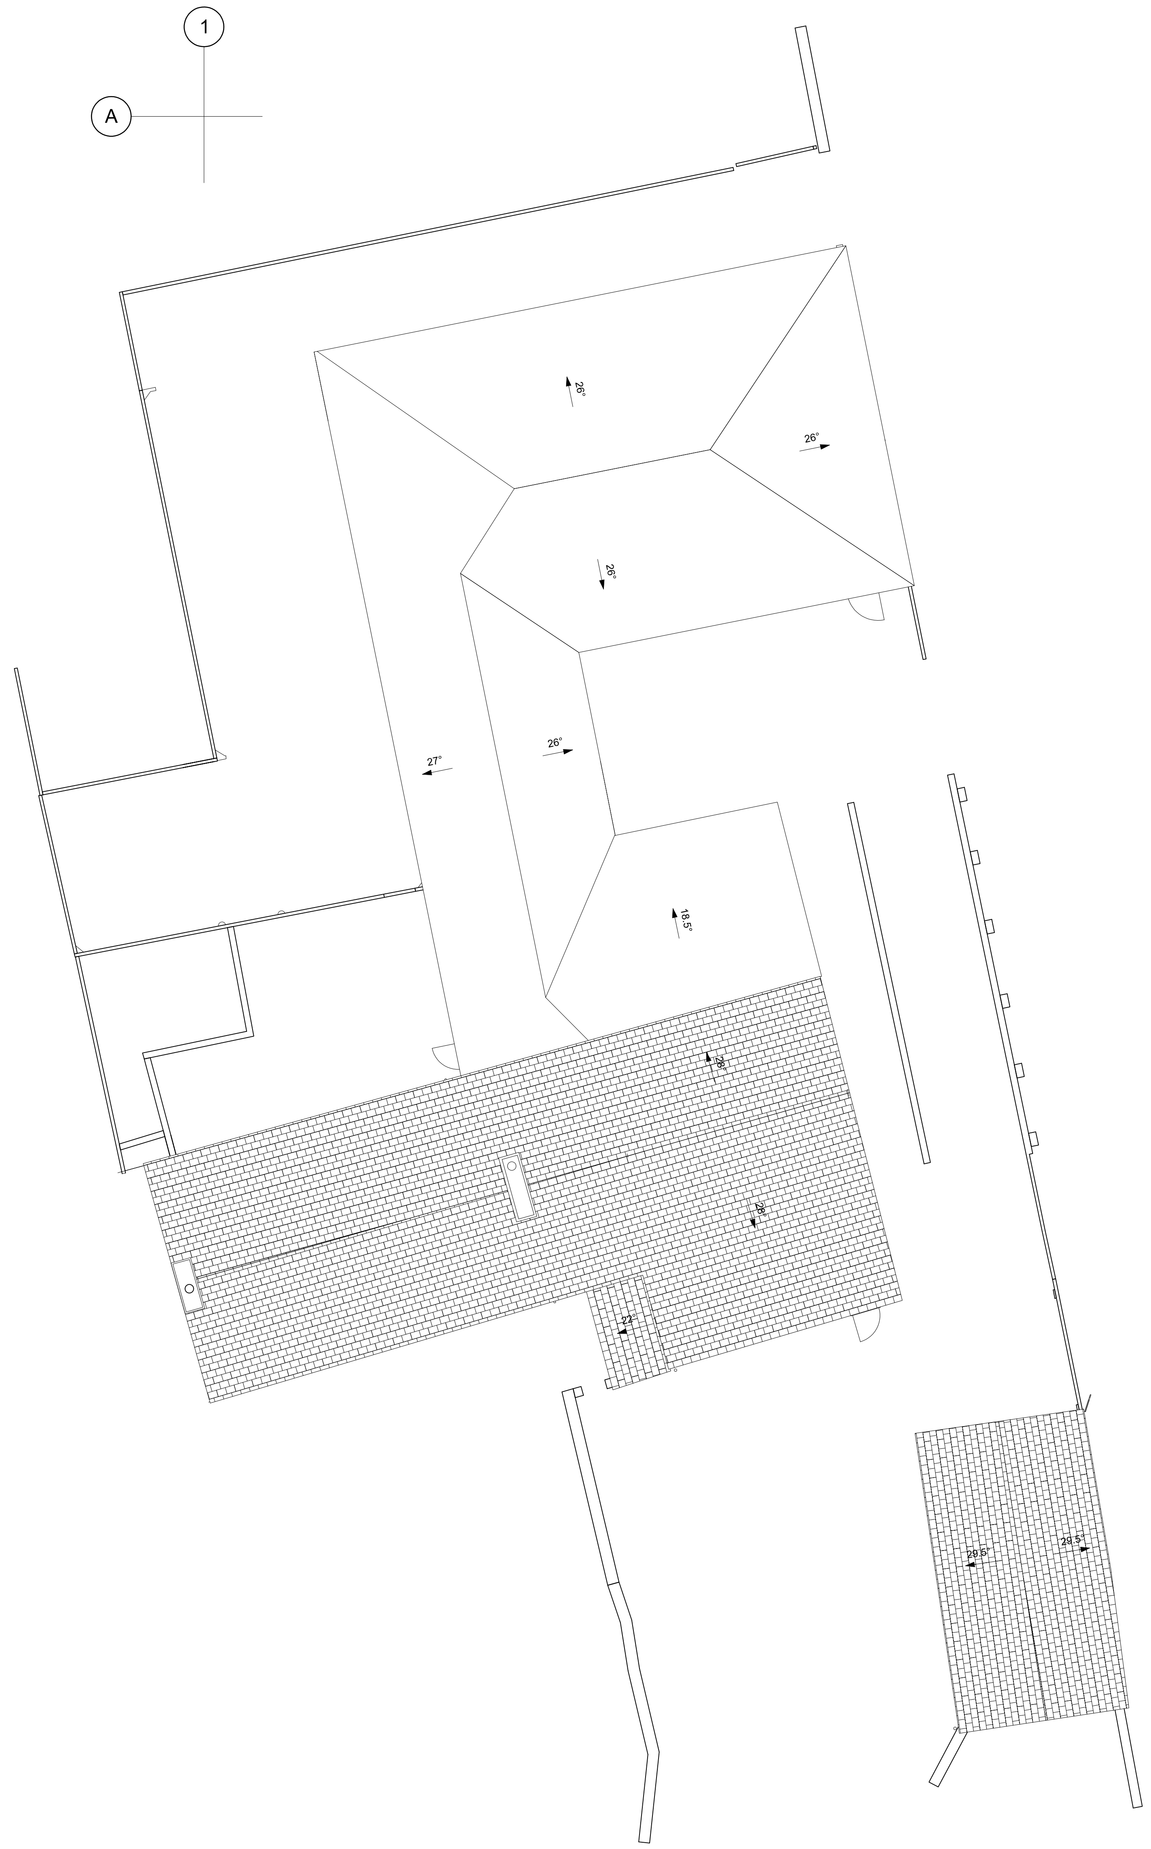

2 **Roof**
1 : 100

Revision:	Description:	Date:

Drawing Title:	Existing Plans
Project:	Teewood Farm, Slaidburn Road, Waddington, BB7 3JQ
Client: JCA Architects	Drawing Status: Measured Survey

d2r SURVEY www.d2r.eu
Land & Measured Building Surveying
Site Engineering
Building Plans
3D Scanning
Lancaster Tel: 01524 382502 email: info@d2r.eu

Date: 26th Oct 2018	Scale: 100@A0	Drawn: WTB		Checked: WTB	
Drawing Number: D2R: D2R-TWF-RT-02	CAD File: D2R-TWF-RT-02			Rev: 0	