This drawing must not be copied or reproduced by any third party without the written consent of Flanagan Design Associates Limited

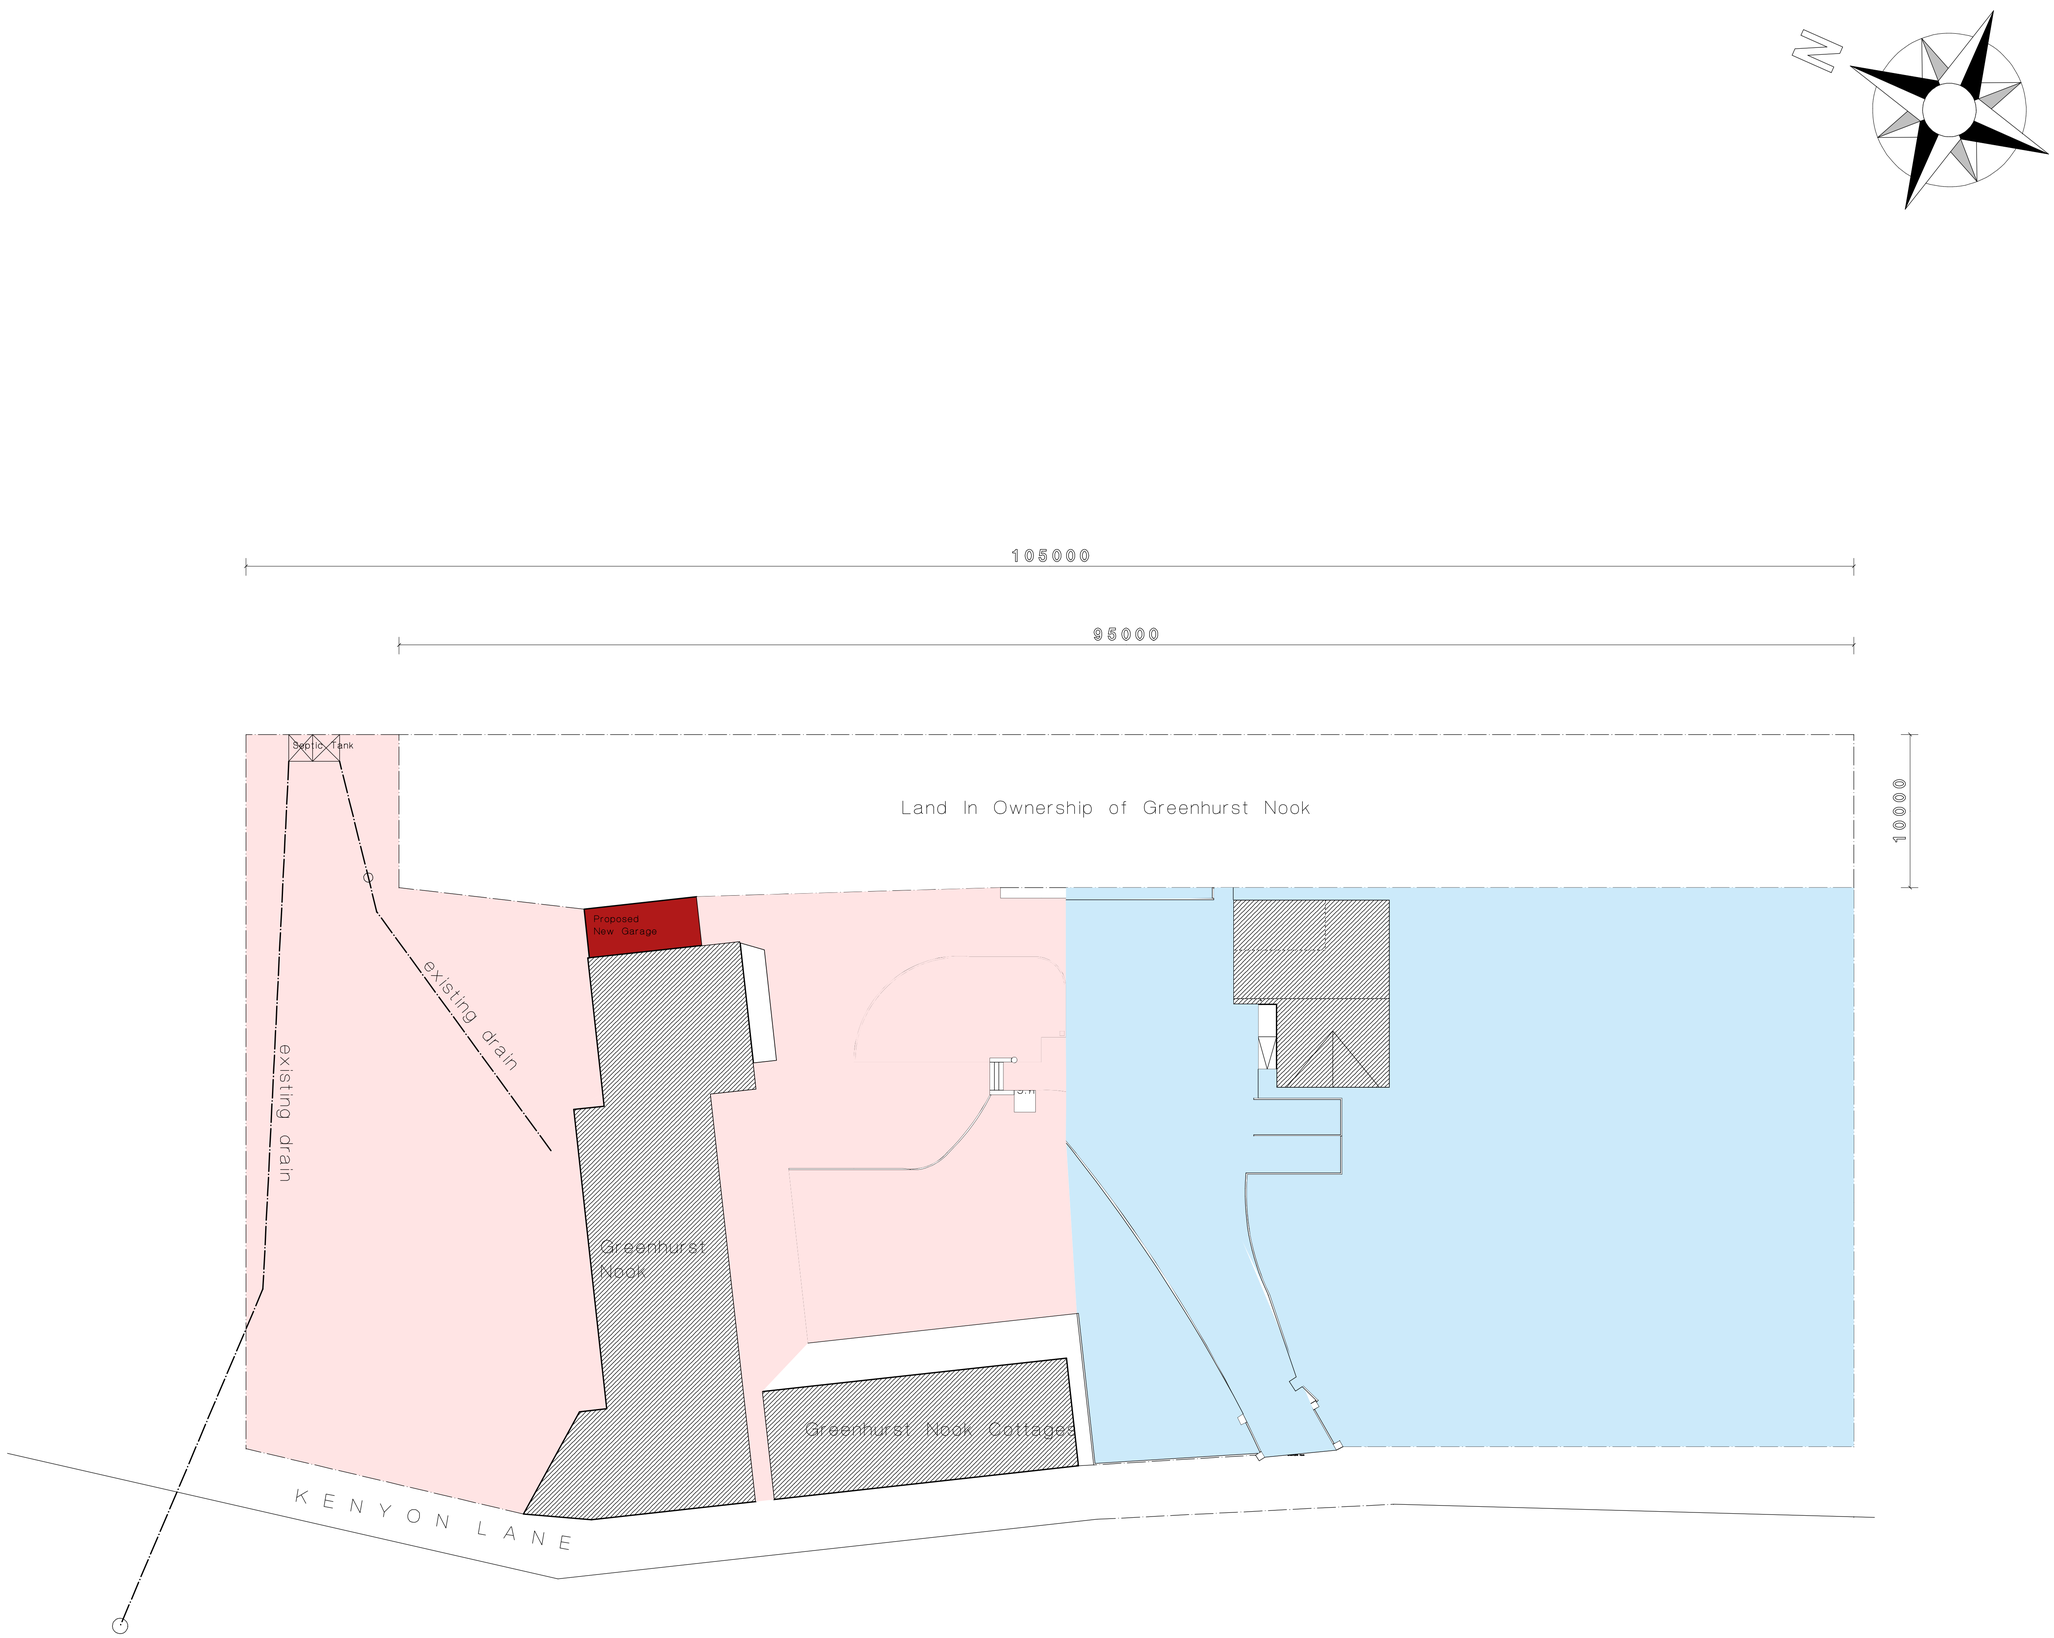


| revision | | date |
|---|---|---|
| | | |

notes

X

**Anthony Flanagan**
Architectural Designer & Surveyor

Spring House 194/196 Union Road, Oswaldtwistle, Lancashire BB5 3EG
Telephone 01254 385095 Fax 01254 398100
e-mail- flanagandesign@hotmail.co.uk
www.flanagandesignltd.com

client

Mr. & Mrs. D. Grindrod
Greenhurst Nook
Kenyon Lane.
Dinckley

project

Proposed ancillary dwelling
for a family member
Greenhust Nook
Dinckley

title

Site plan indicating septic tank position

| scale | drawn | date |
|---|---|---|
| 1:200 | AF | 22/07/16 |

| drwg. no | rev. |
|---|---|
| 16/2206/03 | 0 |