Extension to Agricultural Building at, Lower Standen Hey, Clitheroe ~

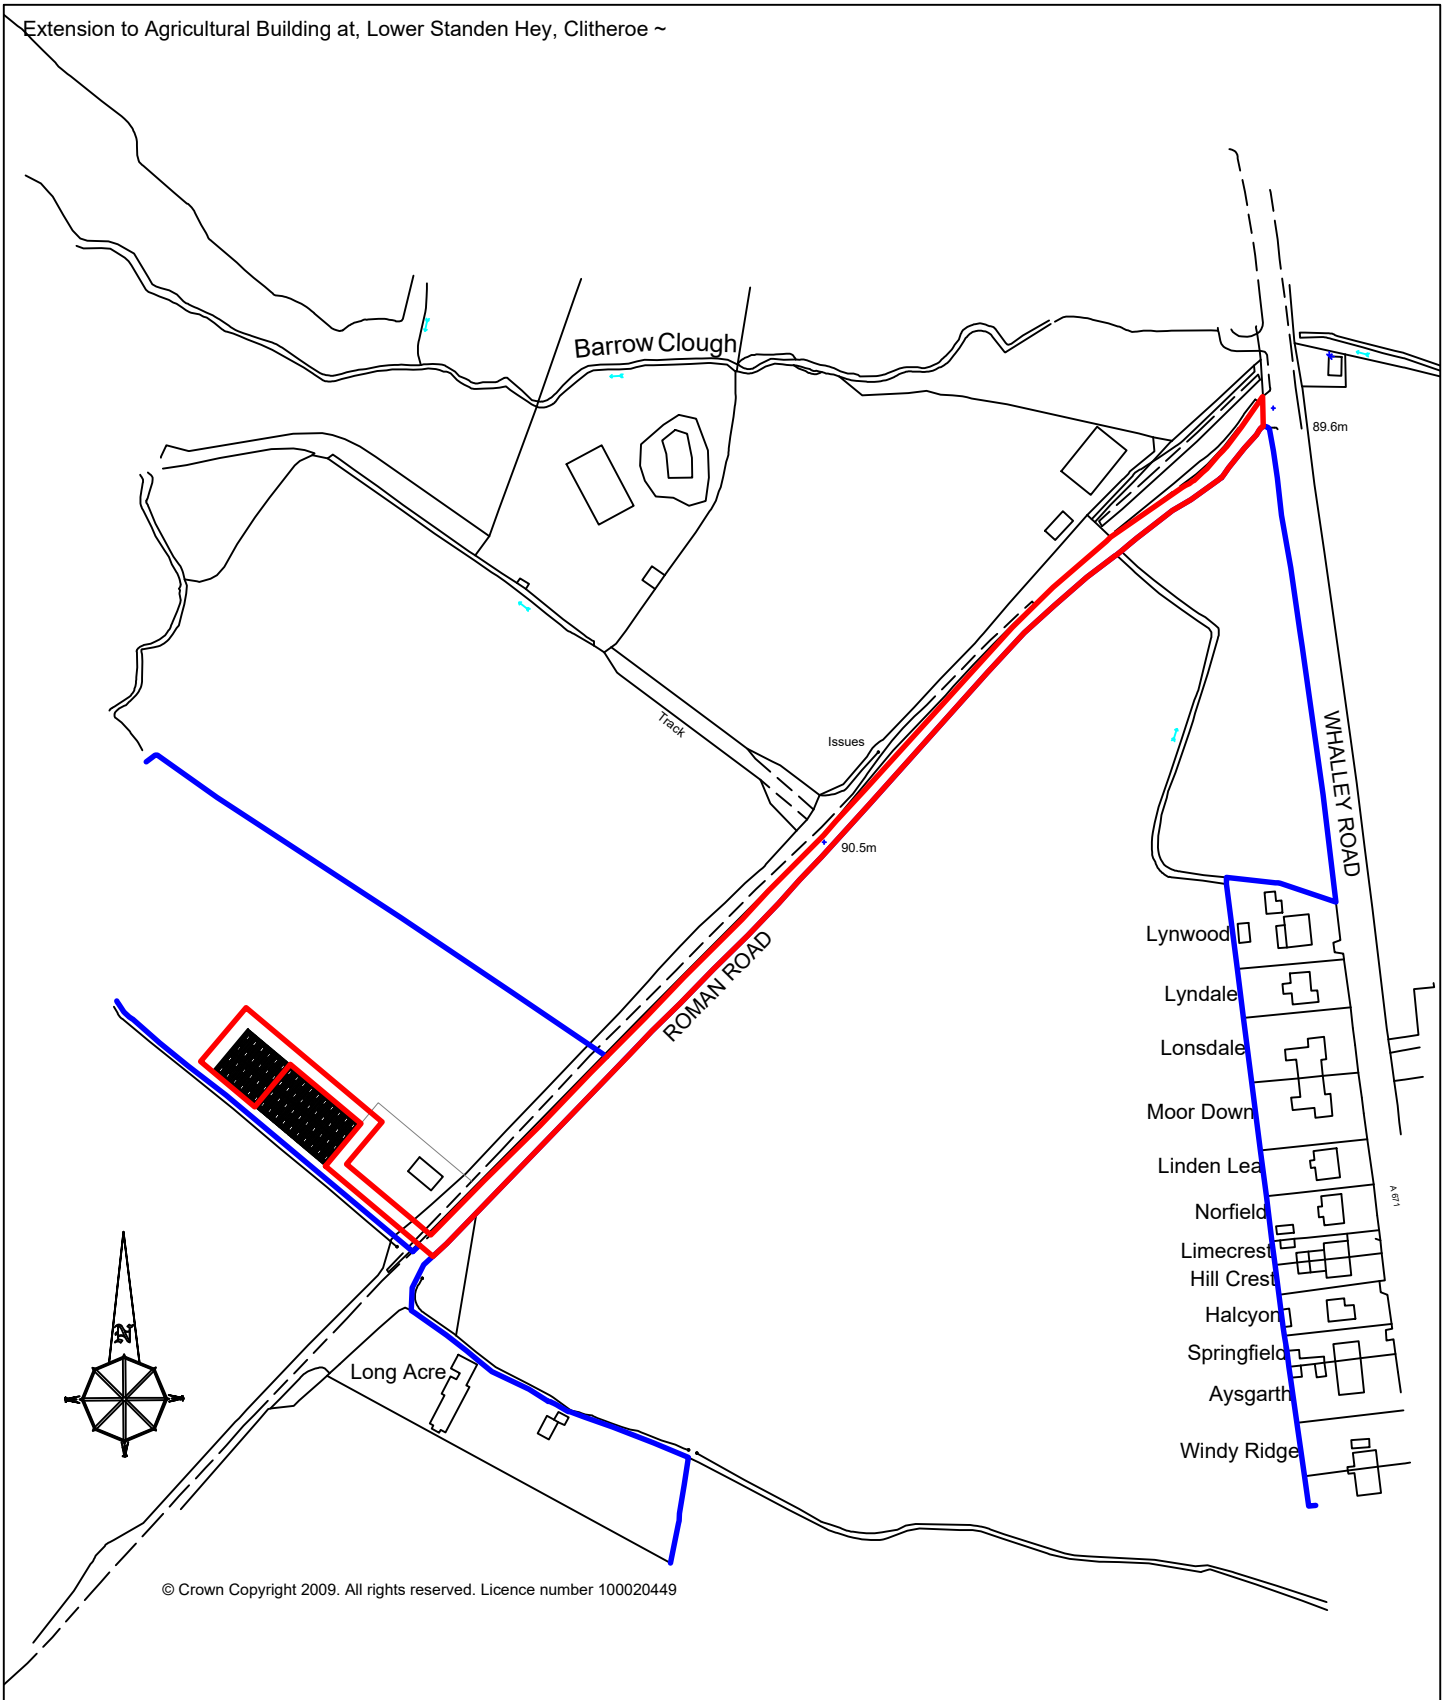

© Crown Copyright 2009. All rights reserved. Licence number 100020449

Gary Hoerty Associates
Gary Hoerty Associates Chartered Surveyors
Suite 9 - Grindleton Business Centre
The Spinney
Grindleton
Clitheroe
Lancashire BB7 4DH

T: 01200 449700
Email: info@ghaonline.co.uk

Title: Location Plan.

Project: (No: How.391.2755.RCB)

Planning - Proposed Extension to Agricultural Building on land at

Lower Standen Hey
Clitheroe

Drawing No: How/391/2755/03

Notes:
All work is to be carried out to the latest current British standard Codes of Practice and recognised working practices. All work and materials should comply with Health and Safety legislation. All dimensions are in millimetres except where explicitly shown otherwise. The contractor should check and certify all dimensions as work proceeds and notify the architect of any discrepencies. Do not scale off the drawings, if in doubt ask.

Client: Mr B. Howarth

Drawn: PF

Date: 04.11.19

Scale: 1:2500

Amendments: