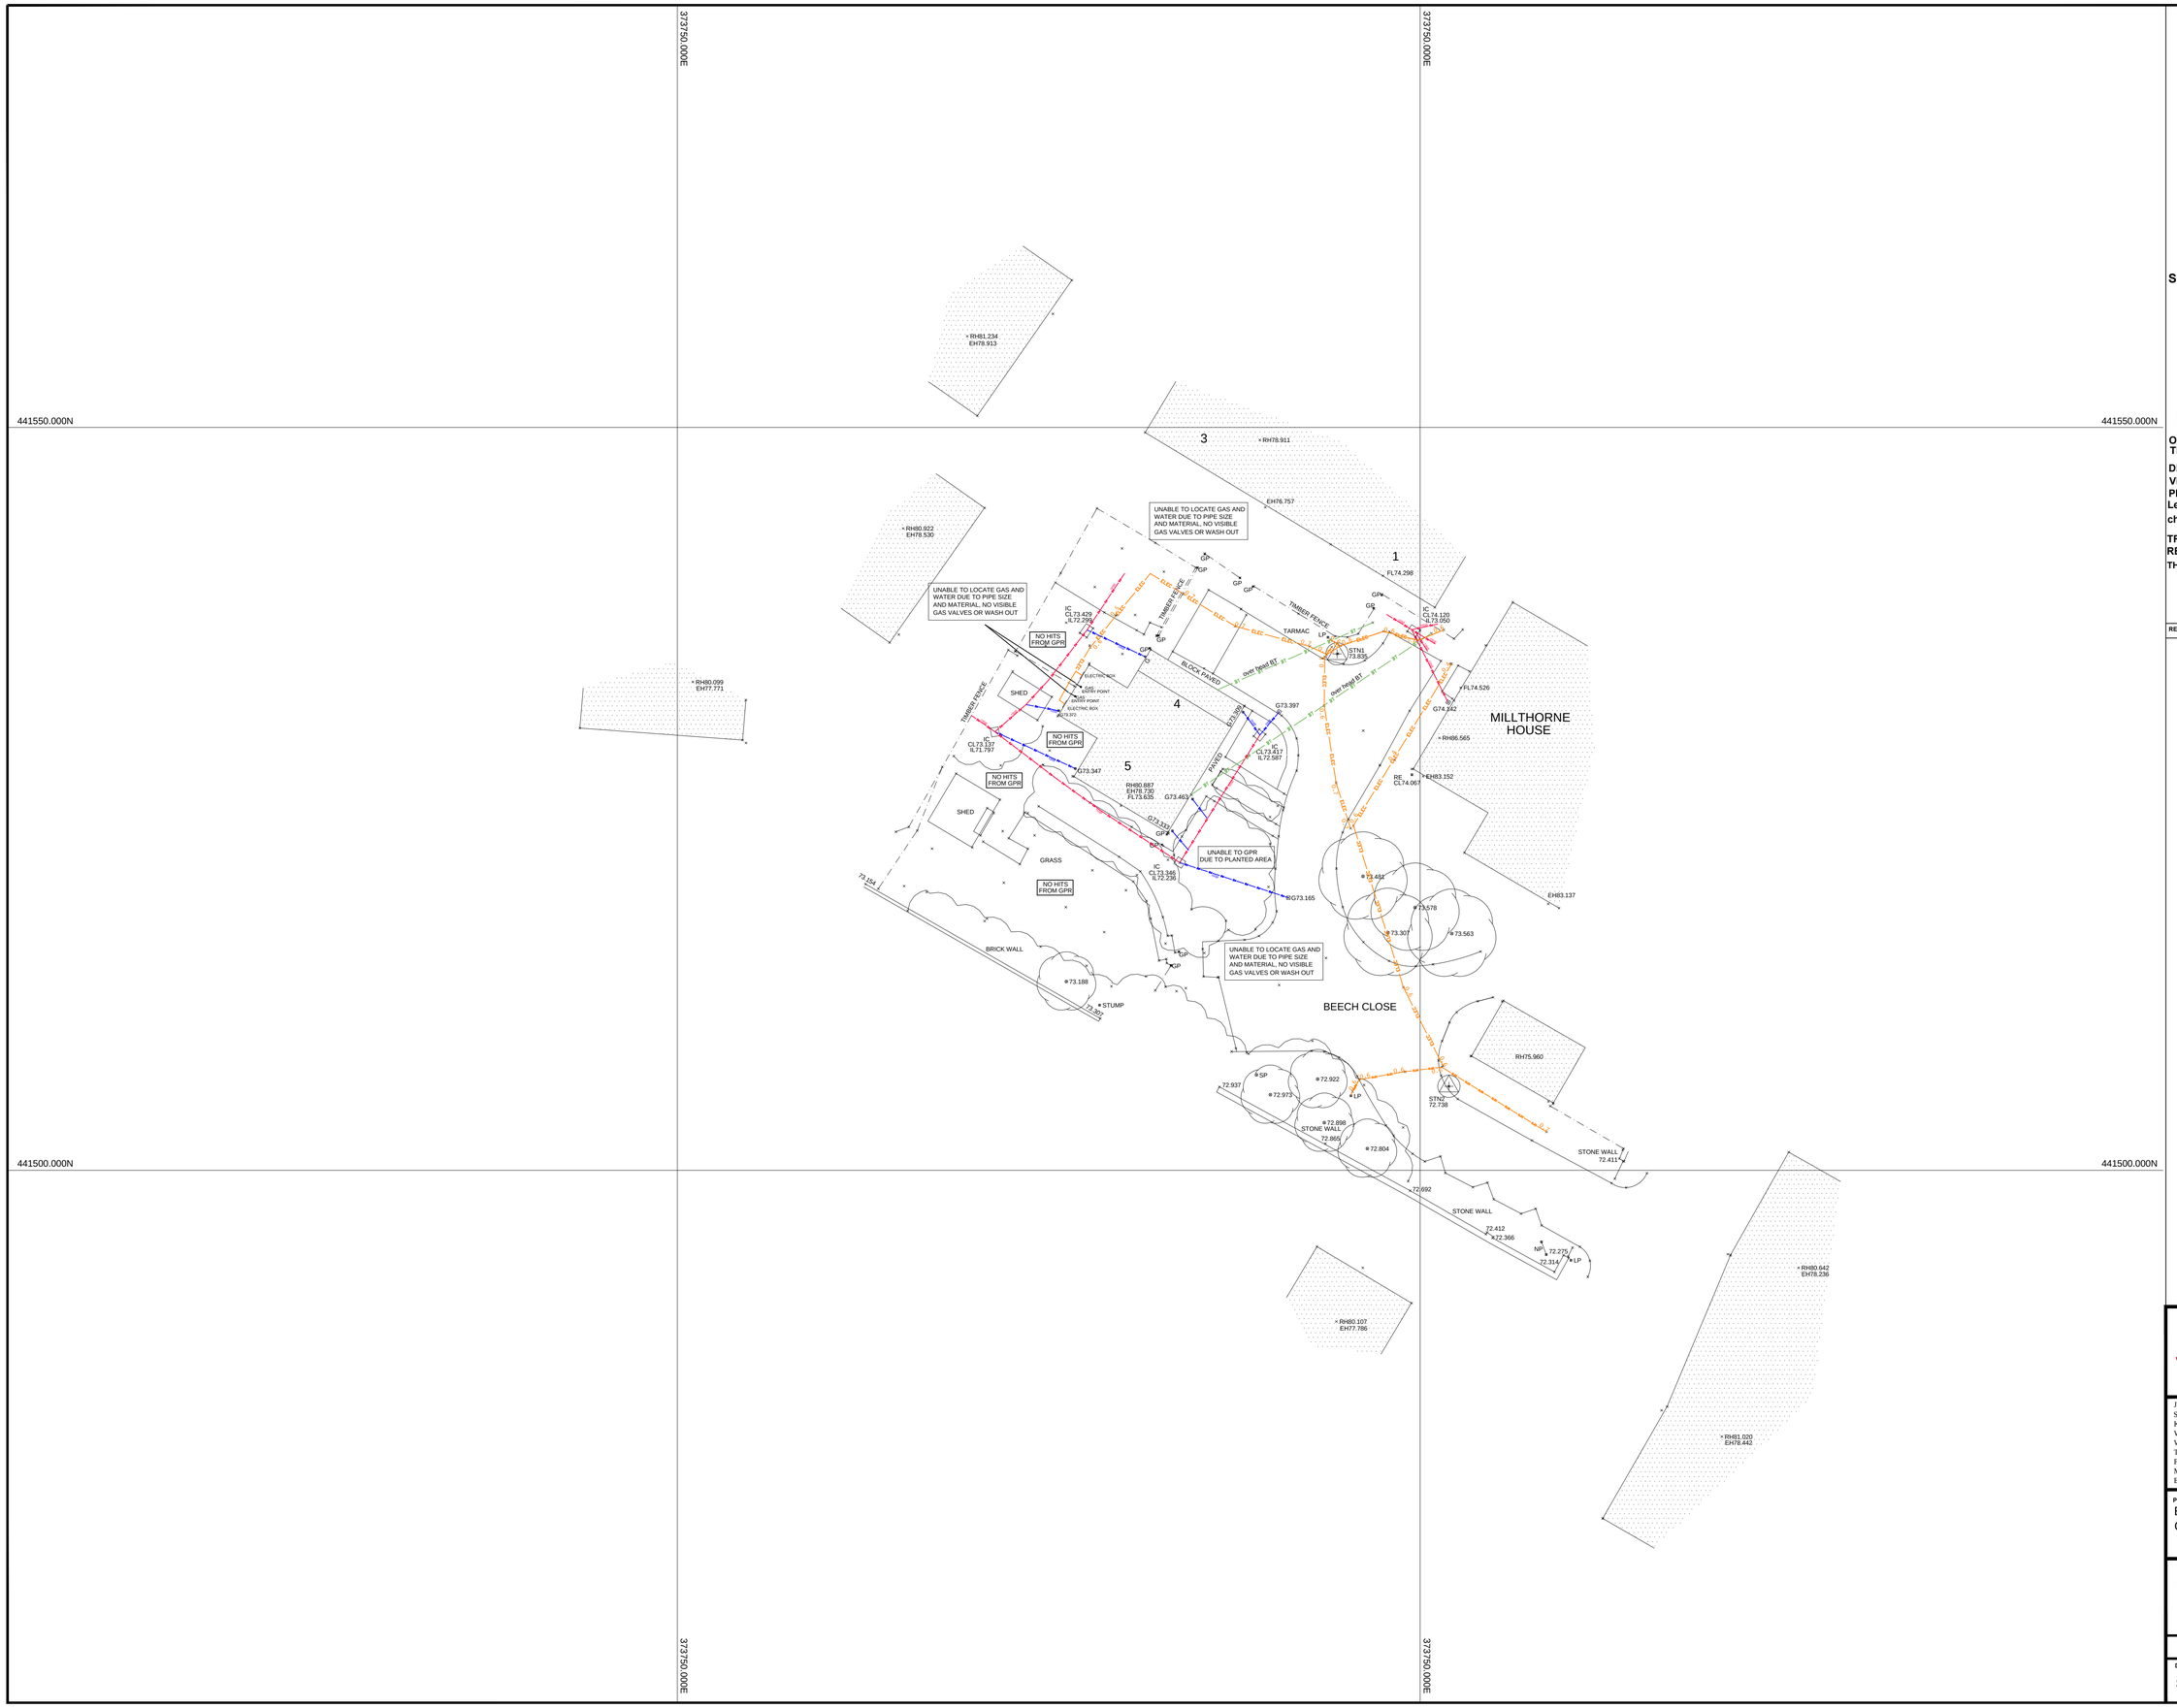

SURVEY ORIENTATED TO REAL TIME GPS

NOTES AND AMENDMENTS

ONLY MANHOLES AND SERVICES VISIBLE AT TIME OF SURVEY SHOWN

DRAINAGE INFORMATION MUST BE CHECKED AND VERIFIED WITH LOCAL AUTHORITY RECORDS PRIOR TO WORK COMMENCING
Levels defining edge of carriageway are observed at channel (bottom of kerb). Unless otherwise stated.

TREE SPREADS ARE SYMBOLIC ONLY AND ARE REPRESENTATIVE OF THE THE AVERAGE SPREAD.
THE DRIP LINE LAYER DENOTES THE TREES EXTREMITY

REVISIONS

REV.	DESCRIPTION	DRAWN	CHKD.	DATE

Utility Survey Legend

AV	AIR VALVE	BT	
BI	BOUNDARY INSPECTION COVER	CABLE DUCT	
CB	CONTROL BOX	CABLE TV	
CCTV	CCTV CAMERA POST	CCTV	TELECOMS
CI	CHAMBER INSPECTION COVER	COMMUNICATIONS CABLE	
CW	CABLE TV (CWS)	EARTH ROD	DRAIN
DC	DRAINAGE CHANNEL	FIBRE OPTICS	
DP	DOWN PIPE	FUEL LINE	
GR	GRAIN	GAS	
IES	ELEC INSPECTION COVER	MAINS GAS	
ITC	TELECOM BOX	MAINS GAS/SER	
LB	LIGHT BOLLARD	SEWER CW	
LPC	ELECTRICITY POLE	SEWER FW	
MH	MANHOLE (UNKNOWN LEVEL)	SEWER SW	
FH	FIRE HYDRANT	TRAFFIC SIGNAL CABLE	
OL	OIL LT	WATER	
OST	GAS TAP	VEHICLE DETECTION CABLE	
OSV	GAS VALVE	SURVEY BOUNDARY	
PC	PROTECTIVE COVER		
IL	INVERT LEVEL		
SO	KERB OUTLET	FROM STATUTORY AUTHORITY PLANS.	
MH	MANHOLE	BT	
MKR	MARKER		
MP	MARKED POST	CABLE DUCT	
PI	PIPE		
PY	PYLON	CATV	
PP	PETROL PUMP		
PT	PETROL TANK	CCTV	
PVC	PARAMETER PIPE	TELECOMS	
SOF	SOFFIT LEVEL		
TC	TELECOM COVER	ELECTRIC	
TCB	TELEPHONE CALL BOX		
TL	TRAFFIC LIGHT	CCTV	
TLB	TRAFFIC LIGHT BOX		
TP	TELEGRAPH POLE	TELECOMS	
WM	WATER METER		
WO	WATER OUTLET	ELECTRIC	
WSV	WATER STOP TAP		
		MAINS GAS	
EOT	END OF TRACE		
CBA	OUT OF SURVEY AREA	MAINS WATER	
UTS	UNABLE TO SCALE	SEWER CW	
UTT	UNABLE TO TRACE		
SLG	SLUDGE VALVE	SEWER FW	
BLK	BLOCKED		
NFC	NO FURTHER GPR CONTACTS	SEWER SW	
NVP	NO VISIBLE PIPE		
NVP	NO VISIBLE PIPE		
ToP	TOP OF PIPE		
⌐	EOT SYMBOL		

BENCH MARK INFORMATION

All levels relate to OSBM Newyln
Datum Generated by VRS GPS

SURVEY STATIONS

STN1	373744.412	441534.760	73.835
STN2	373751.932	441505.657	72.738

JLP Surveying

JLP Surveying Consultants Ltd,
Suite 25 Rodney House,
King Street,
Wigan
WN1 1BT
Tel - 01942 243313
Fax - 01942 492230
Mobile - 07710 428498
EMAIL:- peterhouston@jlpsurveys.com

PROJECT
Beech Close
Clitheroe

DRAWING TITLE
Utility Survey

SCALE	SHEET SIZE	No. of SHEETS	DATE	REVISION
1:200	A1	1	09.09.17	

DRAWING NUMBER
S17-738-2