This drawing is to be read in conjunction with all relevant Architect, consultants' and specialists' drawings and specifications. The Architect is to be notified of any discrepancies before proceeding. Do not scale from this drawing. All dimensions and levels are to be checked on site. This drawing is subject to copyright. All work carried out before Planning and Building Permission has been granted is at the contractor/clients risk.

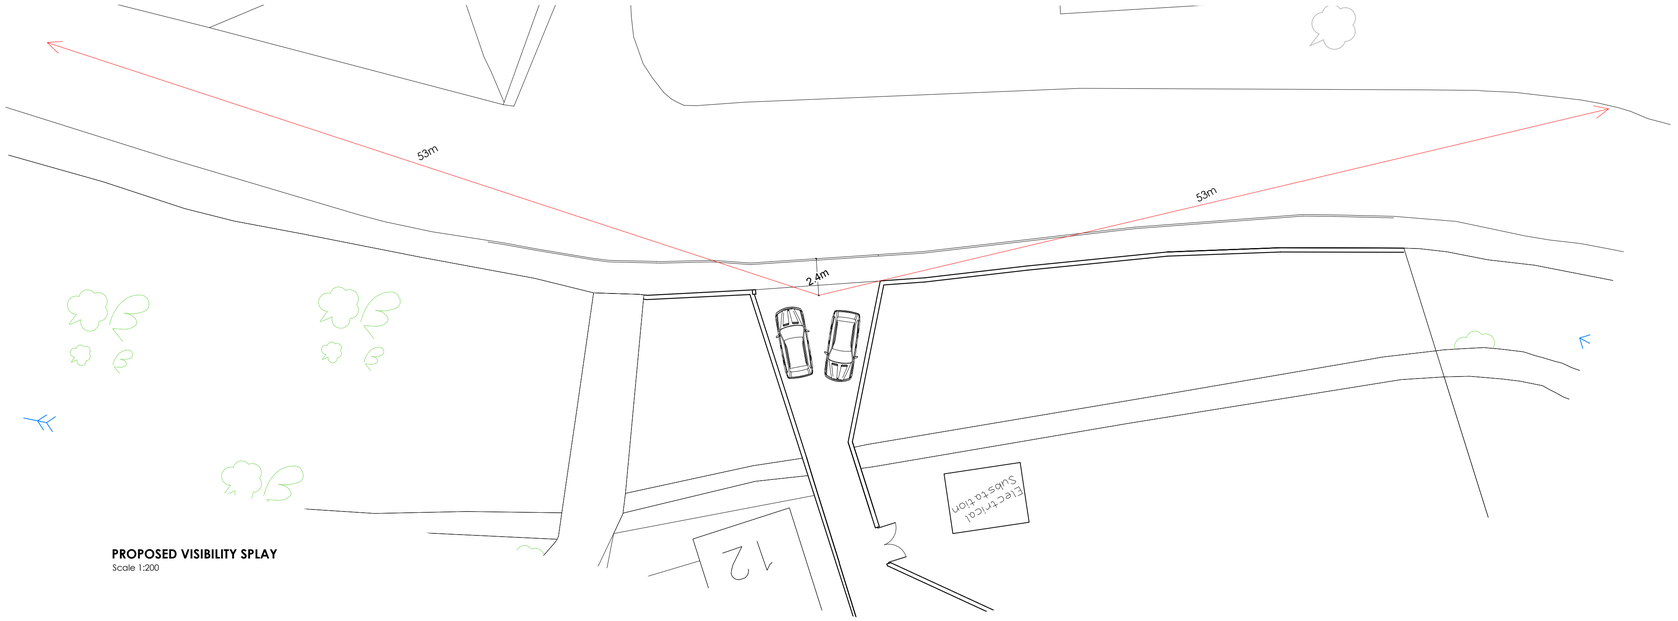

PROPOSED VISIBILITY SPLAY
Scale 1:200

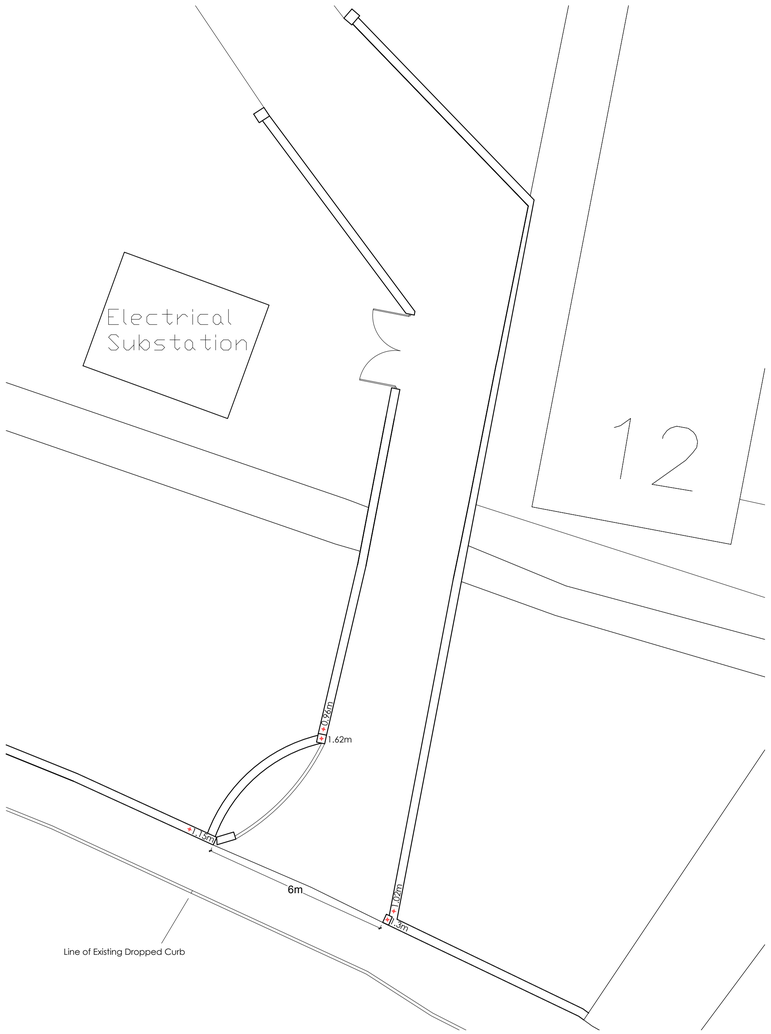

EXISTING SITE ENTRANCE
Scale 1:100

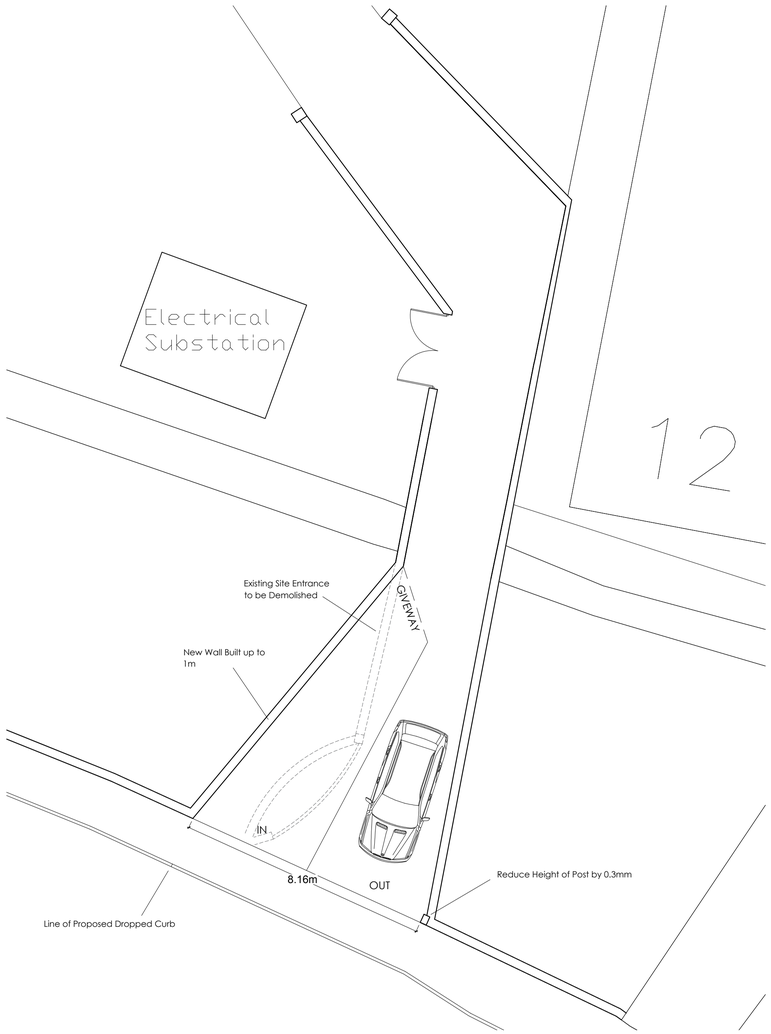

PROPOSED SITE ENTRANCE
Scale 1:100

Client
Mr and Mrs Bamford

Job Title
Paddock Gate
14 Wiswell Lane
Whalley

Drawing Title
EXISTING AND PROPOSED SITE ENTRANCE AND VISIBILITY SPLAY

Scale	Date	Drawn
Various @ A1	January 20	Ben Turner

SUNDERLAND PEACOCK ARCHITECTS
SUNDERLAND PEACOCK & ASSOCIATES LTD.
HAZELMERE, PIMLICO ROAD, CLITHEROE
LANCASHIRE, BB7 2AG
T 01200 423178 F 01200 427328
E info@sunderlandpeacock.com
www.sunderlandpeacock.com

5876 - 05