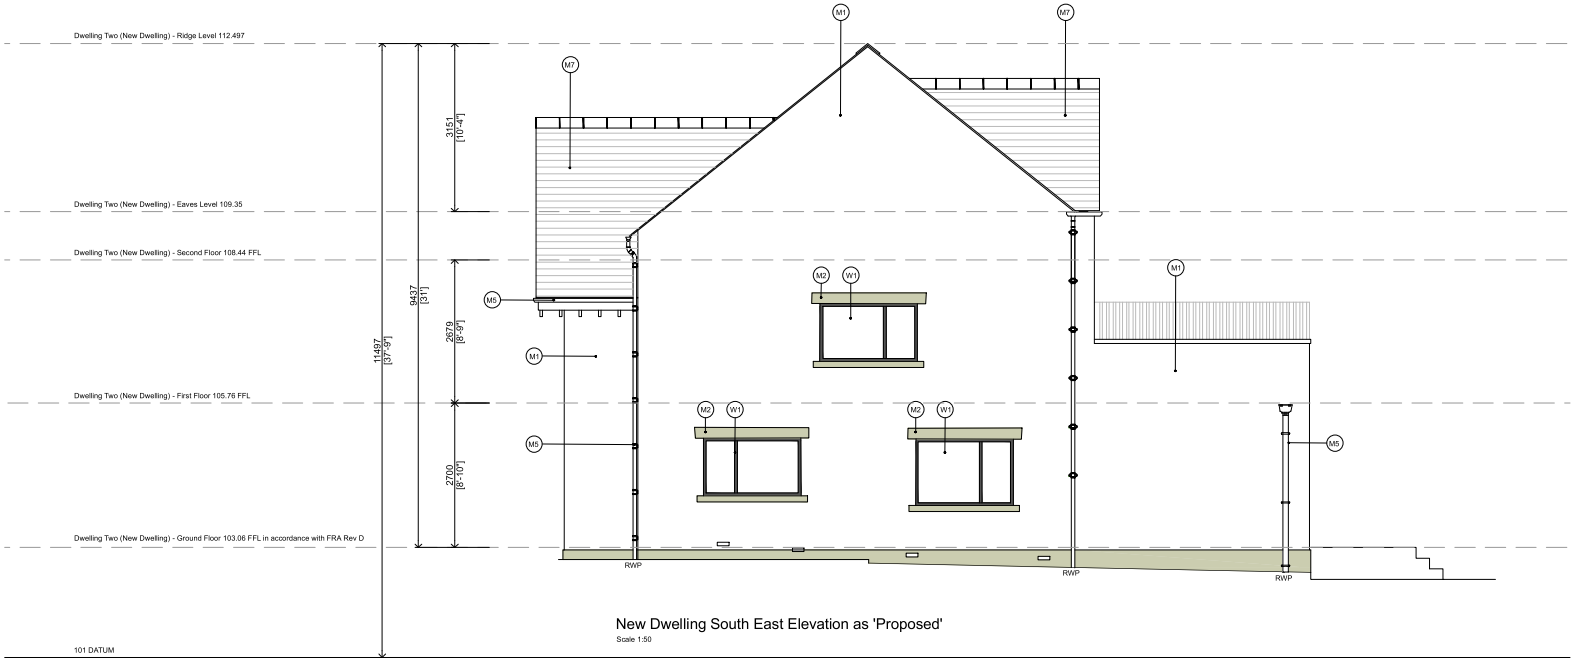

New Dwelling South East Elevation as 'Proposed'

Scale 1:50

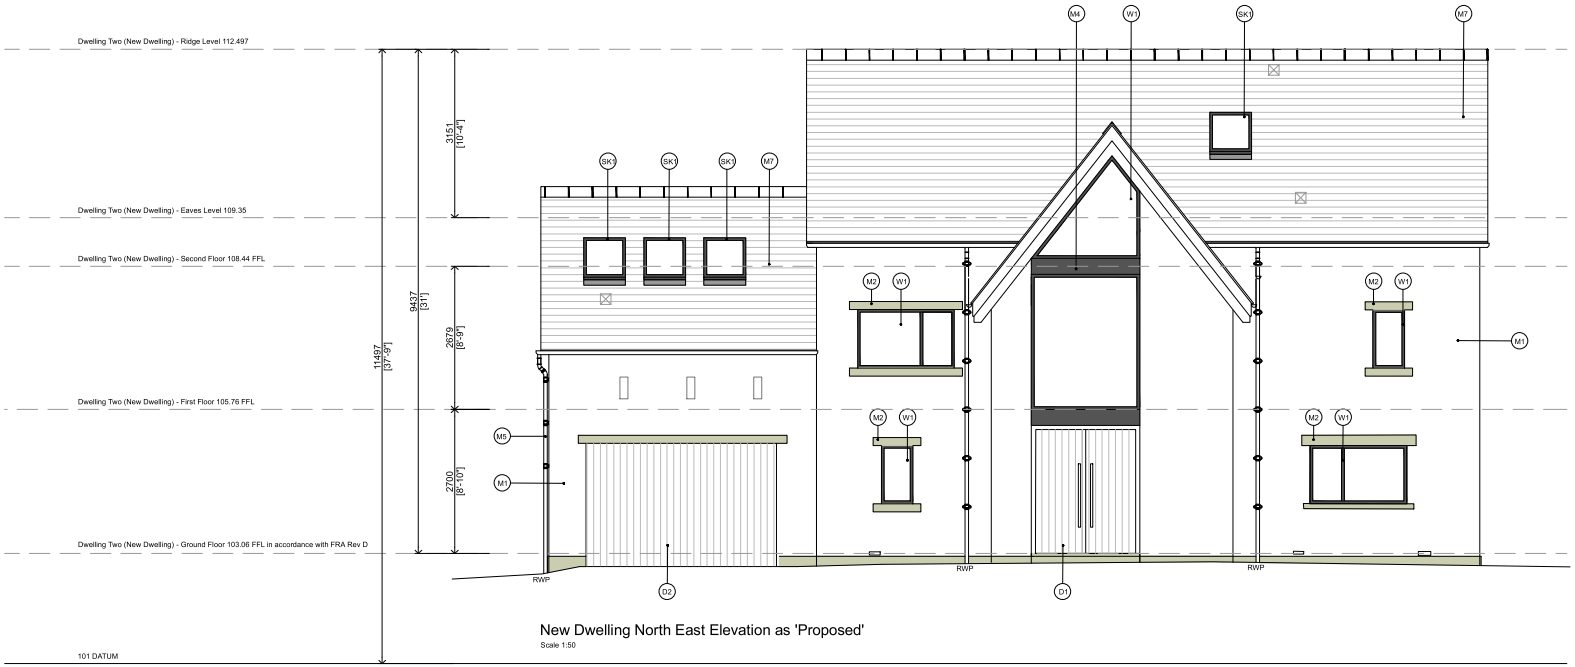

New Dwelling North East Elevation as 'Proposed'

Scale 1:50

0 1 2 3 4 5 10

SCALE BAR 1:50

Deviating from these drawings without consultation and/or agreement with the employer is unacceptable. This drawing is indicative and exact dimensions should be checked and confirmed on site by the nominated contractor or competent person's prior to commencement of building works. All drawings and dimensions shall be verified by the relevant contractors on site prior to commencement of any works, ordering of materials or setting out. Any discrepancies should be reported in writing to SDA Architecture Ltd.

Do not scale from this drawing unless trained to use a scale ruler - only work from written and checked dimensions. This drawing is the property of SDA Architecture Ltd and copyright reserved by them. This drawing is not to be used, copied or disclosed by or to any unauthorised persons without prior written authorisation consent from SDA Architecture Ltd.

DO NOT PROCEED WORKS IN THE EVENT OF A DRAWING DISCREPANCY.

For all structural aspects please refer to Structural Engineers project information and cross reference all drawings, details and calculations with the architectural drawing prior to commencement of building works.

SDA Architecture Ltd is a trading name of Style Design and Architecture Ltd and holds no responsibility or liability for any works carried out on site.

DO NOT SCALE ONLY USE DIMENSIONS SHOWN

Project Information:

Client: Chatburn Developments Ltd - Paul MacMahon

Project Title: Extension & Alteration of Existing Dwelling and Erection of One New Dwelling

Project Address: Glencroft, Pendle Avenue,Chatburn, Clitheroe, Lancashire, BB7 4AX

Project Stage: Planing Permission

Date of Drawing: 23.07.2019

Drawn By: LC

Checked By: SLP

Drawing Sheet Size: A1 (841 x 594)

Drawing Scale: As Indicated on drawing

Site Area Hectare:

Extension Area CIL (m²) : -

Drawing Title:

South East and North East Elevations, as Proposed

Project Number:	Drawing Number:	Revision:
0344	(E)5-04-PP	B

Drawing Registry

Rev.	Date	Description	Author
A	09.01.2020	Amended to Planning Officer comments.	LC
B	13.08.2020	Amended to FR Consultant and Planning Officer comments	JP

Materials Legend

- M1 Natural Stone
- M2 Cast Stone Head & Cill
- M3 Natural Timber Cladding
- M4 Black Aluminium Cladding
- M5 Black Galvanised Steel Gutter
- M6 Frameless Glass Balustrade
- M7 Slate Tile Roof
- M8 Timber Hayloft Doors

Window Legend

- W1 Proposed Black Framed Aluminium Windows
- SK1 Proposed Black Framed Aluminium Skylight

Door Legend

- D1 Natural Oak Entrance Door
- D2 Natural Oak Garage Door
- D3 Black Framed Aluminium Sliding Doors

SDA
studio sda architects
www.studiosda.co.uk

RIBA Chartered Practice
arb Architects Registration Board
CIAT

Head Office: Ashley House - 28 Queens Road - Chorley - Lancashire - PR7 1JJ
Tel: 01257 241 177 - Mail: mail@studiosda.co.uk - STAT. DECLARATION 2018
Copyright © 2019 Style Design & Architecture LLC. All rights Reserved.