PART GROUND FLOOR PLAN

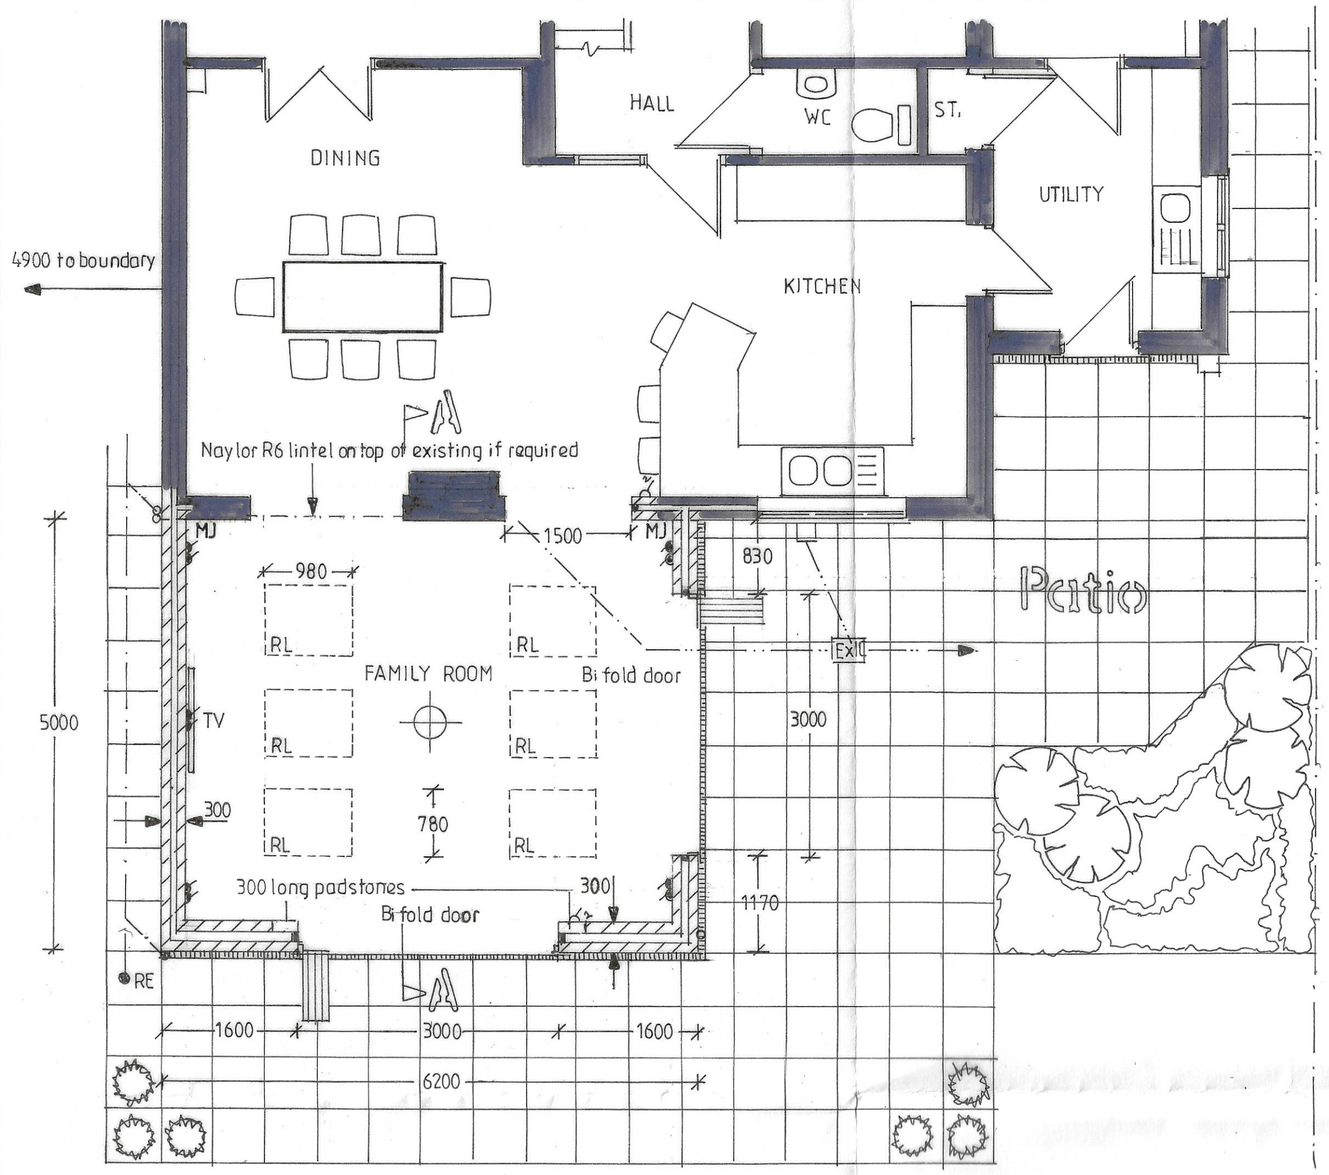

SIDE ELEVATION

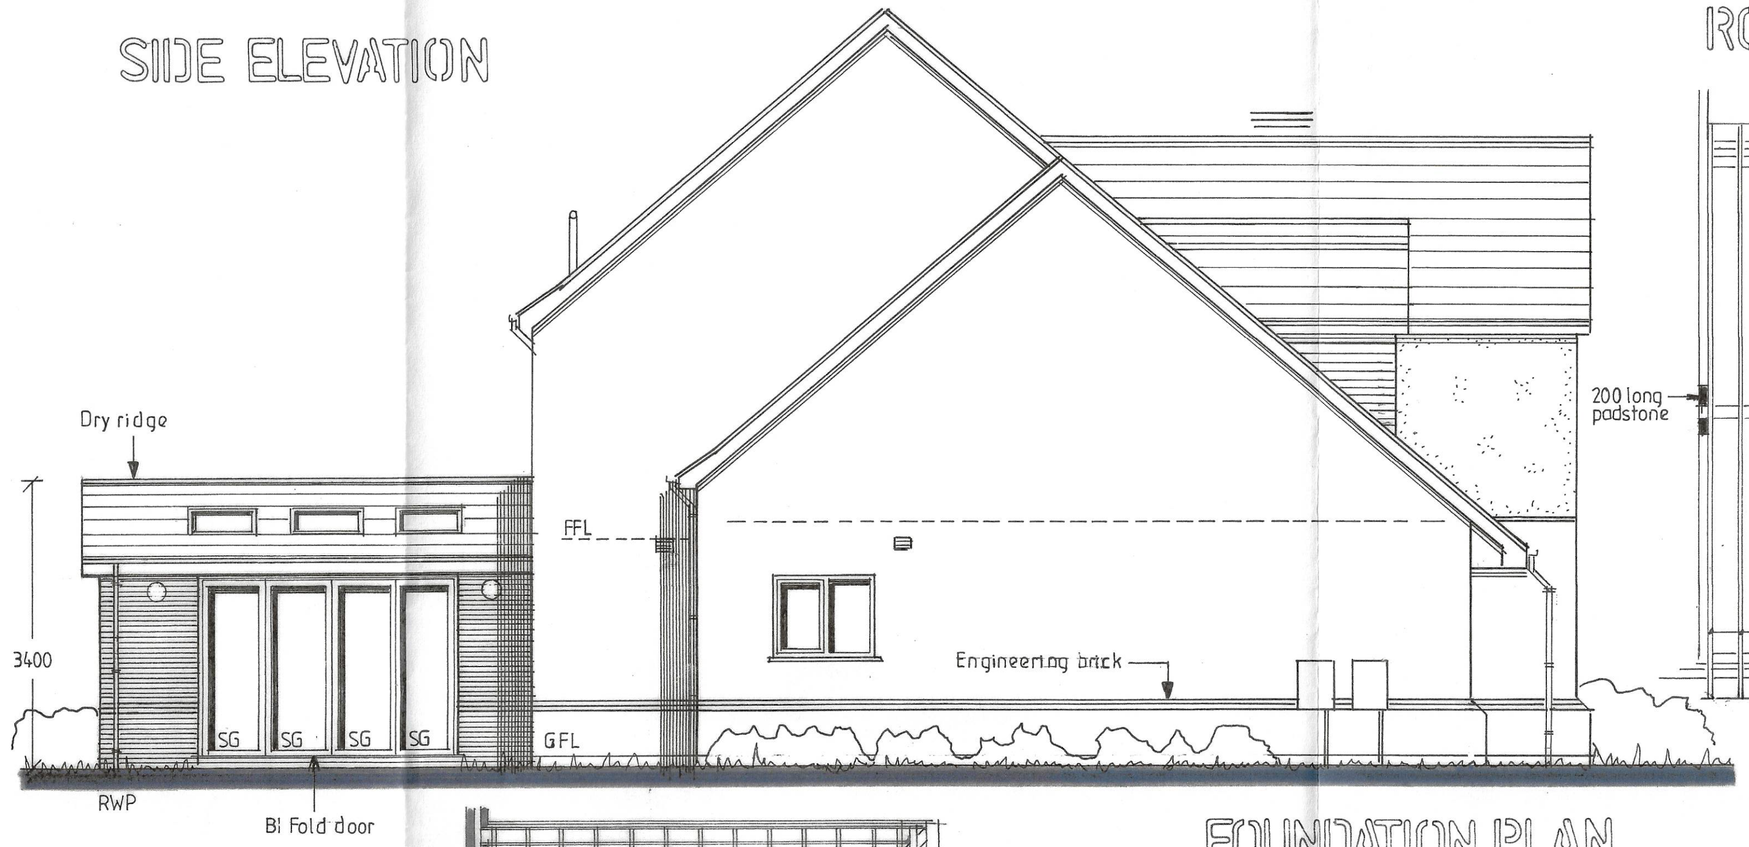

ROOF JOIST PLAN

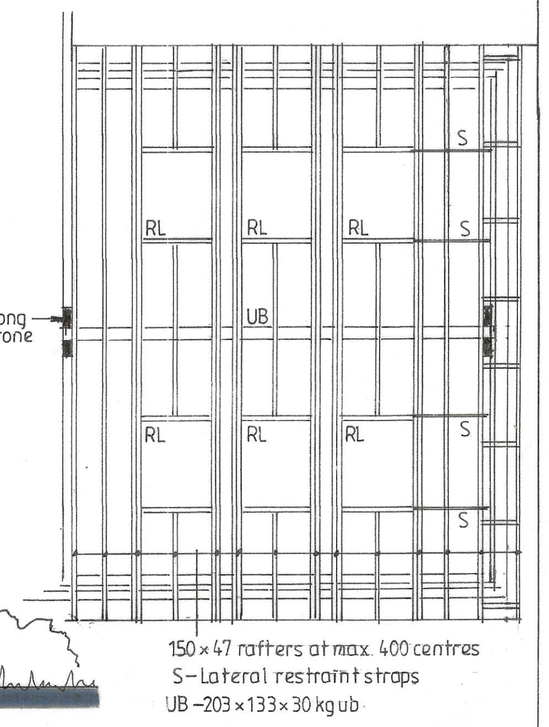

SECTION A-A

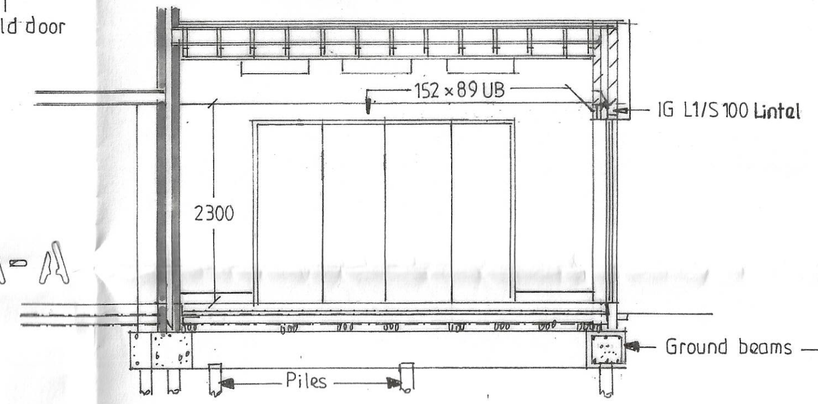

FOUNDATION PLAN

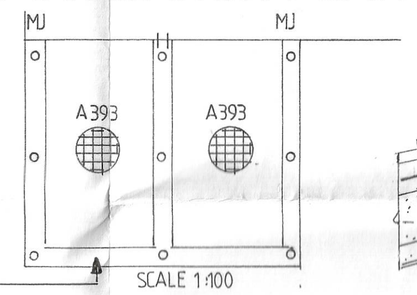

RIDGE DETAIL 1:10

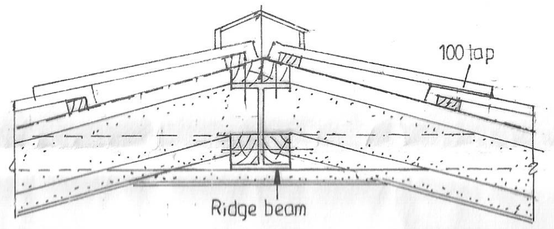

PROPOSED FLOOR PLAN, ELEVATIONS & SECTIONS

REAR ELEVATION

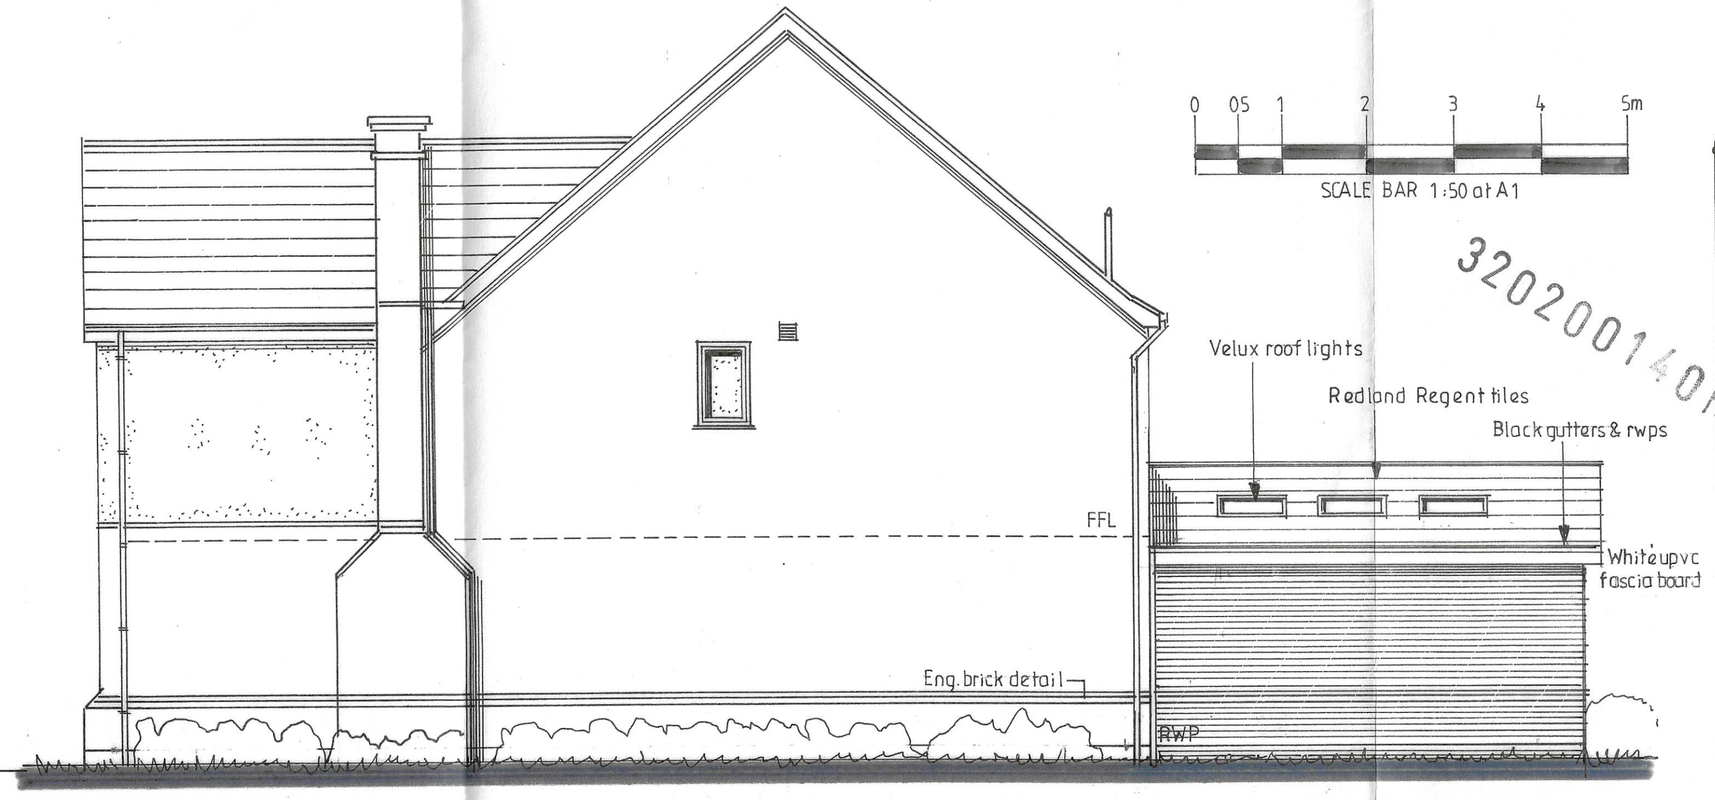

SIDE ELEVATION

320200140P

PROPOSED SINGLE STOREY EXTENSION TO REAR	
FOR	MR & MRS YULL
AT	2 HIGHWOODS PARK BROCKHALL VILLAGE OLD LANGO BB6 8HN
ADRIAN HUGHES ARCHITECTURAL SERVICES	
SCALE 1:50 1:100 1:10	DRAWING NO.
DATE JAN 2020	1/34/2020