This drawing is to be read in conjunction with all relevant Architect, consultants' and specialists' drawings and specifications. The Architect is to be notified of any discrepancies before proceeding. Do not scale from this drawing. All dimensions and levels are to be checked on site. This drawing is subject to copyright. All work carried out before Planning and Building Permission has been granted is at the contractor/clients risk.

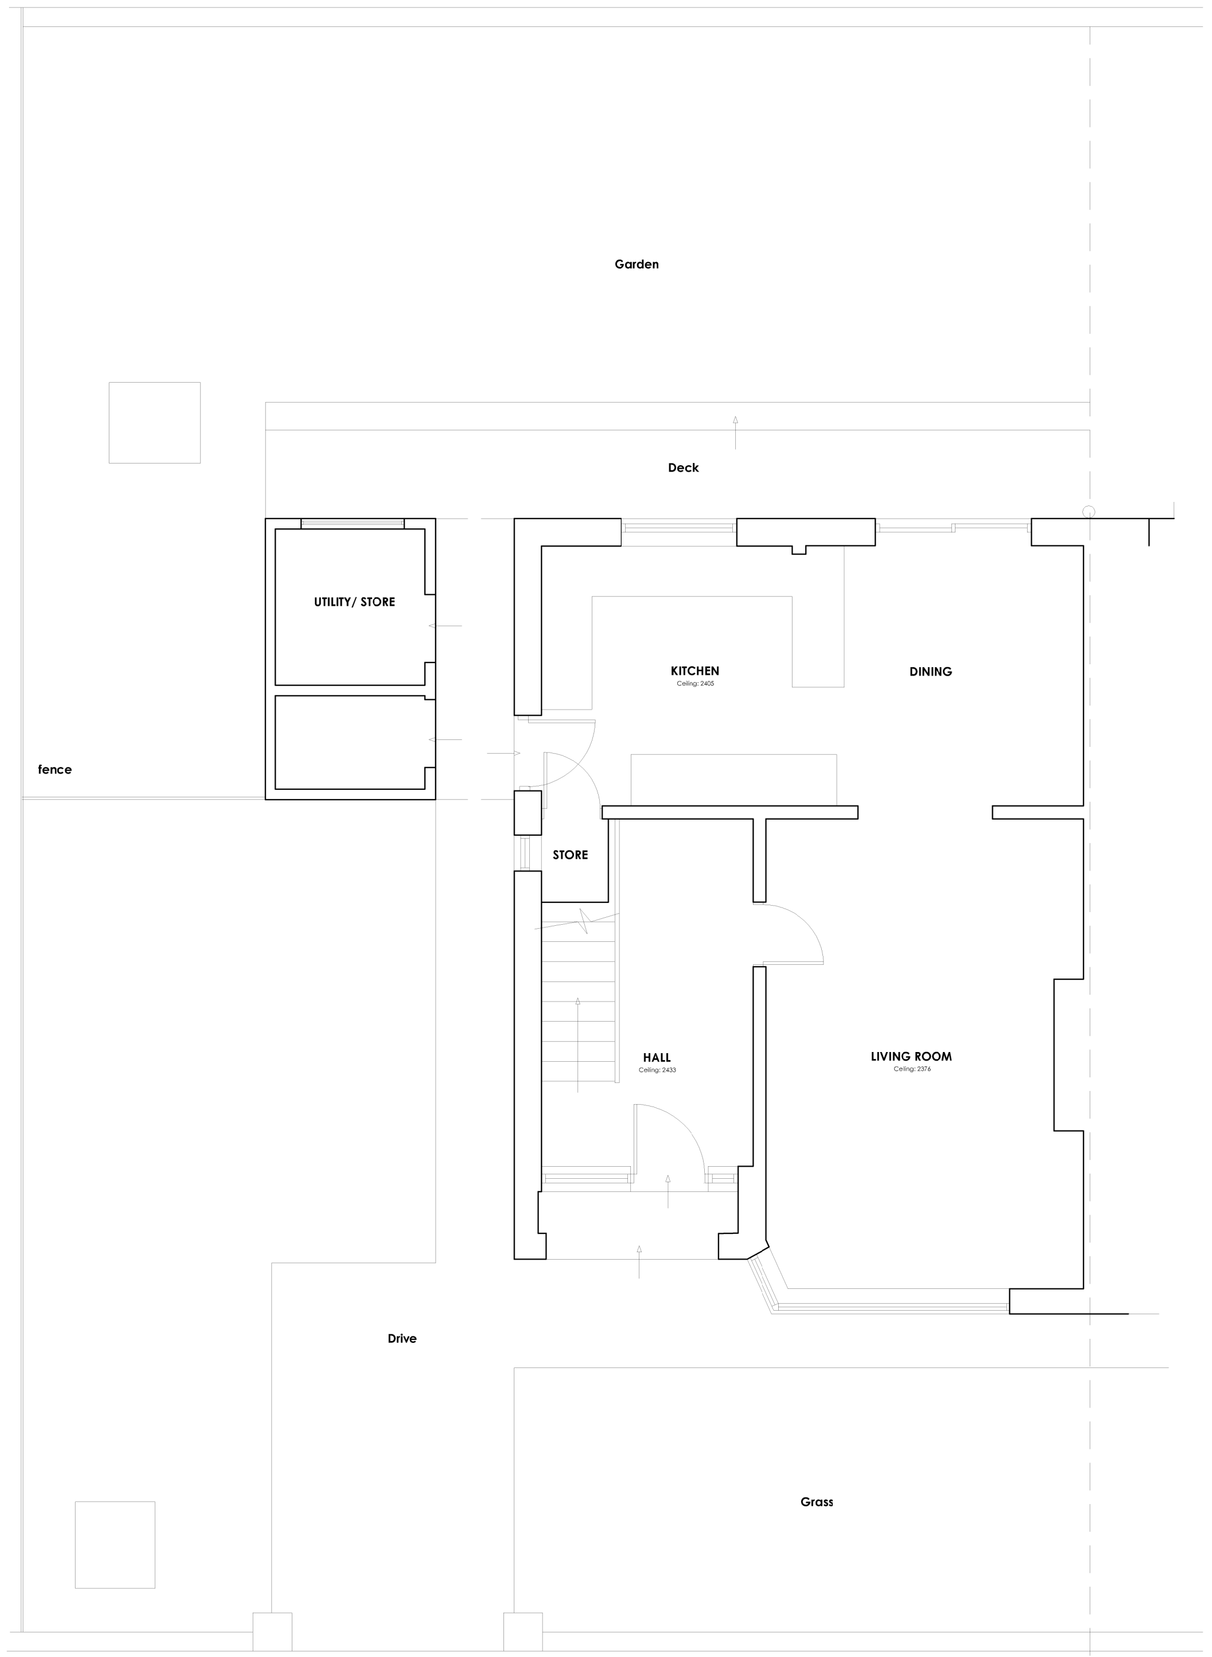

EXISTING GROUND FLOOR PLAN SCALE 1:50

EXISTING FIRST FLOOR PLAN SCALE 1:50

SOUTH EAST ELEVATION SCALE 1:100

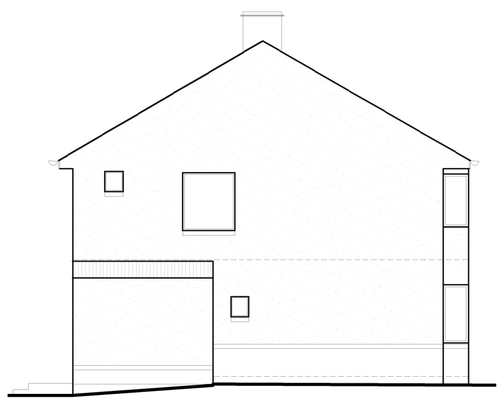

SOUTH WEST ELEVATION SCALE 1:100

NORTH WEST ELEVATION SCALE 1:100

SCALE 1:50 0 1 2 3m

SCALE 1:100 0 2 4 6m

Client
Mr and Mrs Halstead

Job Title
Proposed Extension and Alterations to
29 Park Avenue
Clitheroe

Drawing Title
EXISTING PLANS AND ELEVATIONS

Scale	Date	Drawn
As noted @ A1	January 2020	LKR / RS

SUNDERLAND PEACOCK ARCHITECTS
SUNDERLAND PEACOCK & ASSOCIATES LTD.
HAZELMERE, PWILSO ROAD, CLITHEROE
LANCASHIRE, BB7 2AG
T 01200 423178 F 01200 427328
E info@sunderlandpeacock.com
www.sunderlandpeacock.com

5971 - E01 REV -