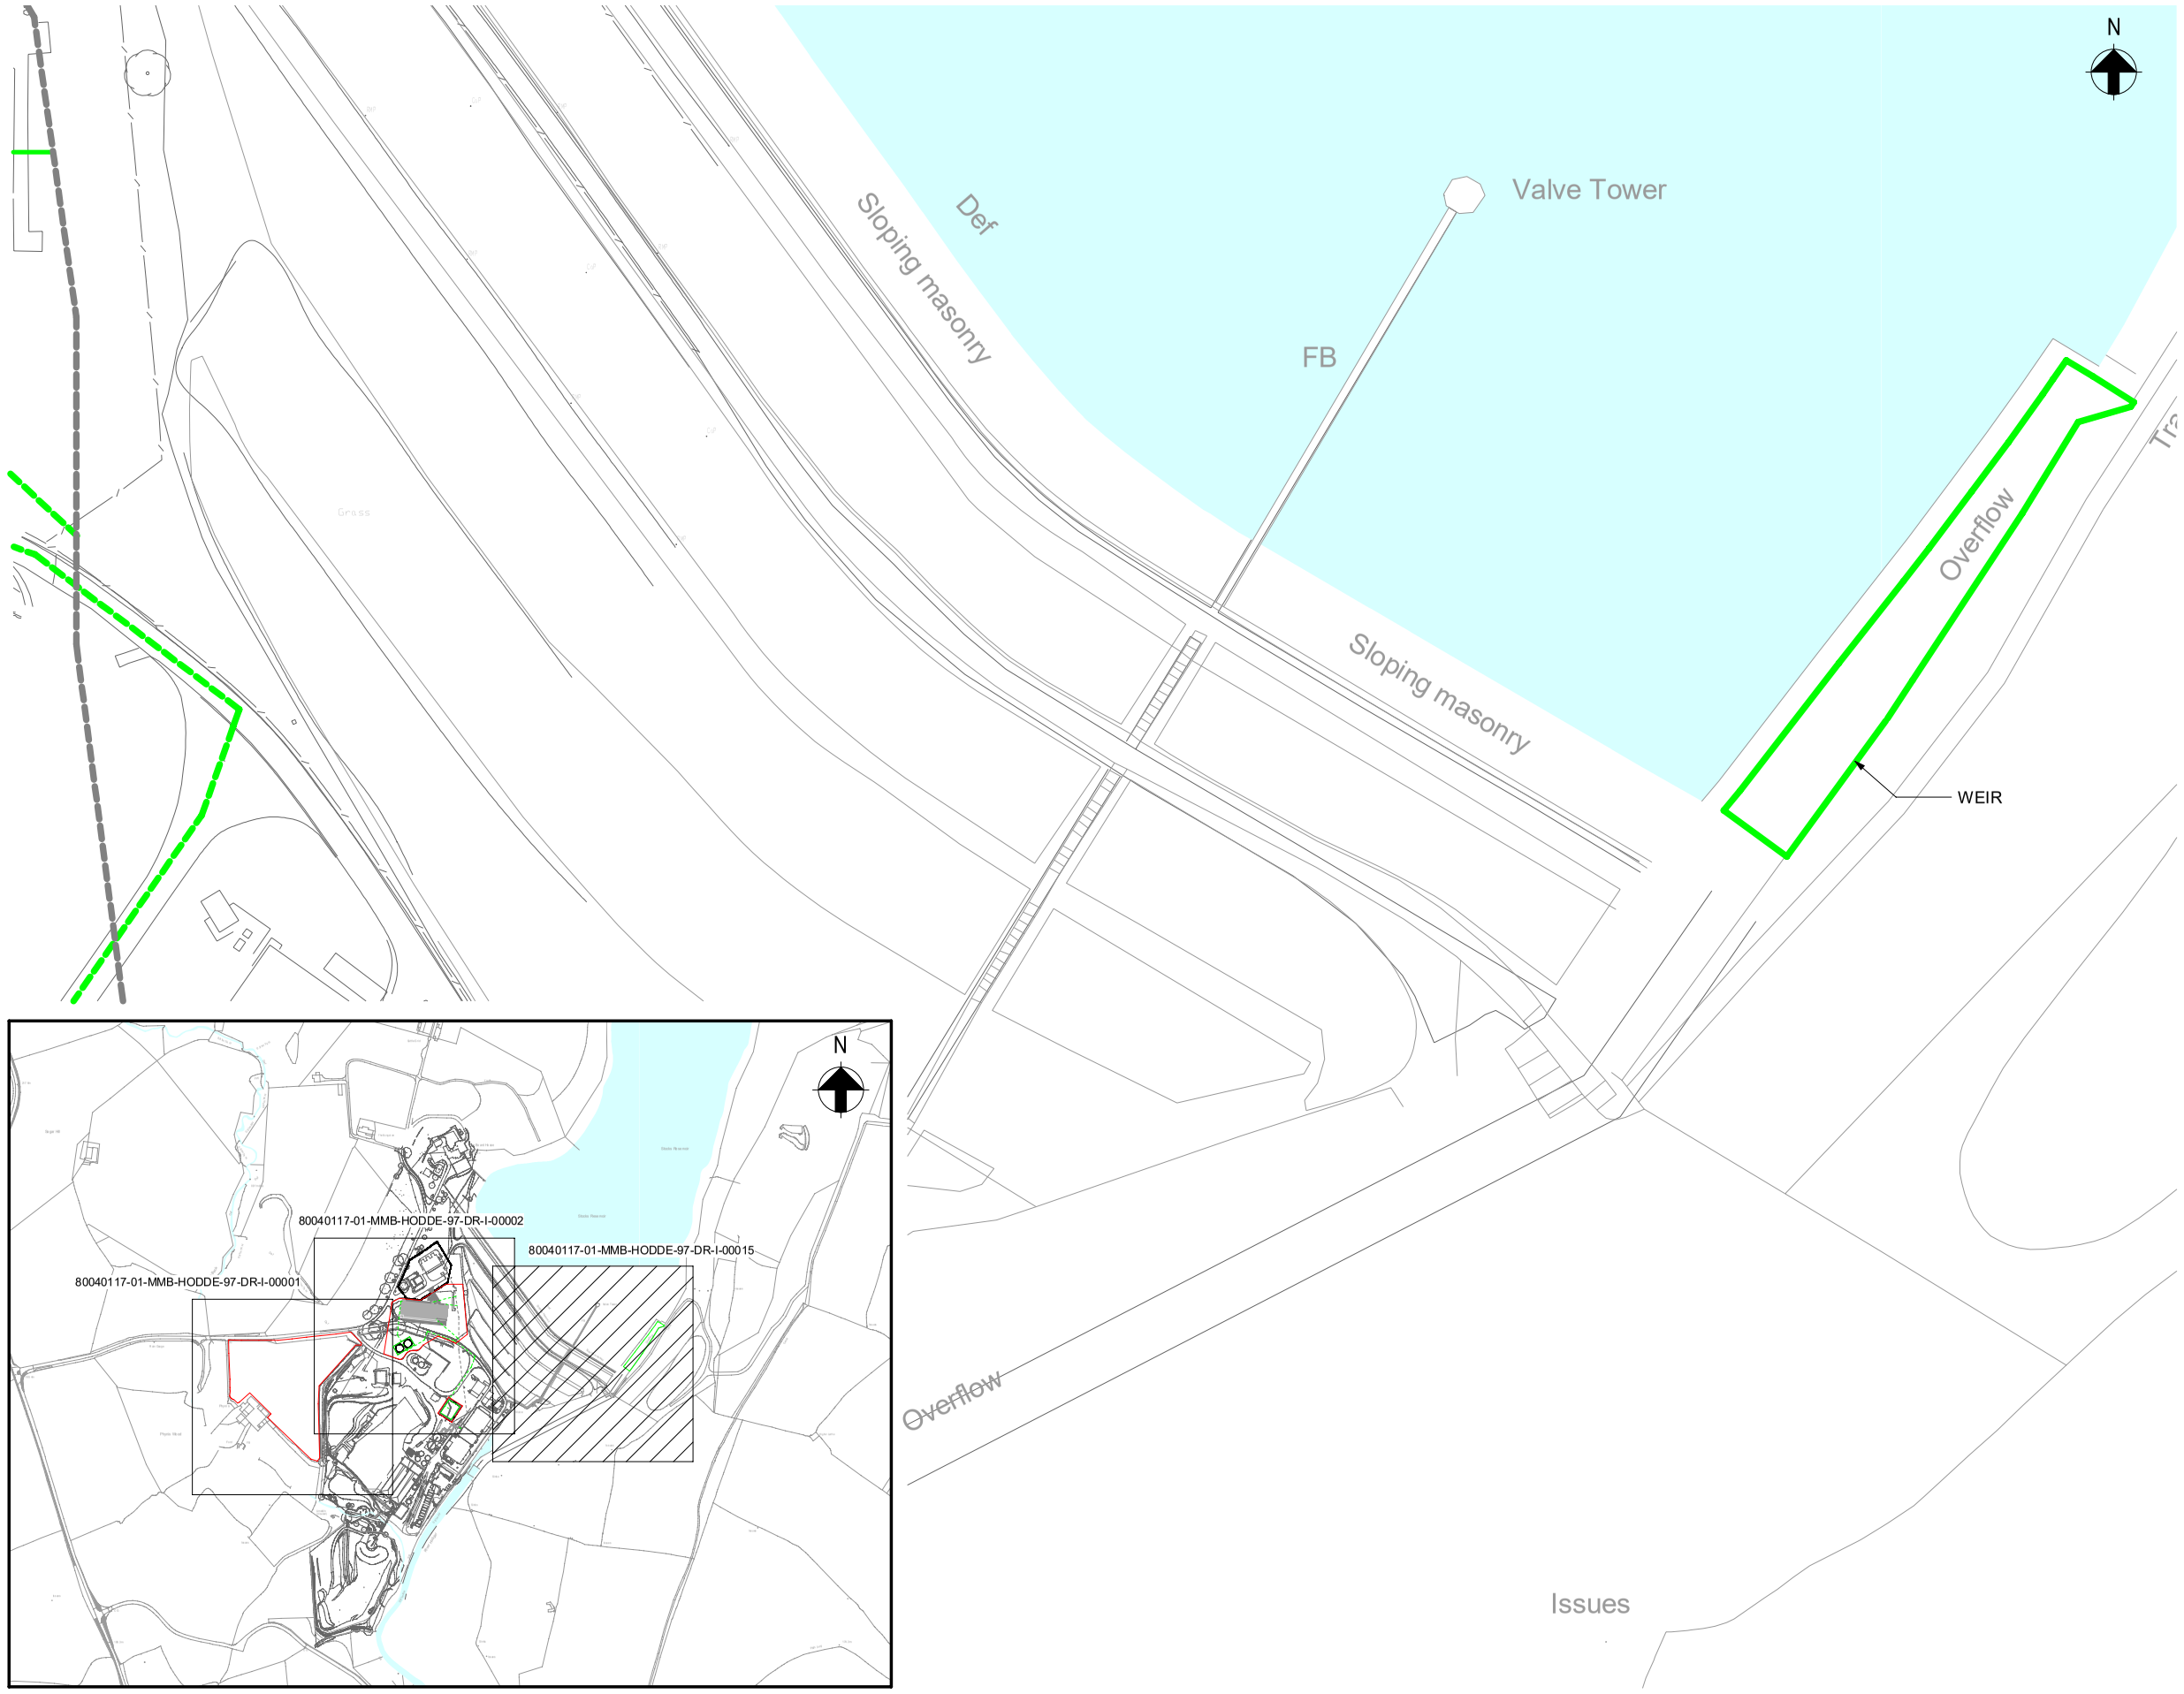

SHEET LAYOUT

1 : 5000

SCALE 1:5000 AT A1

0 50 100 200 300 400 500m

PROPOSED SITE LAYOUT

1 : 500

SCALE 1:500 AT A1

0 5 10 20 30 40 50m

NOTES

1. ALL DIMENSIONS IN MILLIMETRES AND LEVELS IN METRES AOD UNLESS NOTED OTHERWISE.
2. NO DIMENSIONS ARE TO BE SCALED FROM THIS DRAWING.

KEY

- EXISTING SITE COMPOUND
- AREA REQUIRED TO UNDERTAKE DEVELOPMENT
- PROPOSED ASSET UNDER PERMITTED DEVELOPMENT
- NEW PIPELINE (PERMITTED DEVELOPMENT)
- EXISTING PIPELINE

SCALE 1:5000 AT A1

0 50 100 200 300 400 500m

SCALE 1:500 AT A1

0 5 10 20 30 40 50m

CURRENT ISSUE INFORMATION

VERSION	AUTH	CHK	B.CHK	REVD	REASON FOR ISSUE	DATE
P02	ZD	KM	-	NC	MINOR UPDATES	05/03/20
P01	ZD	KM	-	NC	ISSUED FOR PLANNING APPLICATION	06/12/19

SUITABILITY CODE	SUITABILITY DESCRIPTION
S2	Issued For Information

United Utilities
helping life flow smoothly

MMB
MOTT MACDONALD BENTLEY

UNITED UTILITIES

AMP6 FRAMEWORK

HODDER WTW

PROPOSED SITE LAYOUT

WATER TREATMENT WORKS

SHEET 3 OF 3

SCALE	SHEET SIZE
As indicated	A1
DRAWING NUMBER	REVISION
80040117-01-MMB-HODDE-97-DR-I-00015	P02

© The Copyright of this document, which contains information of a proprietary nature, is vested in United Utilities Water Limited. The content of this document may not be used for purposes other than that for which it has been supplied and may not be reproduced, either wholly or in part, in any way whatsoever. It may not be used by, or its contents divulged to any other person whatsoever without the prior written permission of United Utilities Water Limited 2018.
Copyright Acknowledgement: Use of Ordnance Survey map data sanctioned by the controller of H.M. Stationery Office. OS Licence Number 100019326. Crown copyright reserved. Unauthorised production infringes copyright . © Mott MacDonald Bentley Limited. This document should not be relied on or used in circumstances other than those for which it was originally prepared and for which Mott MacDonald Bentley Ltd was commissioned. Mott MacDonald Bentley Ltd accepts no responsibility for this document to any other party other than the person by whom it was commissioned.