





North West (Front) Elevation

Written dimensions on these drawings shall take precedence over scaled dimensions. Contractors shall verify and be responsible for all dimensions and conditions on the project and Airedale Architects must be notified of any variations from the dimensions and conditions shown by these drawings prior to commencement of any work. All contractors are deemed to have made themselves aware of site conditions prior to entering into any contract.

A1	1:50	
A3	1:100	

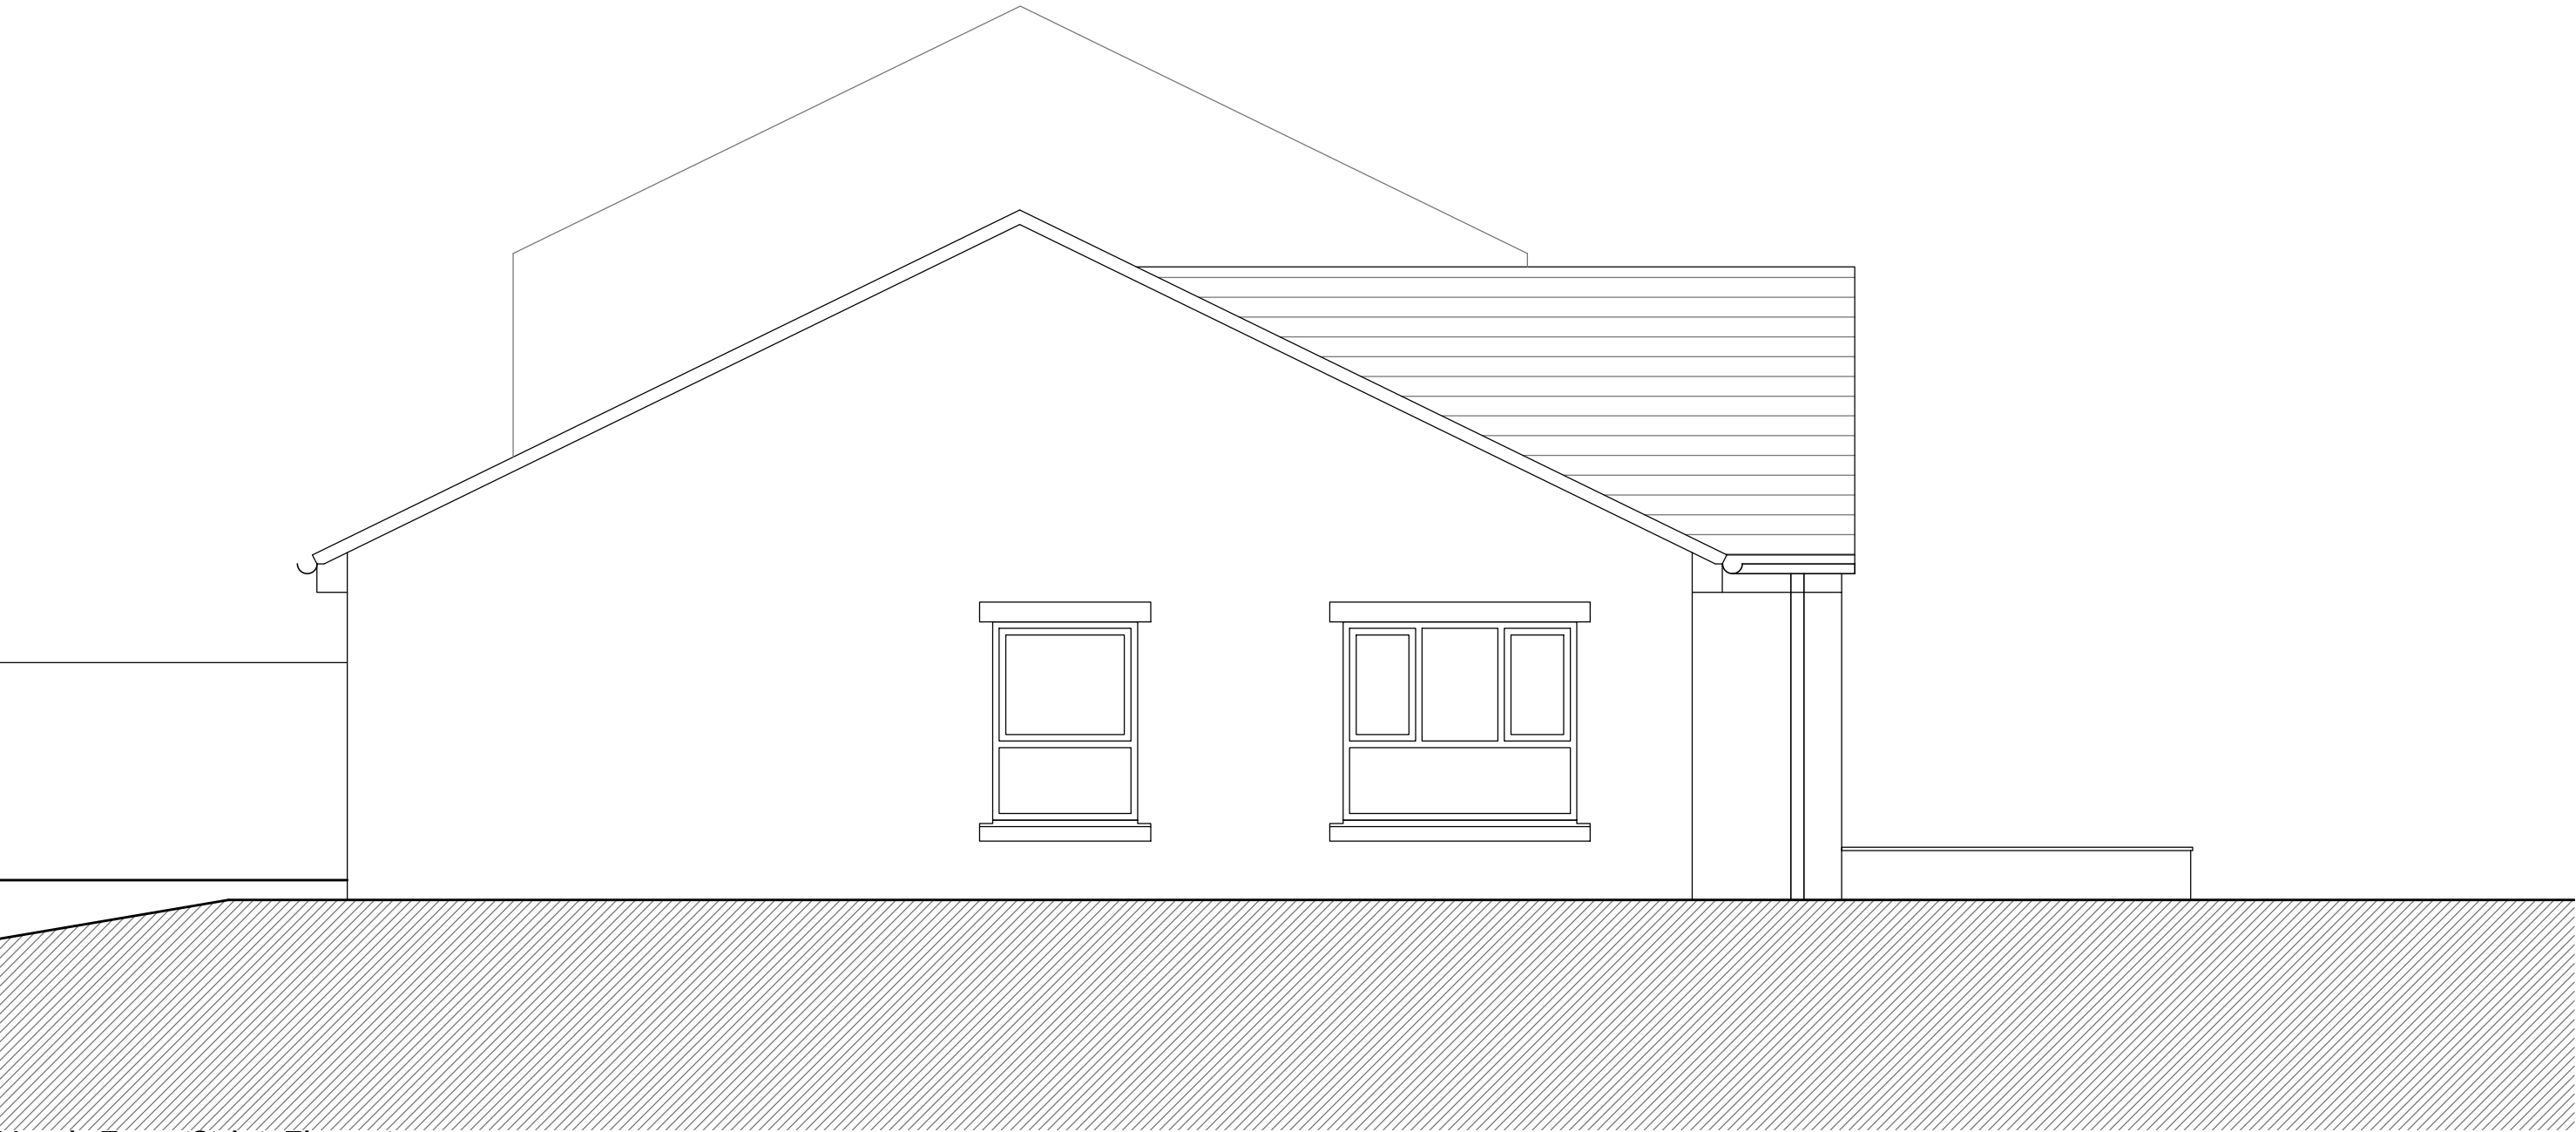

North East (Side) Elevation

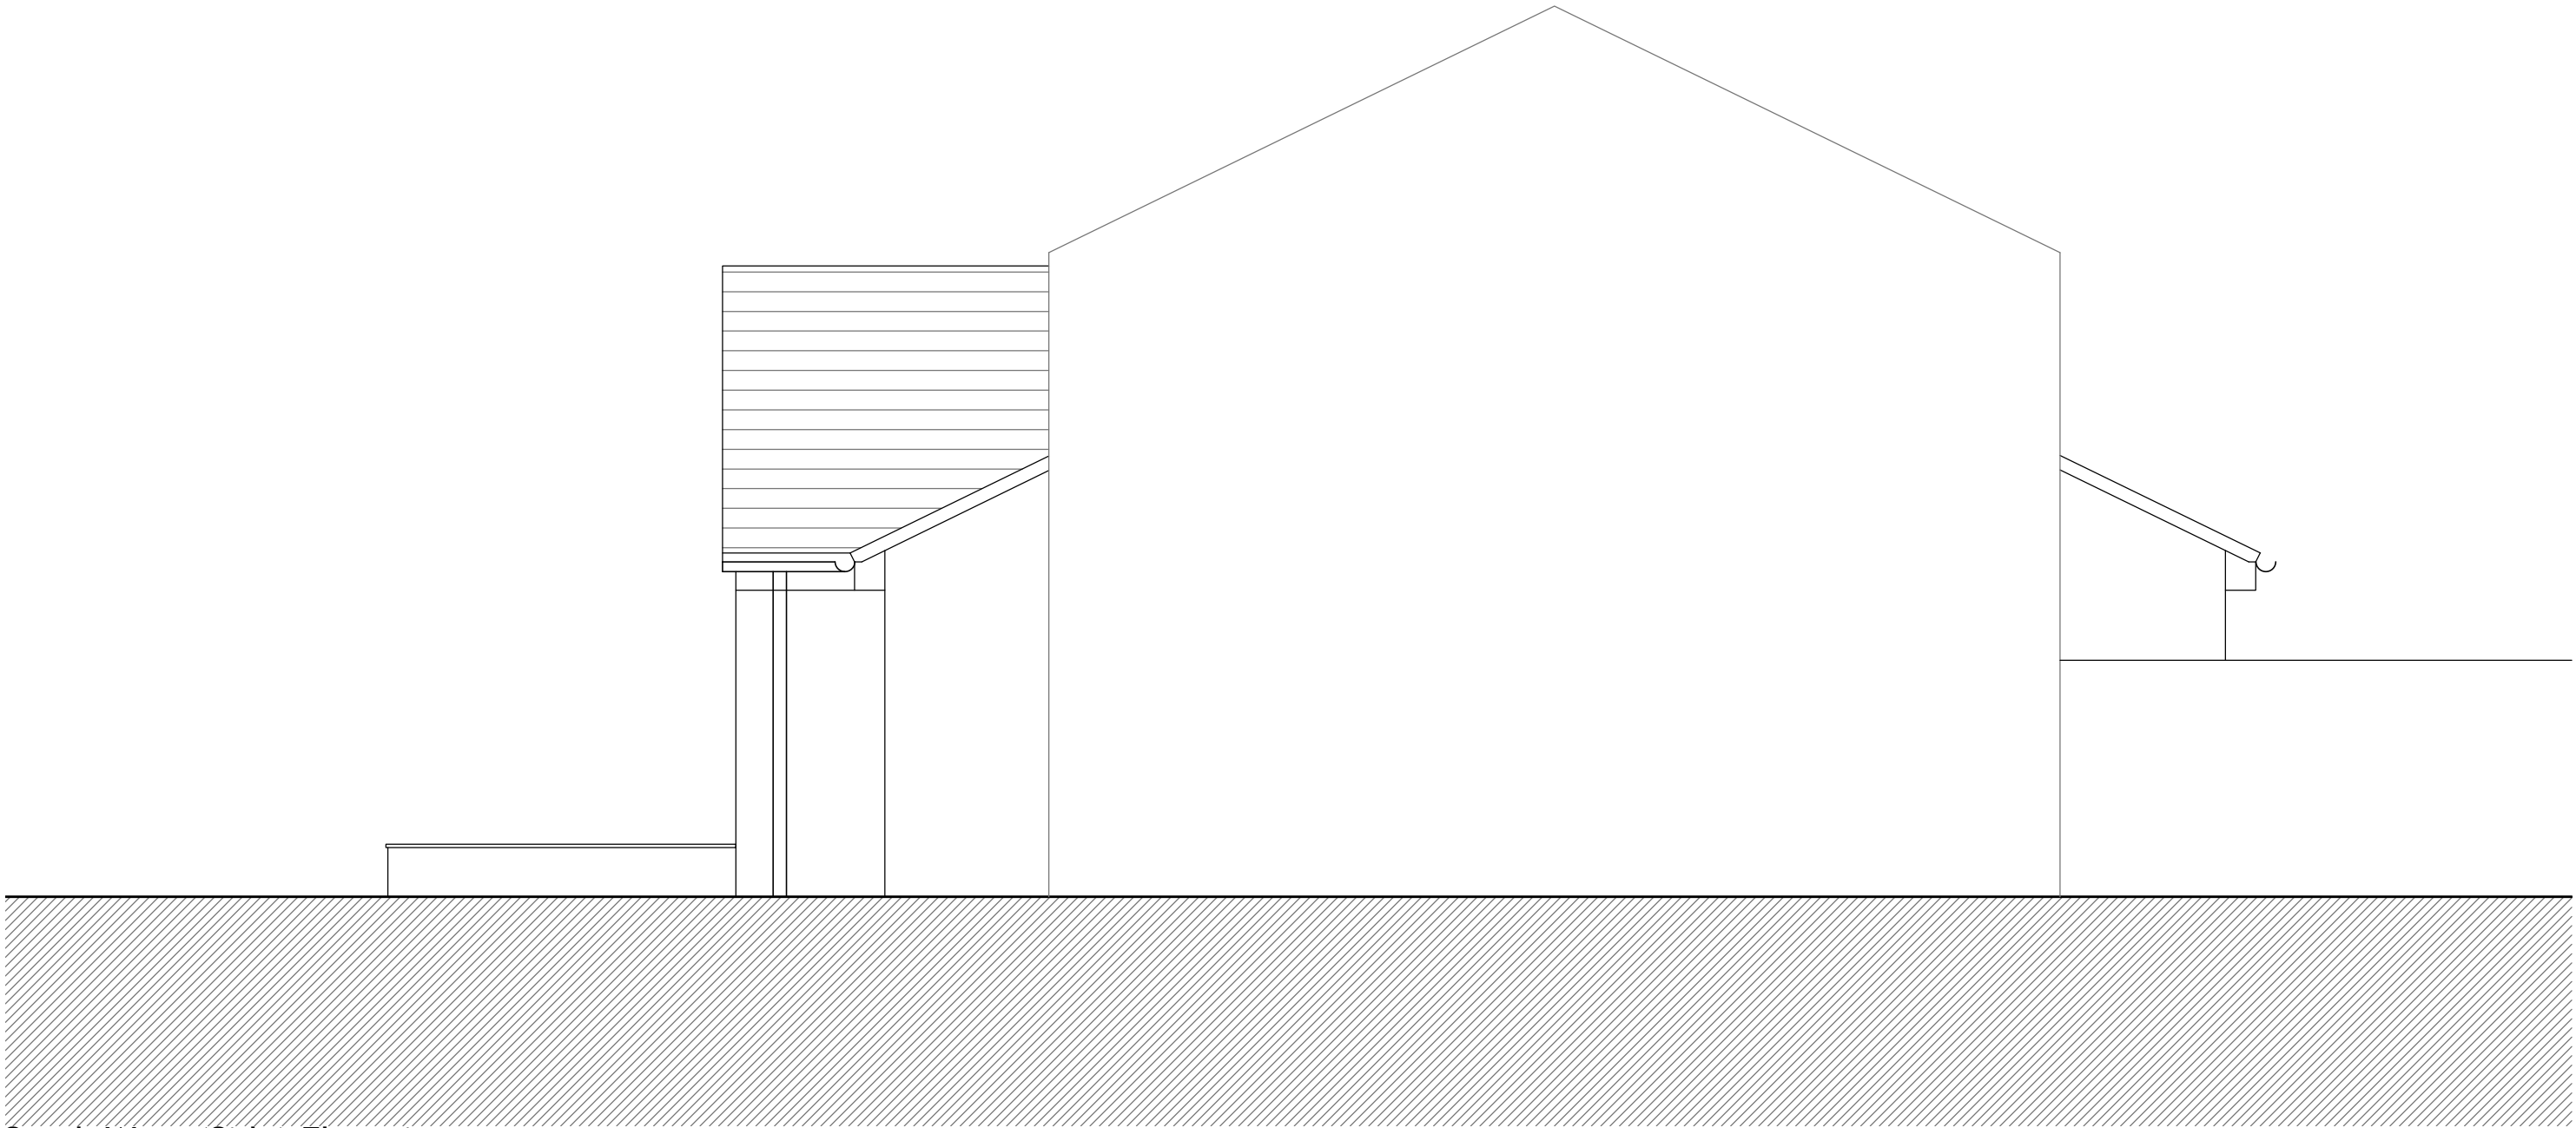

South West (Side) Elevation



South East (Rear) Elevation

REV	DESCRIPTION	DATE	DRAWN
-----	-------------	------	-------

airedale*architects*

5A Chapel Lane, Bingley, BD16 2NG
office@airedalearchitects.com

01274 551140
www.airedalearchitects.com

CLIENT	Housing 21		
ADDRESS	Corbridge Court Kirkmoor Road, Clitheroe, BB7 2EG		
PROJECT	Extension to Corbridge Court		
DRAWING	Existing Elevations		
DRAWN	MA	DATE	Jan 2020
SCALE	1:50@A1		
DWG No.	2119/02		
STATUS	EXISTING		