


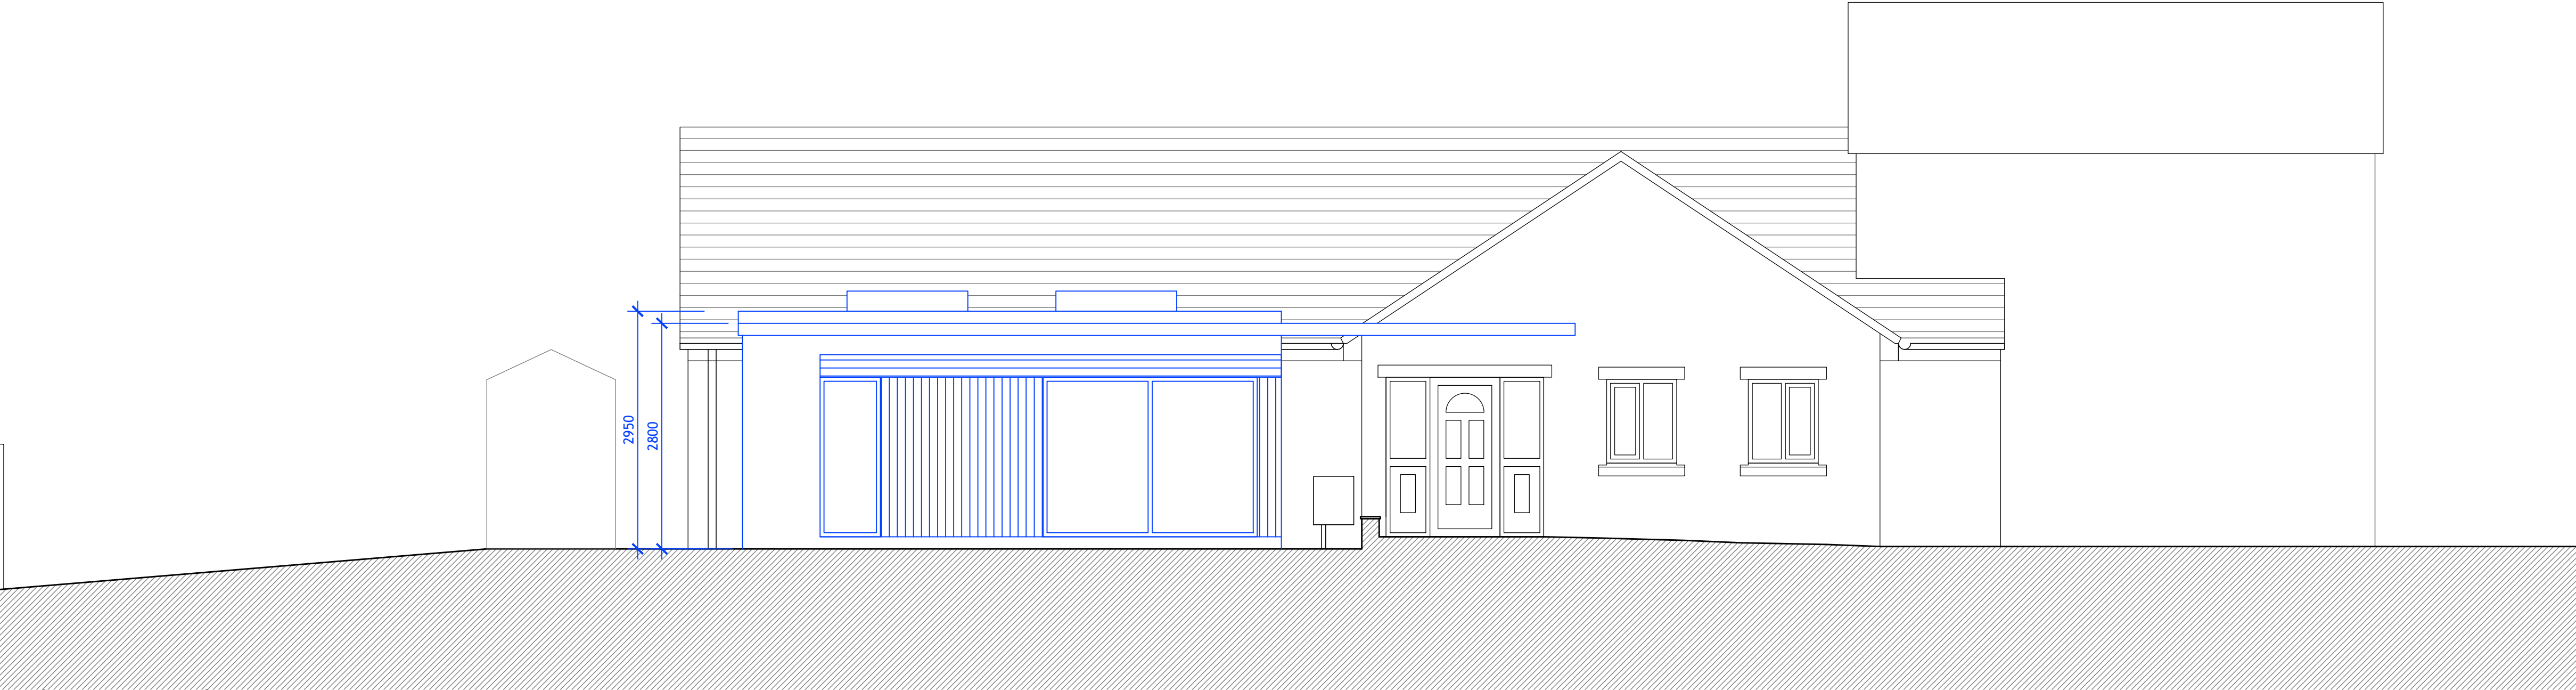


North West (Front) Elevation


Written dimensions on these drawings shall take precedence over scaled dimensions. Contractors shall verify and be responsible for all dimensions and conditions on the project and Airedale Architects must be notified of any variations from the dimensions and conditions shown by these drawings prior to commencement of any work. All contractors are deemed to have made themselves aware of site conditions prior to entering into any contract.

A1	1:50	1m 2 3 4 5
A3	1:100	

External Finishes	
Roof	Single ply membrane (flat roof)
Wall	Render and timber cladding
Window & Doors	Aluminium/UPVC windows - colour tbc Aluminium doors - colour tbc Flat roof windows - Velux or similar
Rainwater gutter and downpipes	UPVC in black to match existing

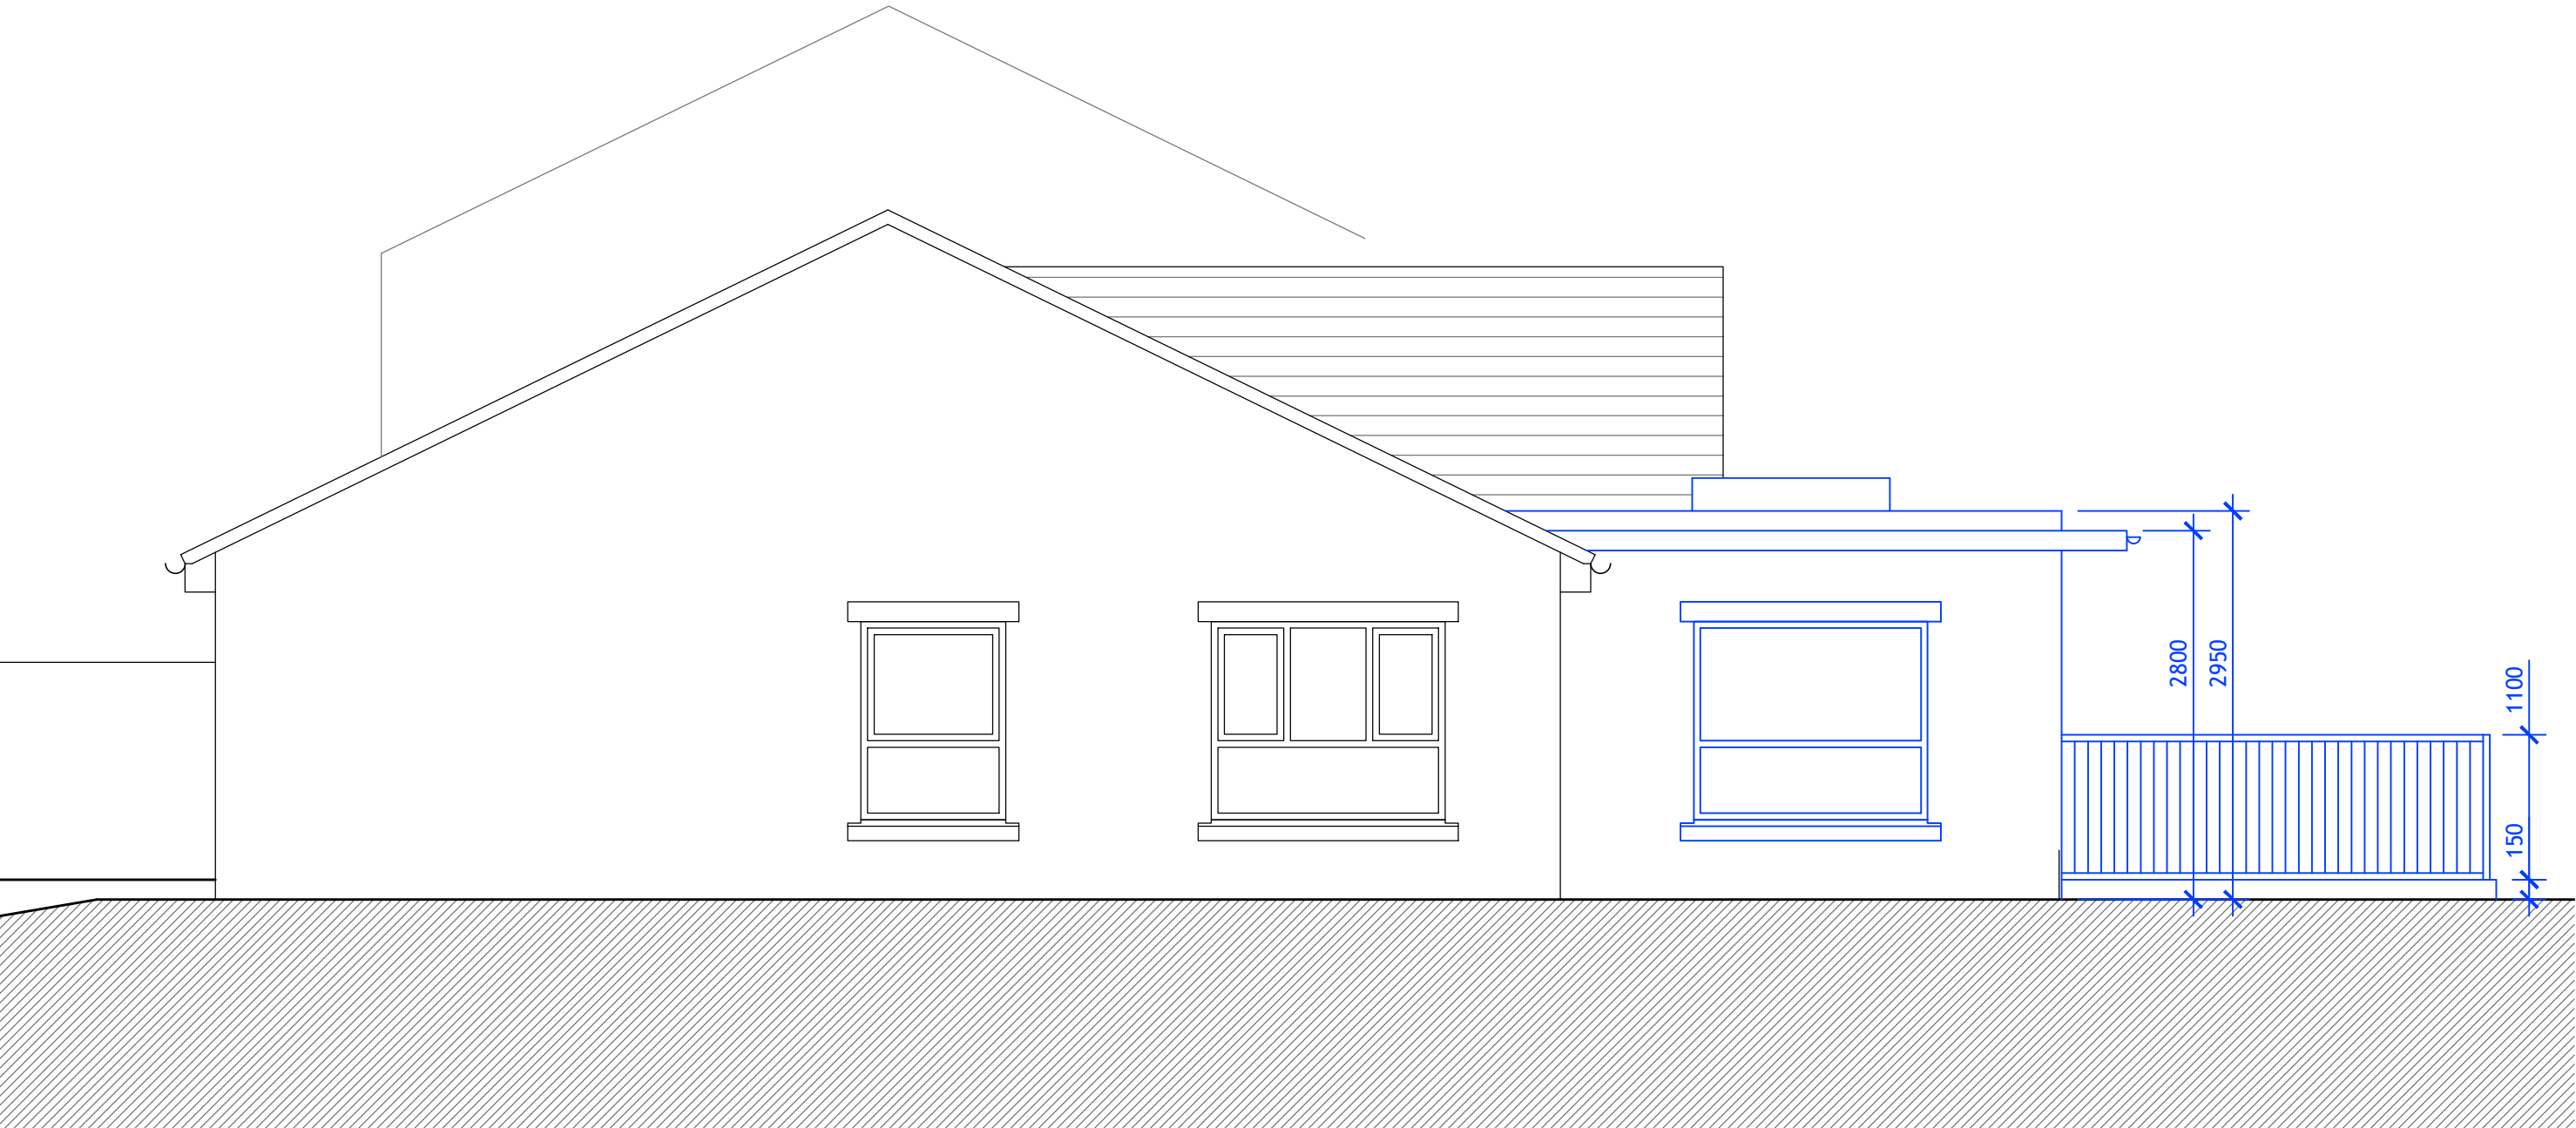

North East (Side) Elevation

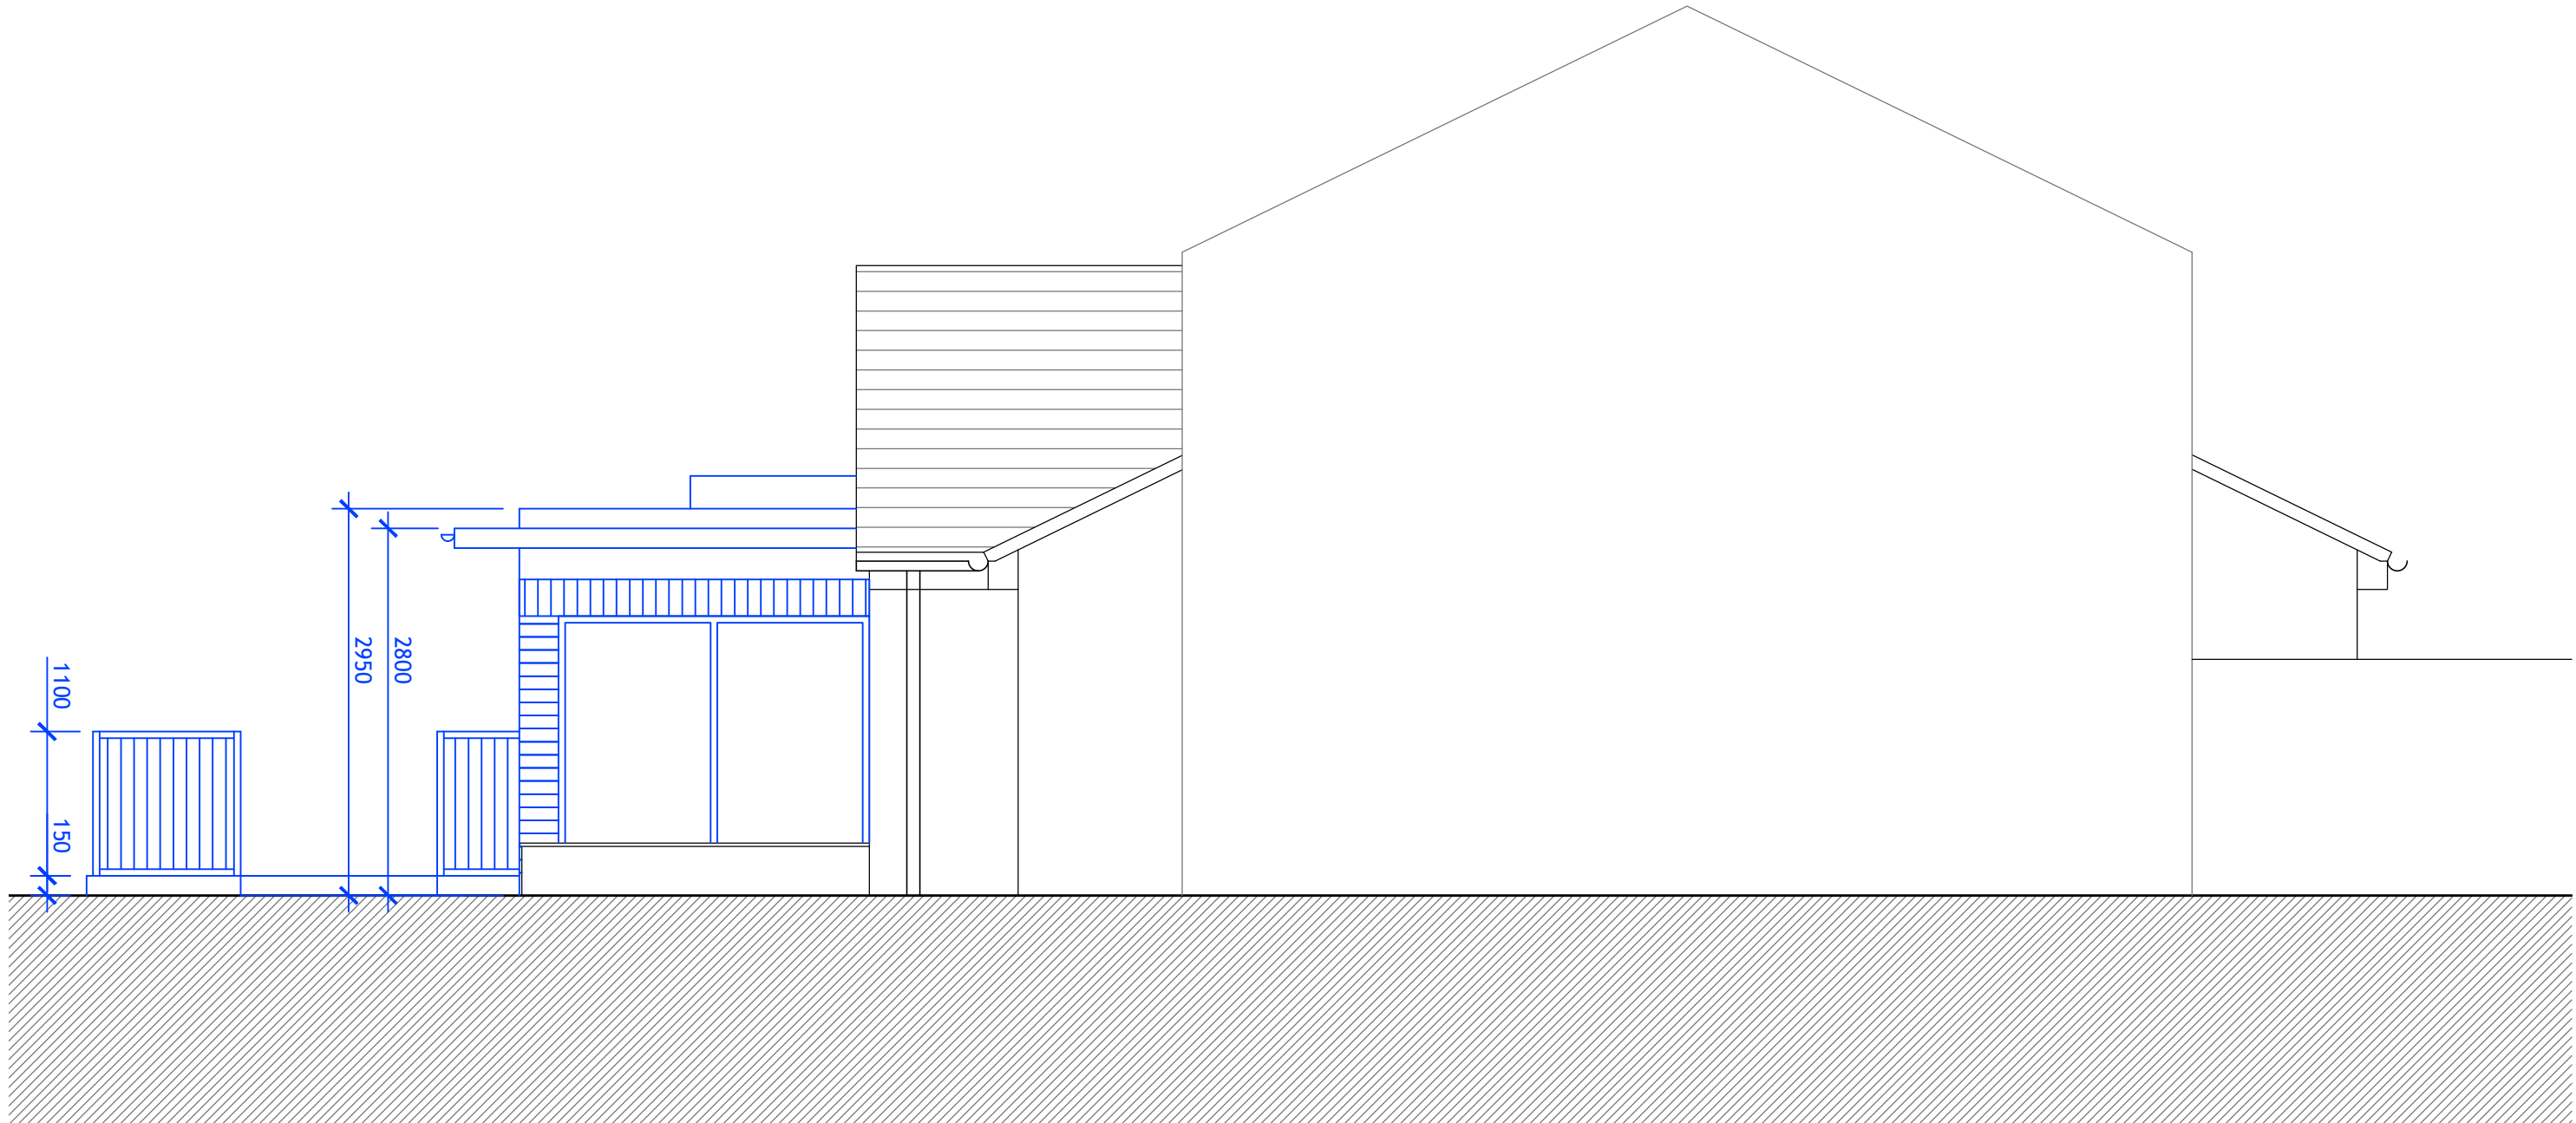

South West (Side) Elevation



South East (Rear) Elevation

A	DIMENSIONS ADDED TO ELEVATIONS	23.04.20	MA
REV	DESCRIPTION	DATE	DRAWN

airedale*architects*

5A Chapel Lane, Bingley, BD16 2NG
office@airedalearchitects.com 01274 551140 www.airedalearchitects.com

CLIENT	Housing 21		
ADDRESS	Corbridge Court Kirkmoor Road, Clitheroe, BB7 2EG		
PROJECT	Extension to Corbridge Court		
DRAWING	Proposed Elevations		
DRAWN	MA	DATE	Mar 2020
SCALE	1:50@A1		
DWG No.	2119/04A		
STATUS	PROPOSED		