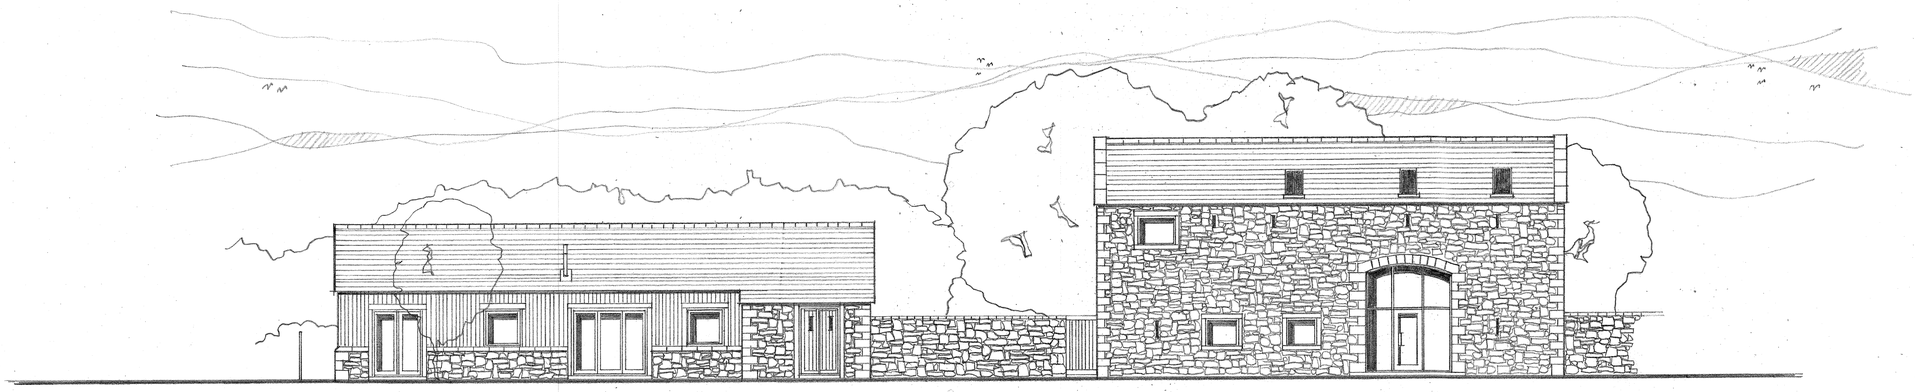

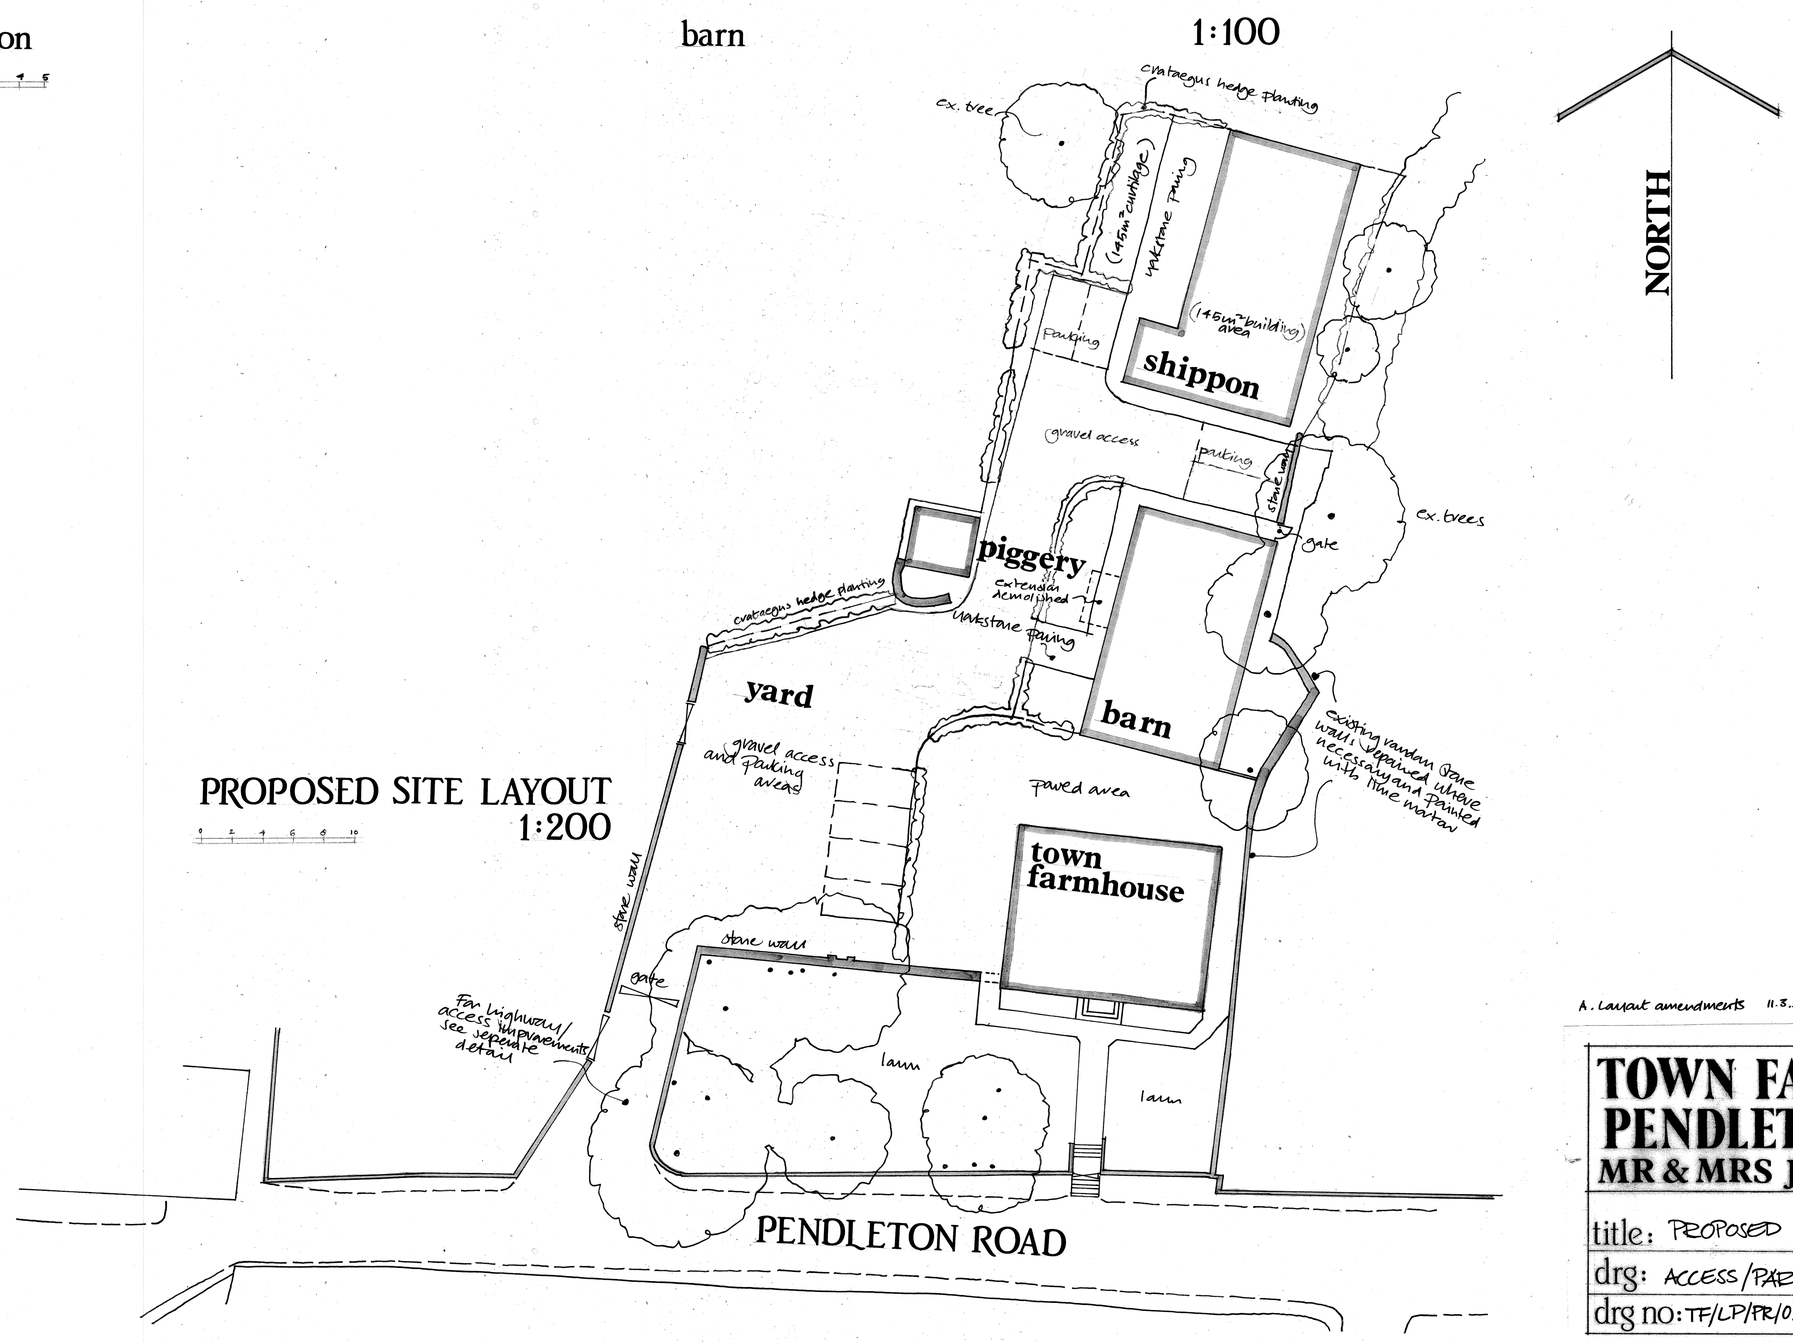

A. Layout amendments 11.3.20

TOWN FARM, PENDLETON

MR & MRS J FILDES

title: PROPOSED LAYOUT

drg: ACCESS/PARKING/BOUNDARIES

drg no: TF/LP/PR/02 scale: 1:200/1:100