

HM Land Registry


Official copy of
title plan

Title number **LAN193047**


Ordnance Survey map reference **SD7341NE**

Scale **1:1250 enlarged from 1:2500**

Administrative area **Lancashire : Ribble Valley**

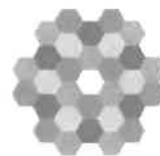

© Crown copyright and database rights 2017 Ordnance Survey 100026316. You are not permitted to copy, sub-licence, distribute or sell any of this data in any form.

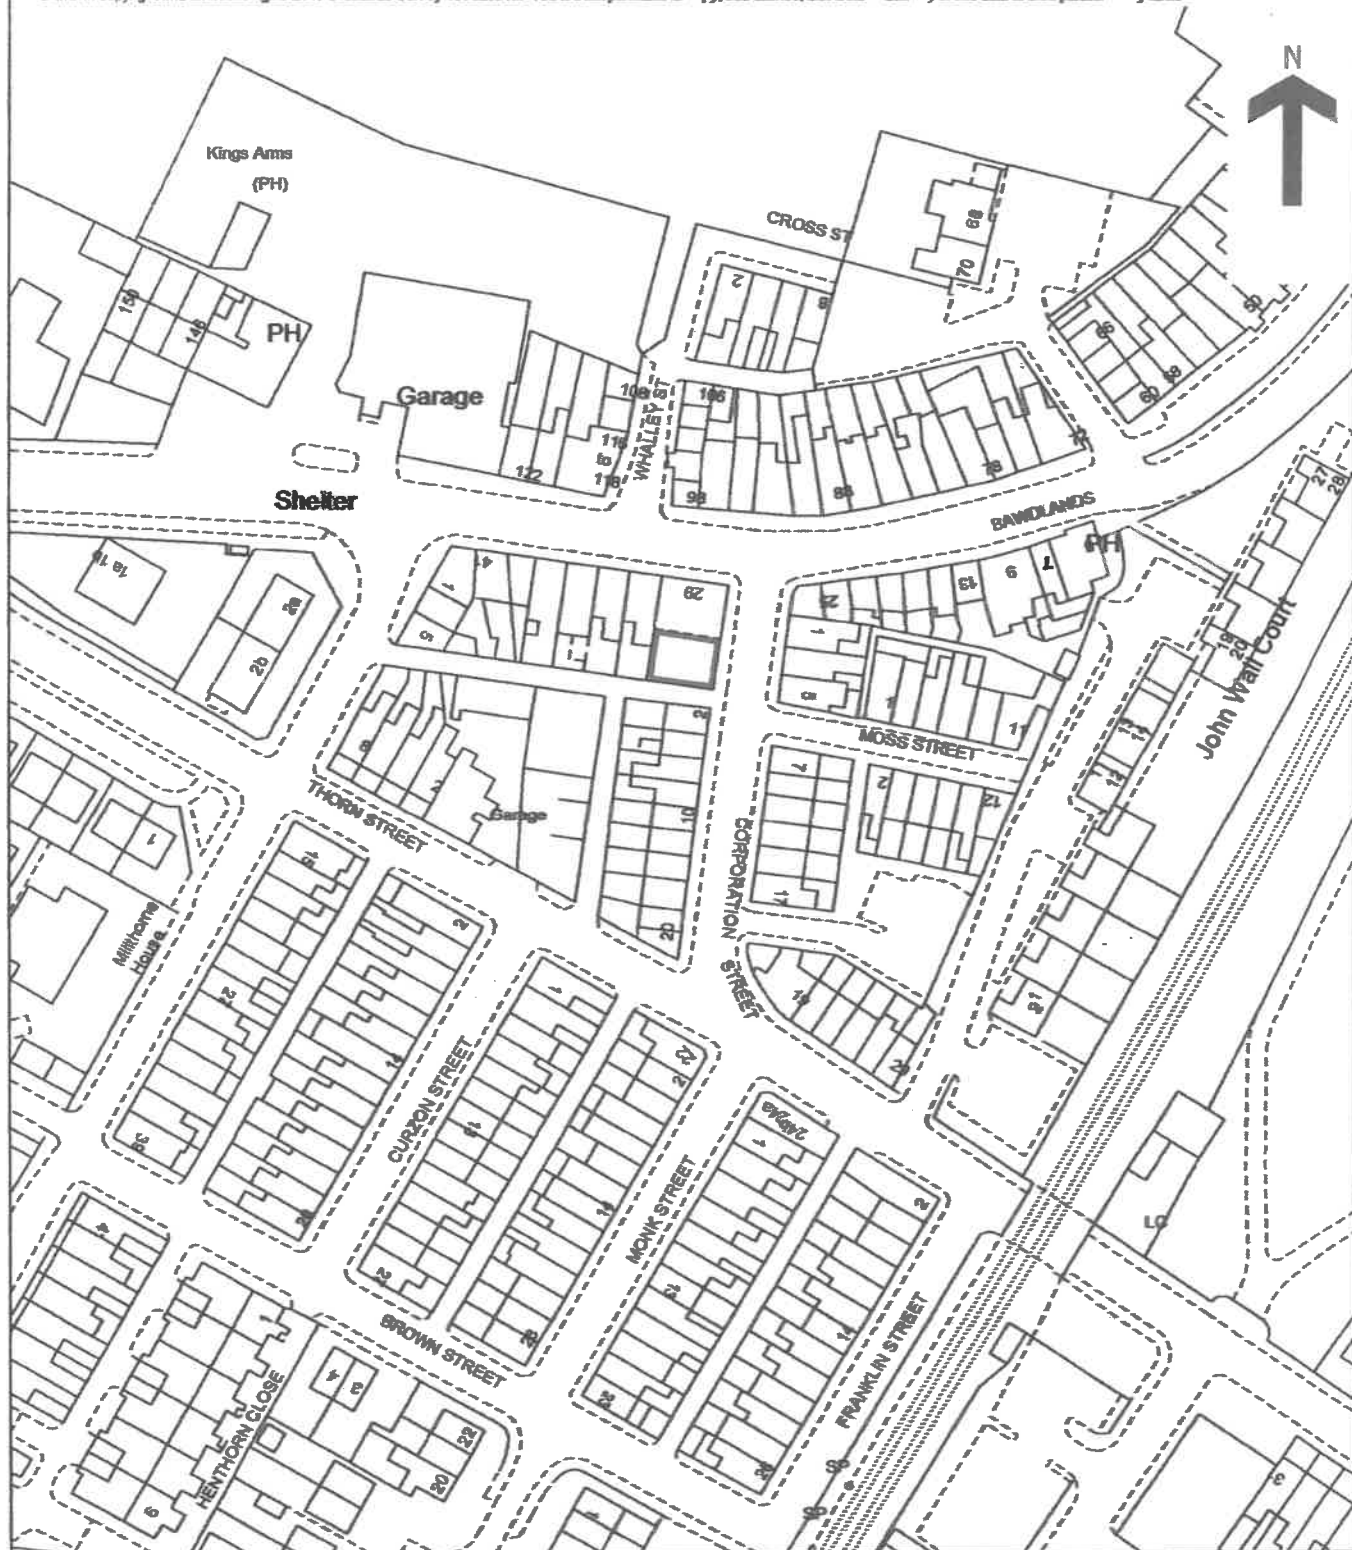


Key:

Insulated steel walling



Steps


Reinstall existing doorway
to give new access to gym
On ground floor of 27 Bawdlands

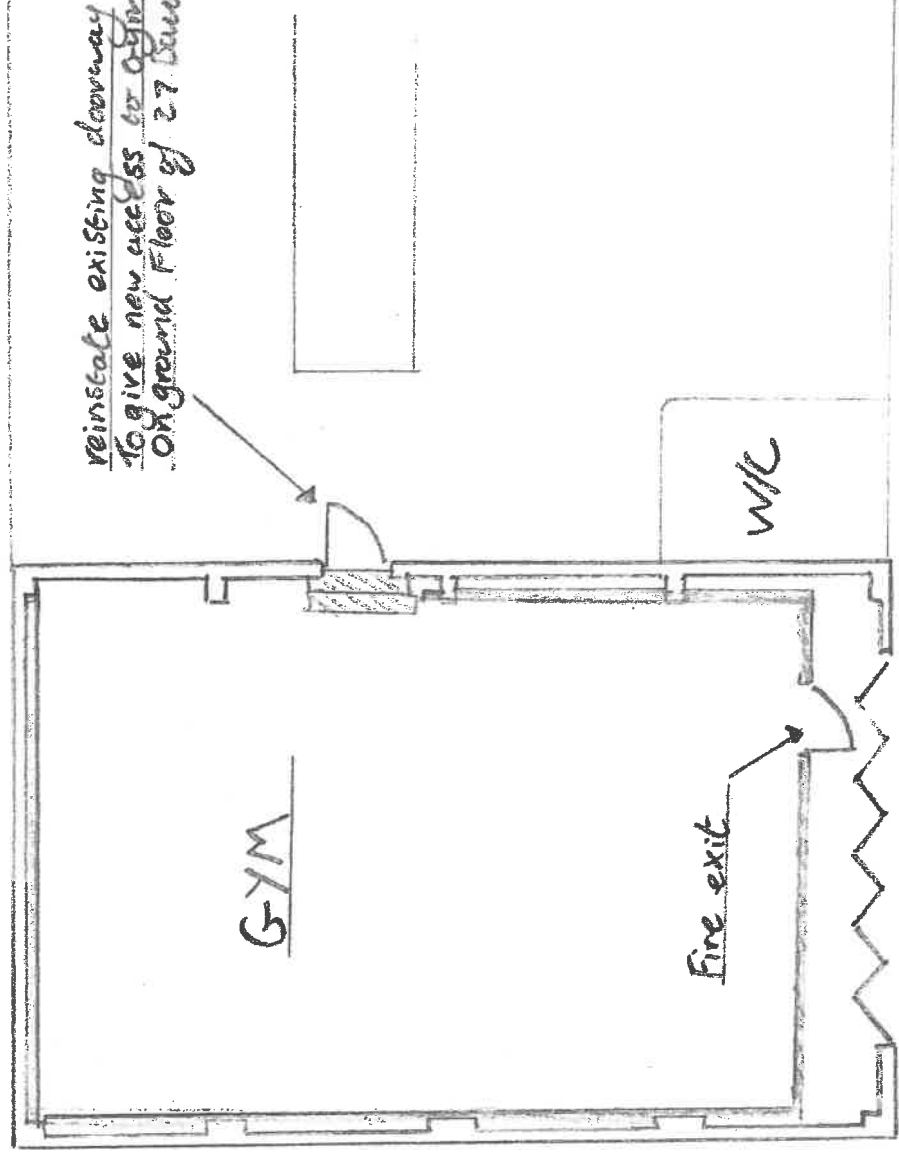

Plan of proposed GYM 1:100

Proposed change of use of the
workshop, 27 Bawdlands,
Chichester, BB7 2LA

Prior to Dec 2018

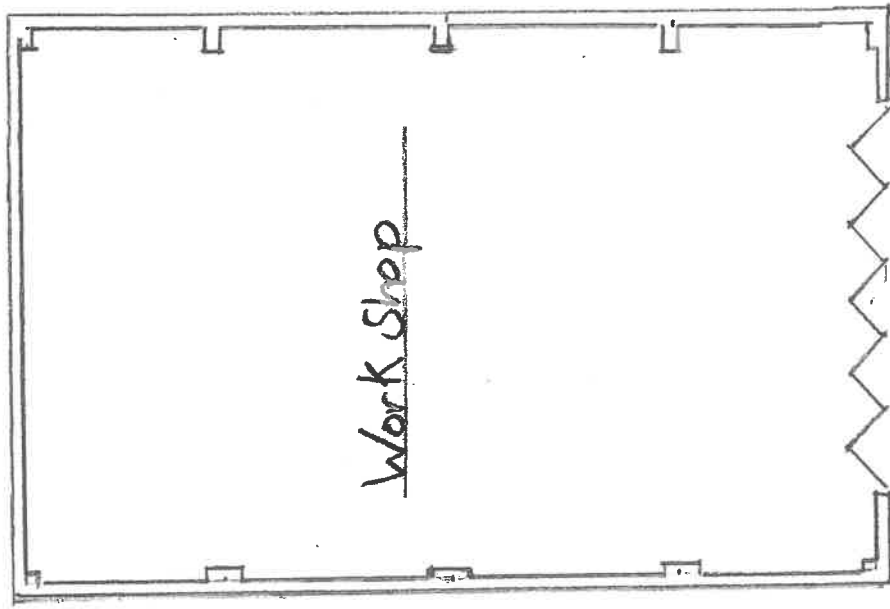

Work Shop

↑
concrete door way

Existing Floor Space plan 1:100

The Work Shop, 27 Bowdlands,

Clifeneoe, BB7 2LA.