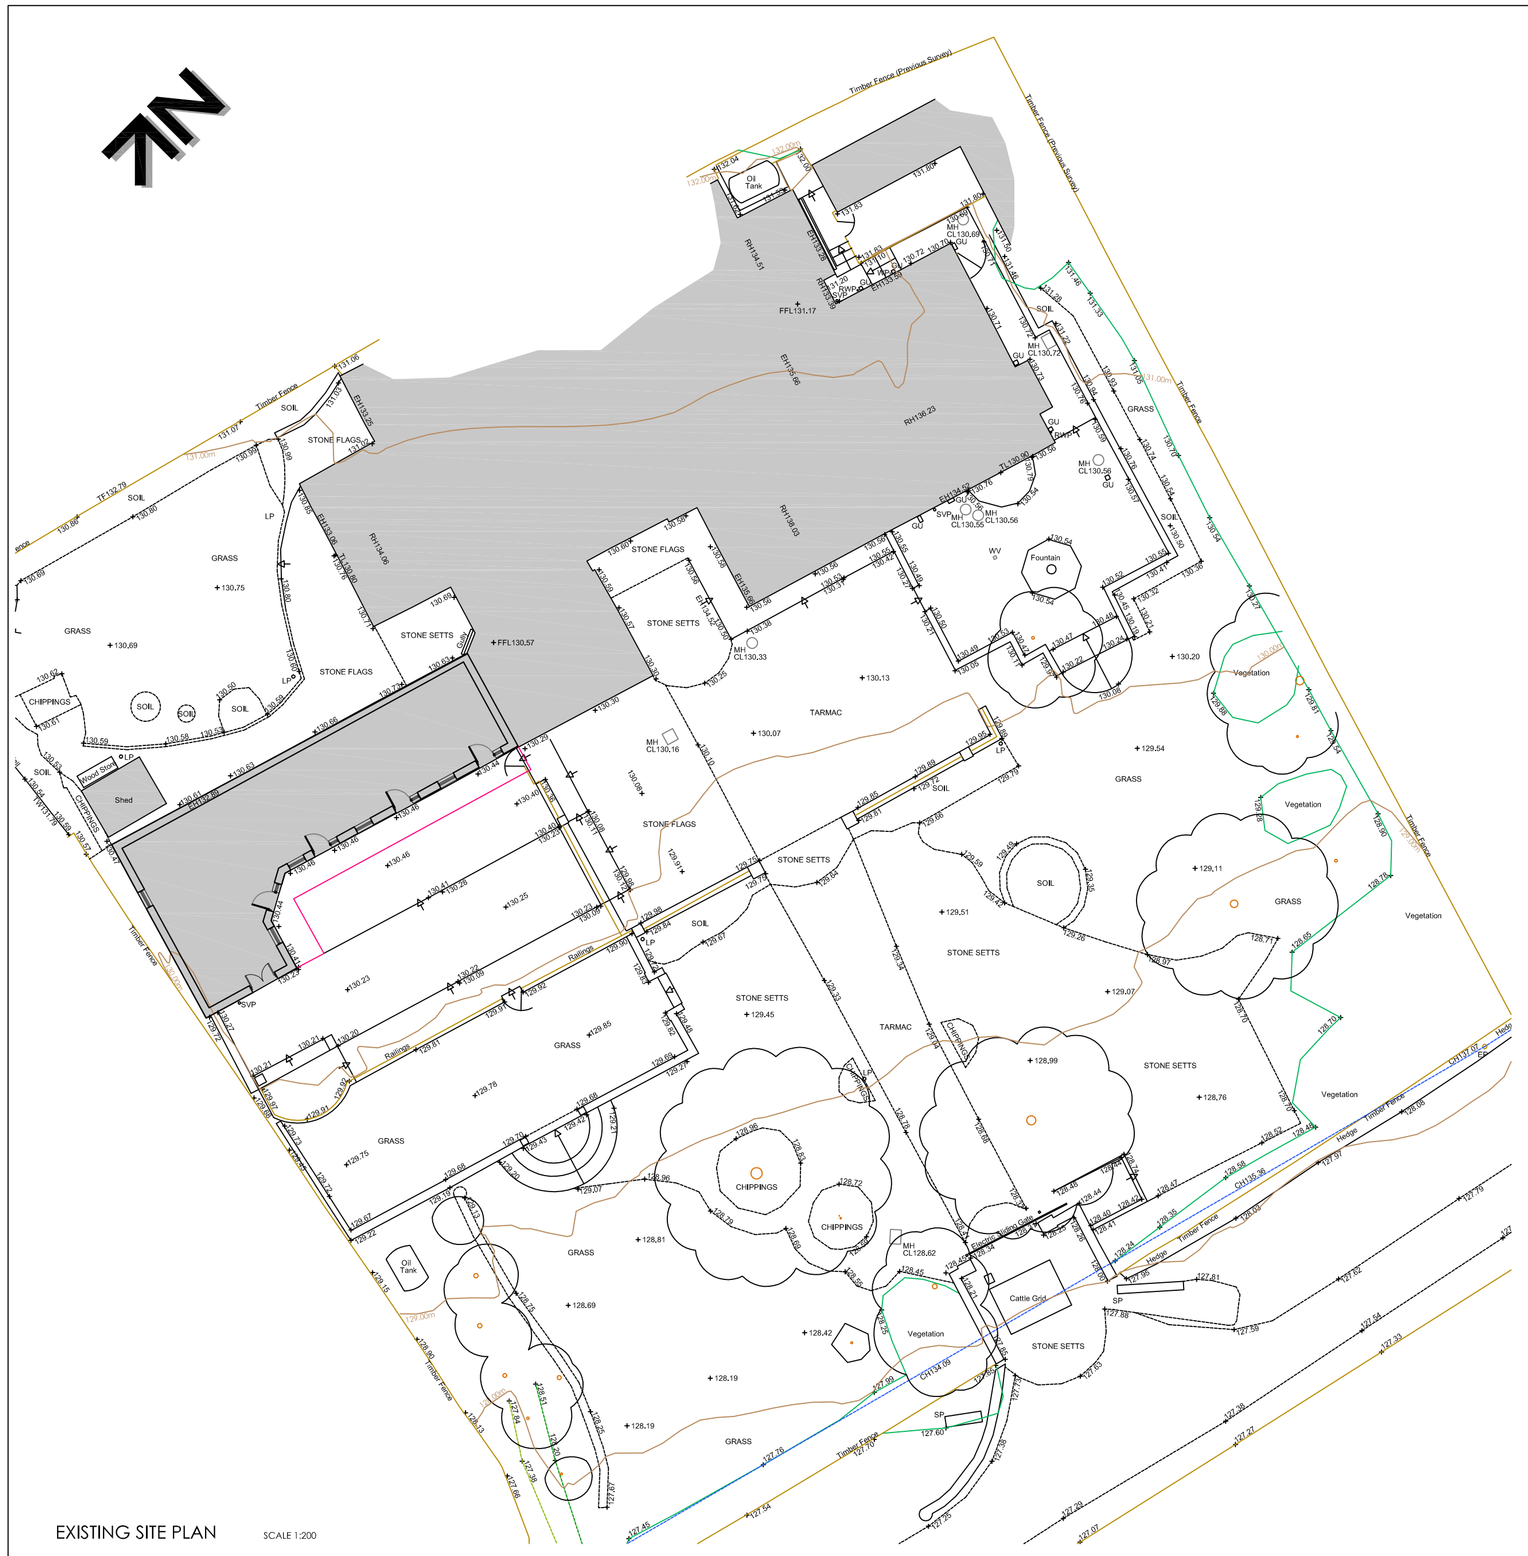

EXISTING SITE PLAN SCALE 1:200

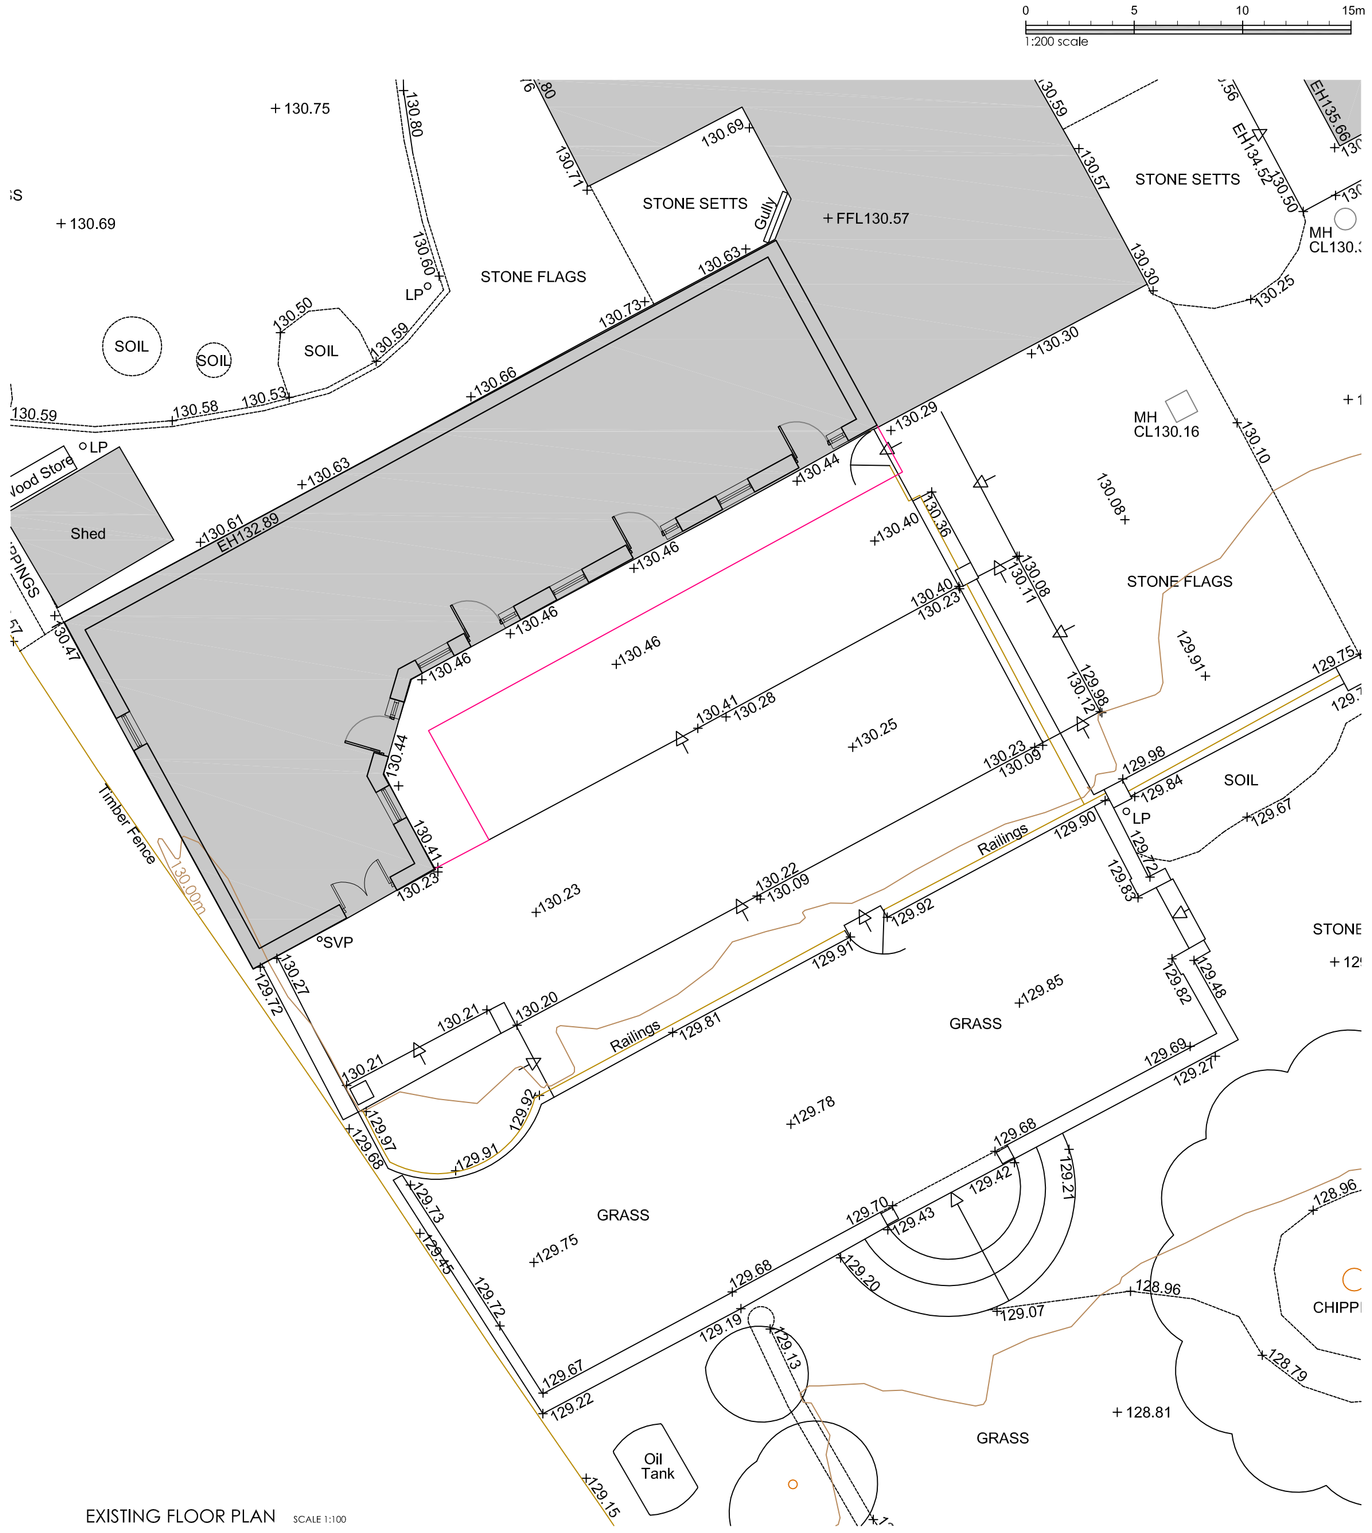

EXISTING FLOOR PLAN SCALE 1:100

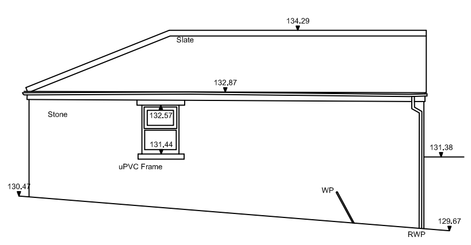

EXISTING SOUTH WEST ELEVATION SCALE 1:100

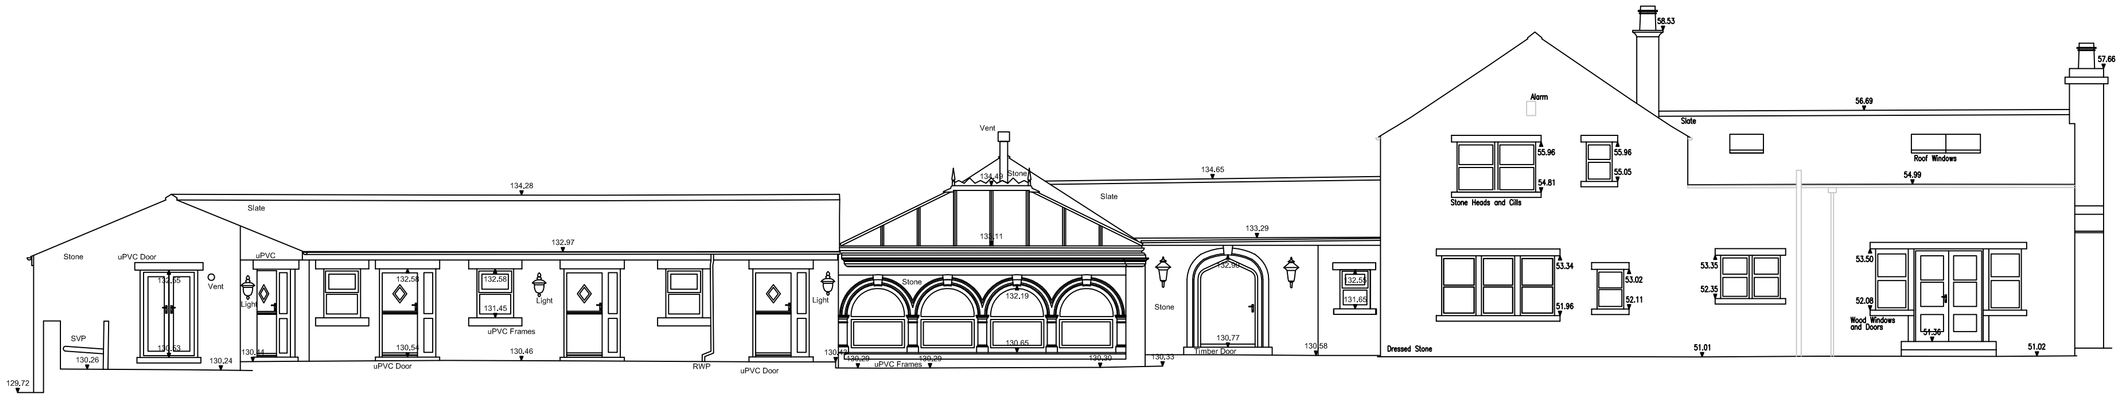

EXISTING SOUTH EAST ELEVATION SCALE 1:100

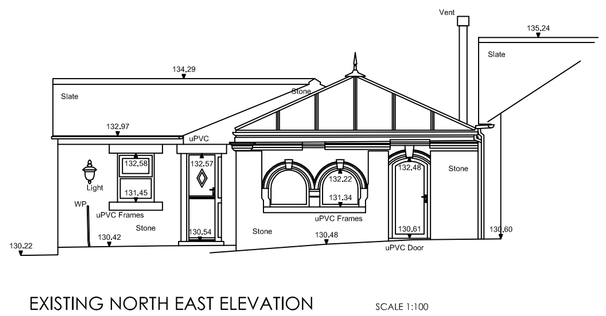

EXISTING NORTH EAST ELEVATION SCALE 1:100

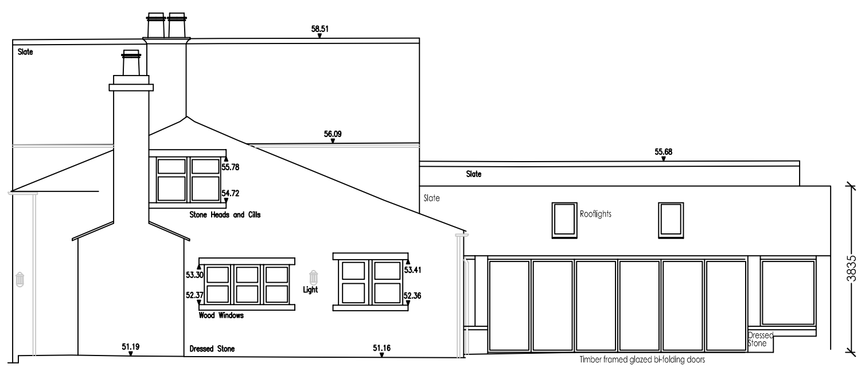

EXISTING NORTH EAST HOUSE ELEVATION SCALE 1:100

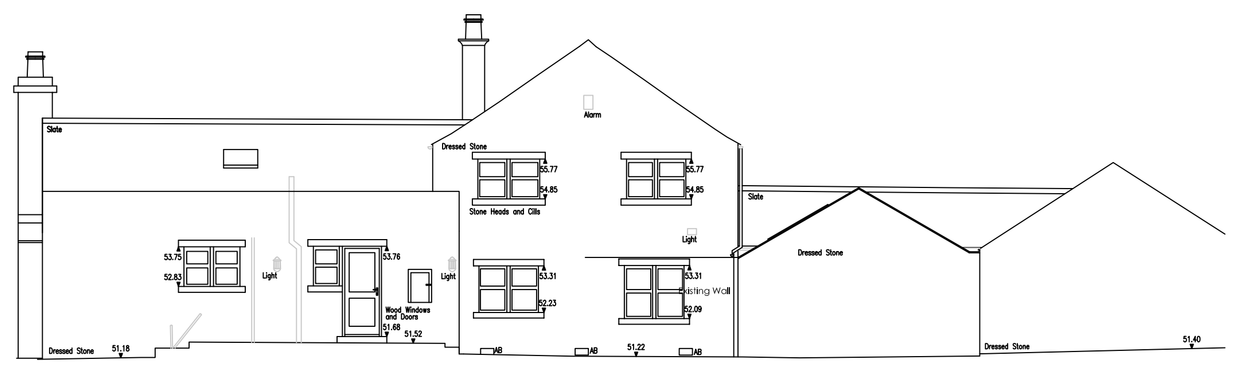

EXISTING NORTH ELEVATION SCALE 1:100

0 5 10 15m
1:200 scale

0 2 4 6m
1:100 scale

This drawing is to be read in conjunction with all relevant Architect, consultants' and specialists' drawings and specifications. The Architect is to be notified of any discrepancies before proceeding. Do not scale from this drawing. All dimensions and levels are to be checked on site. This drawing is subject to copyright. All work carried out before Planning and Building Permission has been granted is at the contractor/clients risk.

ABBREVIATIONS

CH	Cable Height
CL	Cover Level
EH	Eaves Height
EP	Electric Pole
FFL	Finished Floor Level
GU	Gully
LP	Lamp Post
MH	Man Hole
RH	Ridge/Roof Height
RWP	Rain Water Pipe
SP	Sign Post
SVP	Soil Vent Pipe
TL	Threshold Level
WV	Water Valve

NOTE

All levels and coordinates relate to OSGB36(15) using GNSS data.

Levels defining edge of carriageway are observed at channel (bottom of kerb).

Client
Mr K Horkin

Job Title
Proposed Alterations and Extensions
Old Eaves Hall
Waddington
BB7 3JF

Drawing Title
Existing Layout

Scale	Date	Drawn
@ A1	May 2020	RBM

SUNDERLAND PEACOCK & ASSOCIATES LTD.
HAZELMERE, PIMLICO ROAD, CLITHEROE
LANCASHIRE, BB7 2AG
T 01200 423178 F 01200 427326
E info@sunderlandpeacock.com
www.sunderlandpeacock.com

6048 - E01 REV -