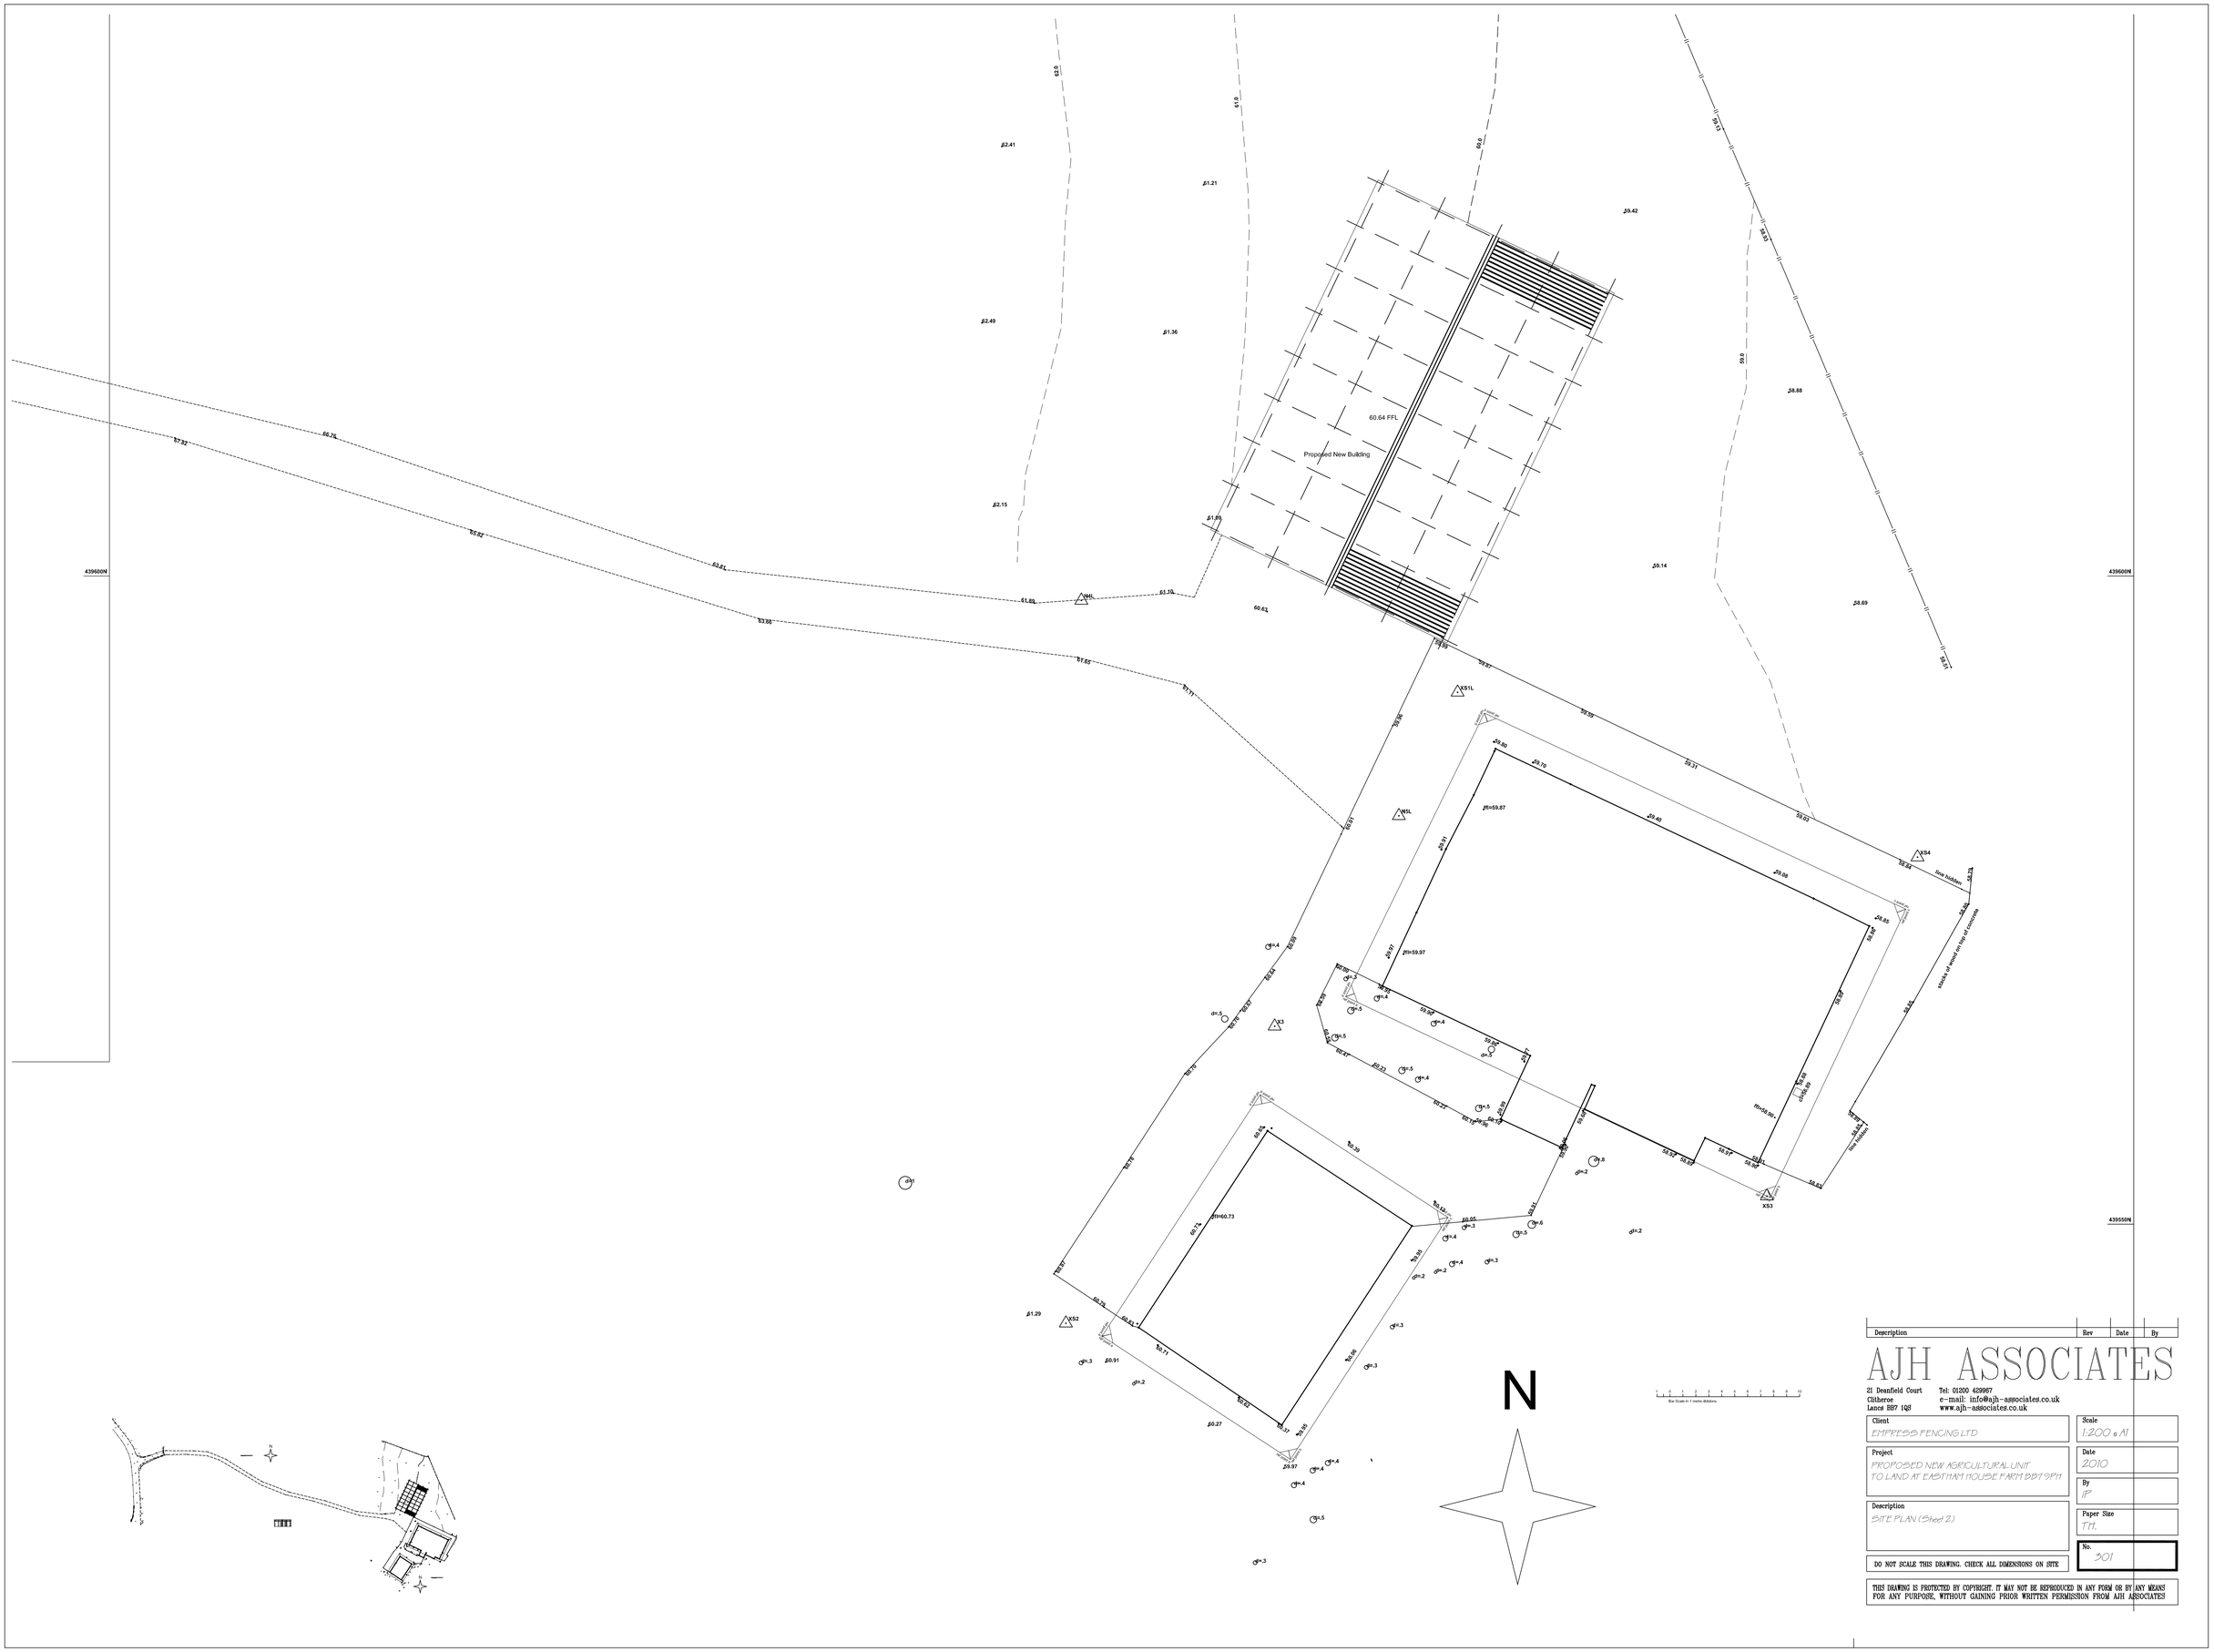

Description	Rev	Date	By

AJH ASSOCIATES

21 Deanfield Court
Clitheroe
Lancs BB7 1QS

Tel: 01200 429967
e-mail: info@ajh-associates.co.uk
www.ajh-associates.co.uk

Client: EMPRESS FENCING LTD	Scale: 1:200 @ A1
Project: PROPOSED NEW AGRICULTURAL UNIT TO LAND AT EASTHAM HOUSE FARM BB7 9PH	Date: 2010
	By: IP
Description: SITE PLAN (Shed 2)	Paper Size: TM.
DO NOT SCALE THIS DRAWING. CHECK ALL DIMENSIONS ON SITE	No. 301

THIS DRAWING IS PROTECTED BY COPYRIGHT. IT MAY NOT BE REPRODUCED IN ANY FORM OR BY ANY MEANS FOR ANY PURPOSE, WITHOUT GAINING PRIOR WRITTEN PERMISSION FROM AJH ASSOCIATES