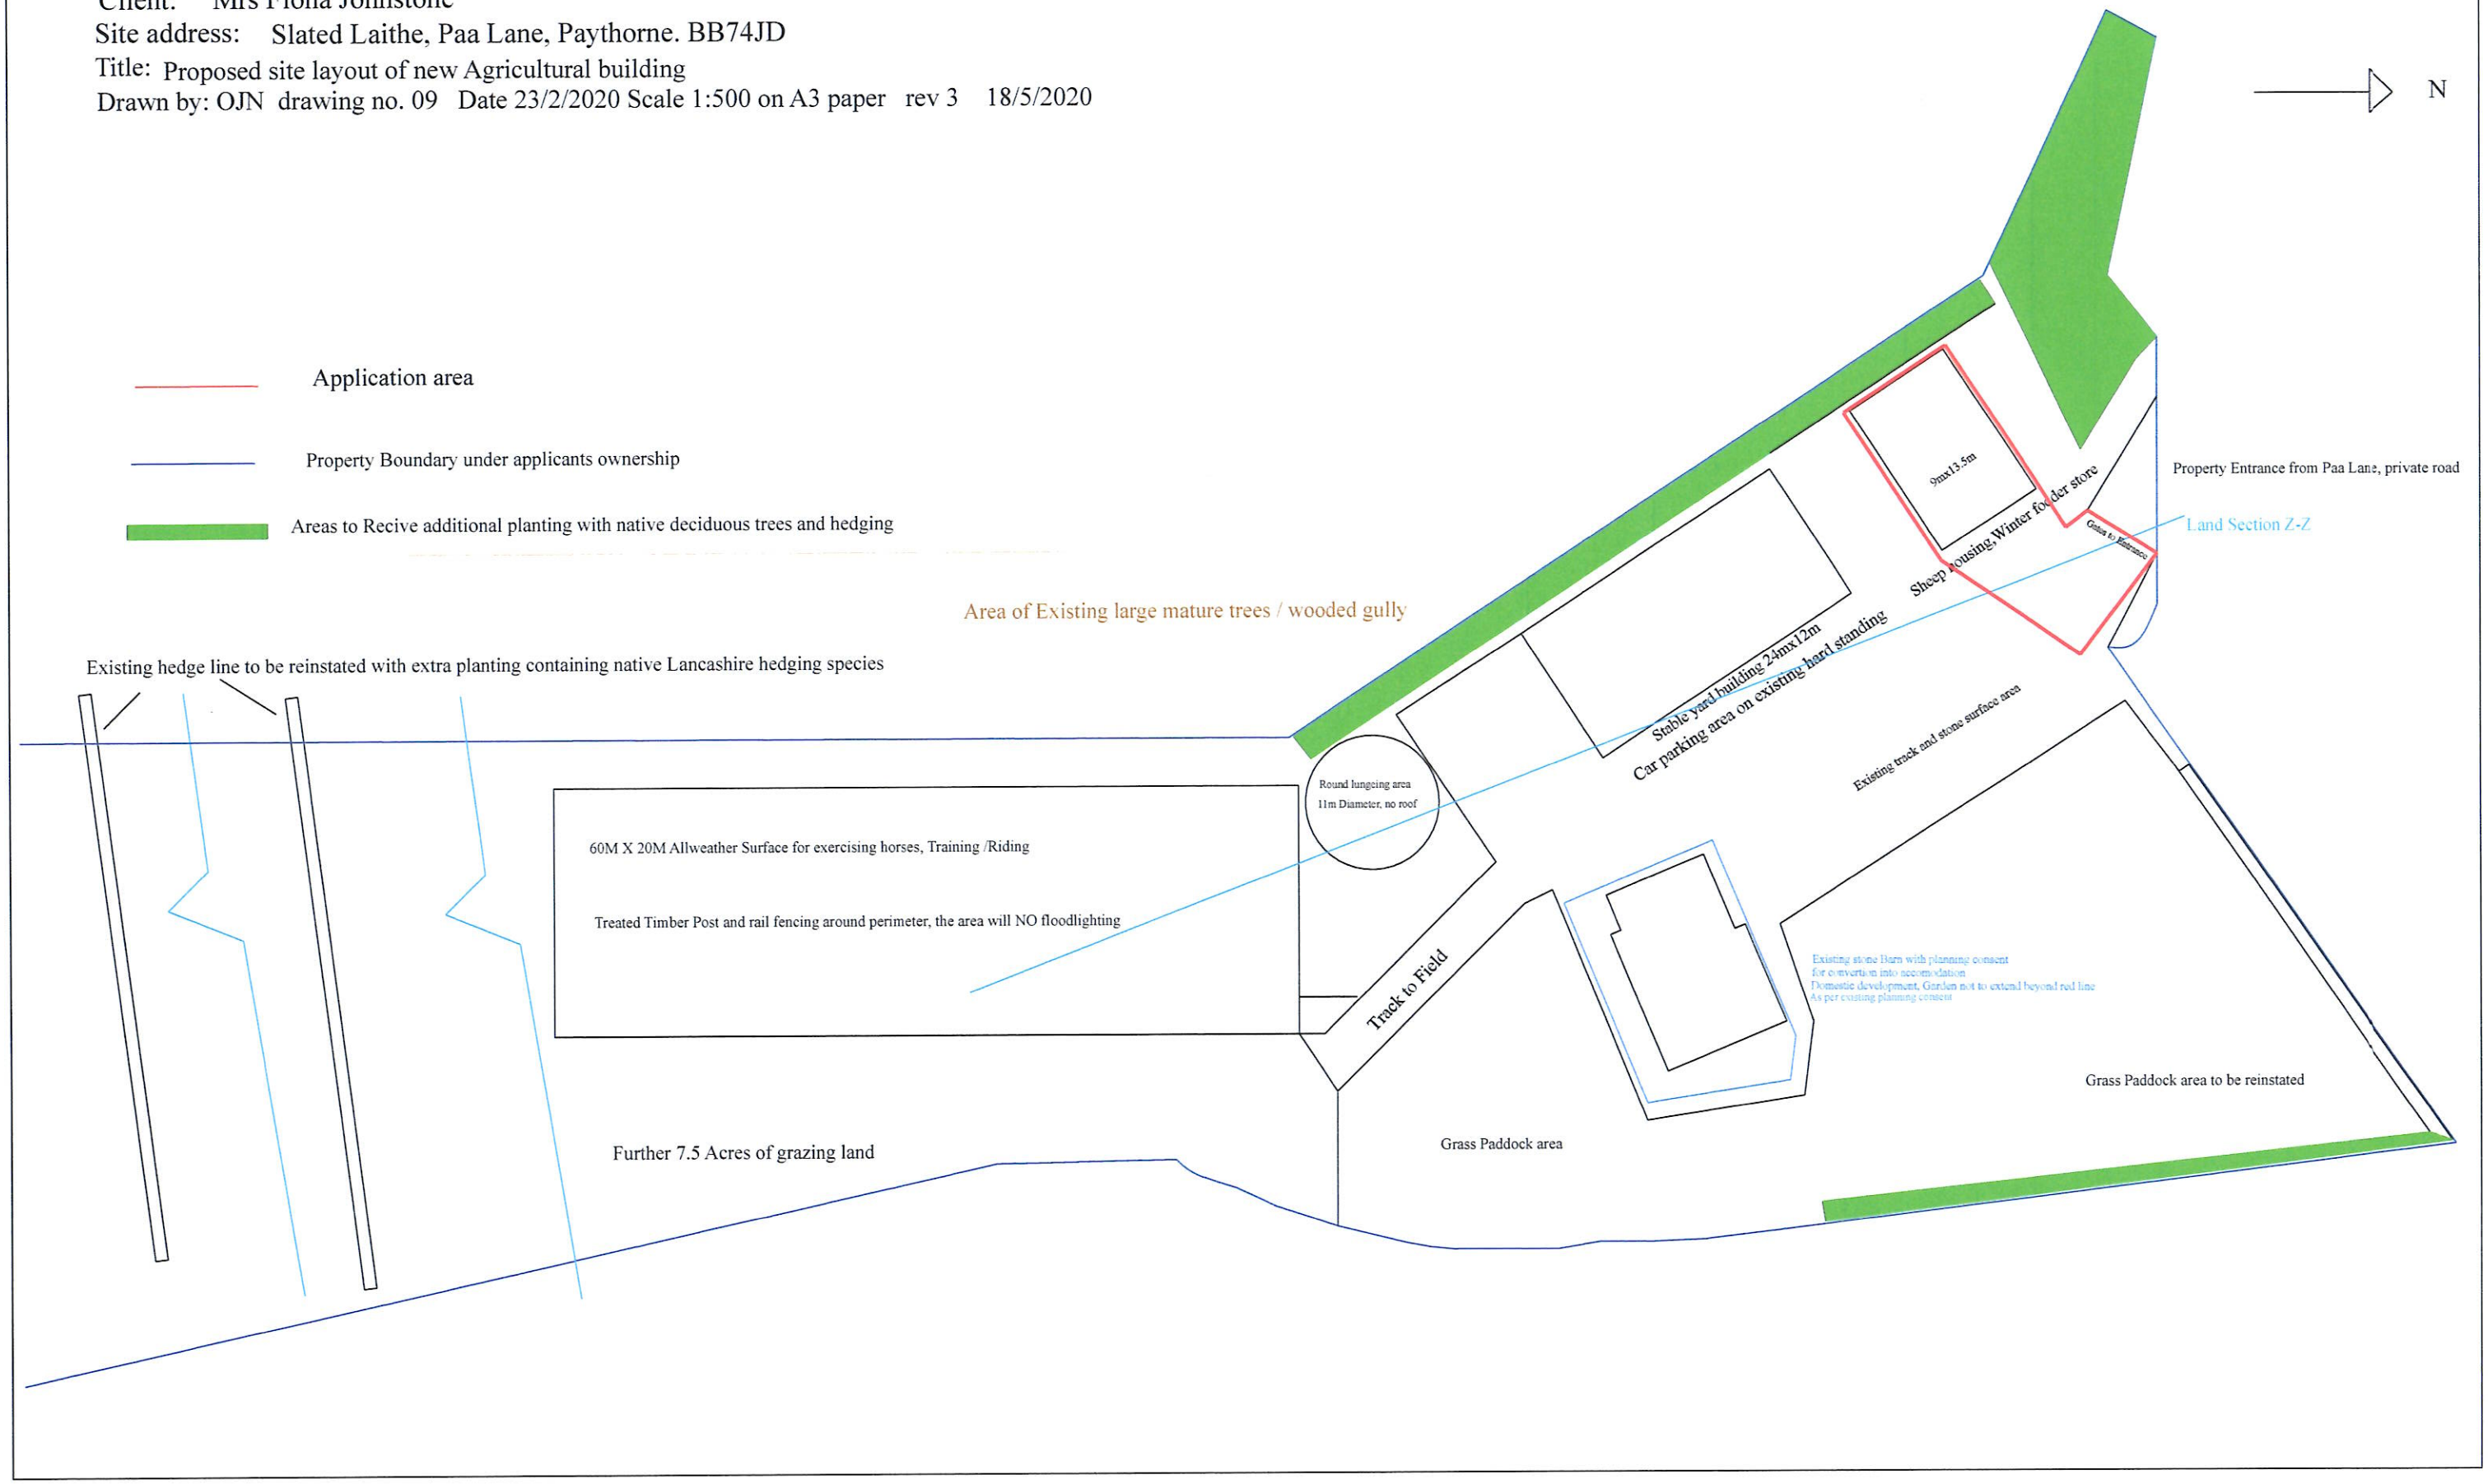Client: Mrs Fiona Johnstone
Site address: Slated Laithe, Paa Lane, Paythorne. BB74JD
Title: Proposed site layout of new Agricultural building
Drawn by: OJN drawing no. 09 Date 23/2/2020 Scale 1:500 on A3 paper rev 3 18/5/2020