
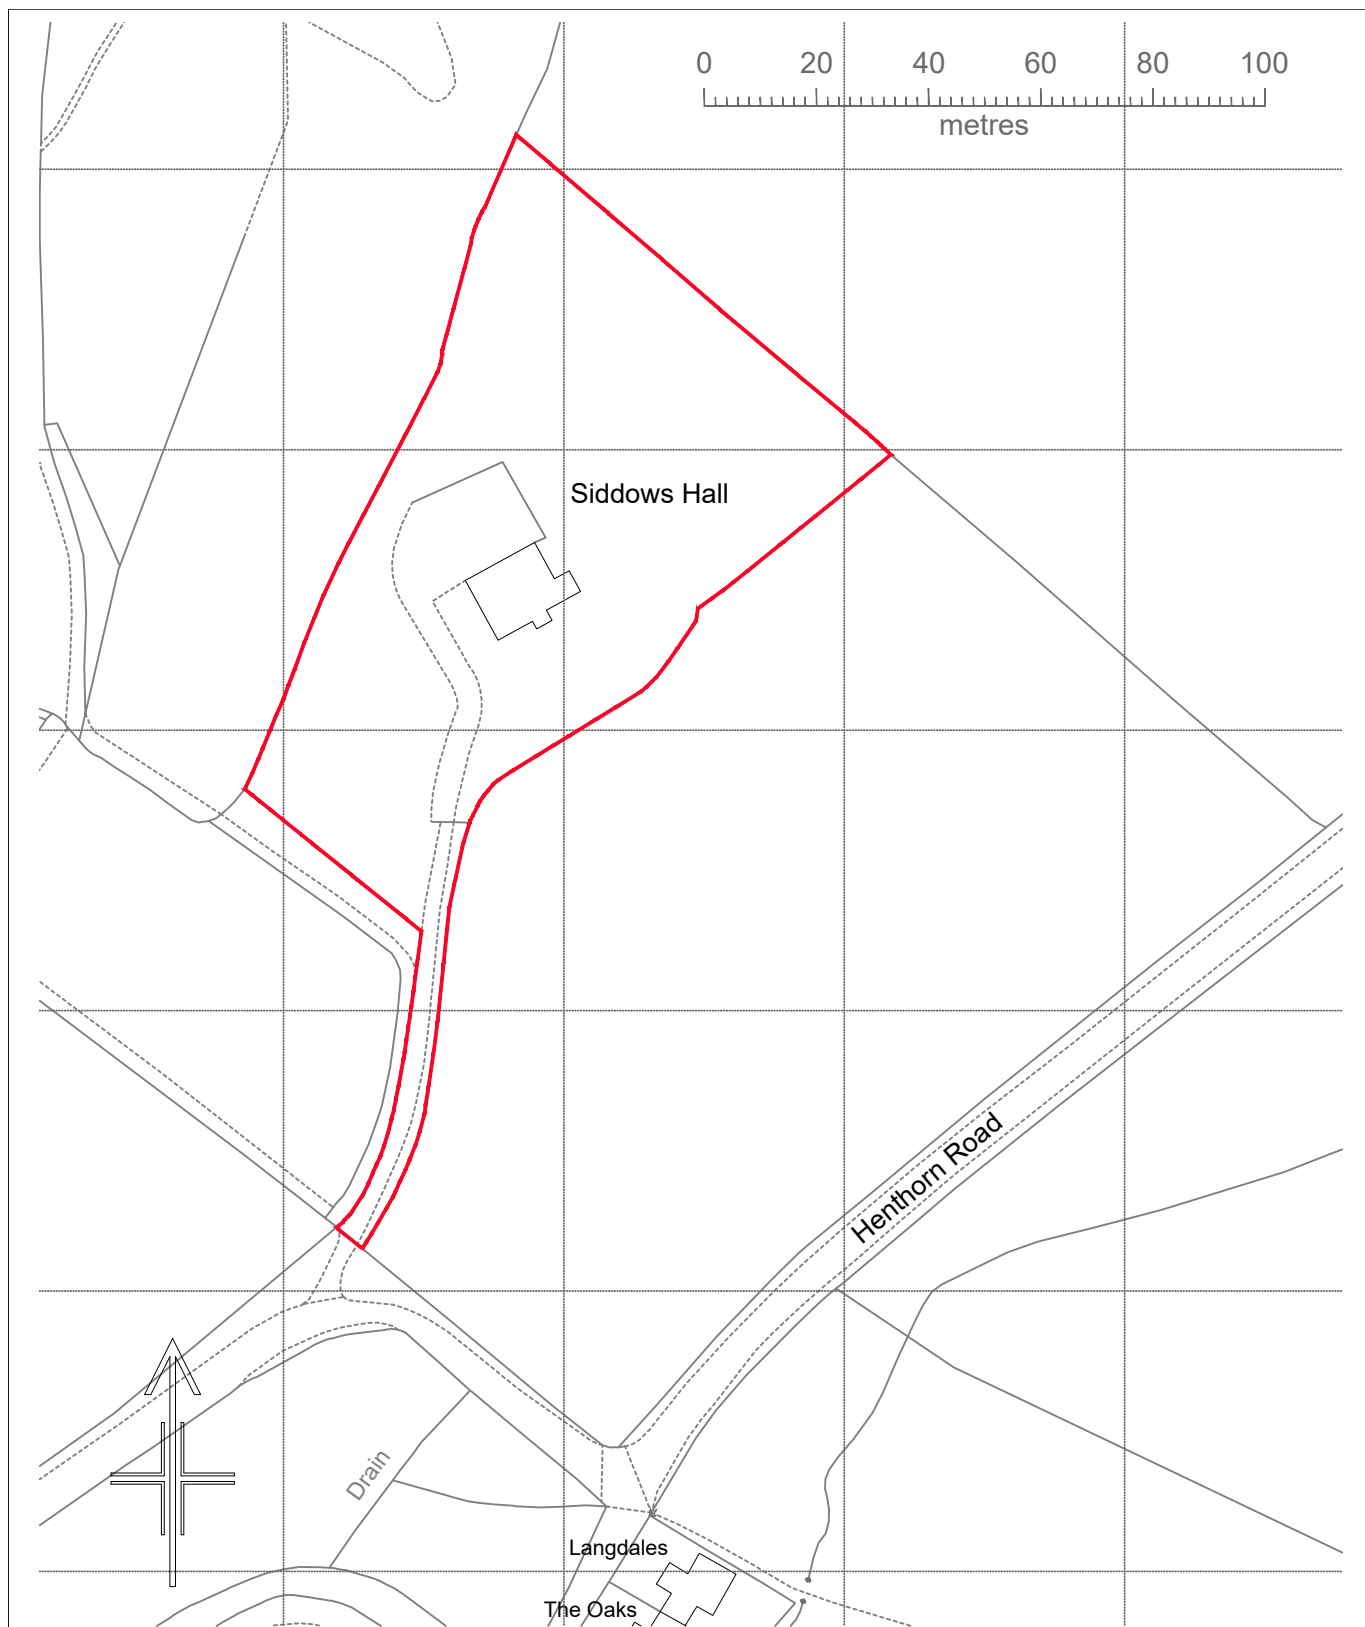


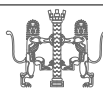

DRW. TITLE: Location Plan			PROJECT: Siddows Hall	RIBA RICS 	planit
DRAWN BY: DC	DATE: September 19	CLIENT: D Coates			
DRW No: SK/130919/801			PROJECT ADDRESS: Henthorn Road Clitheroe	Planit Design (NE) Ltd 40 Cliff Road Sunderland SR2 0NW t: 0191 523 6679 e: info@planitdesign.uk.com w: www.planitdesign.uk.com	Planit Design (NE) Ltd 29 The Rise, Darras Hall Newcastle Upon Tyne NE20 9LH t: 0845 604 3757 e: info@planitdesign.uk.com w: www.planitdesign.uk.com
REV:	SCALE: 1:1250	PAPER: A4			