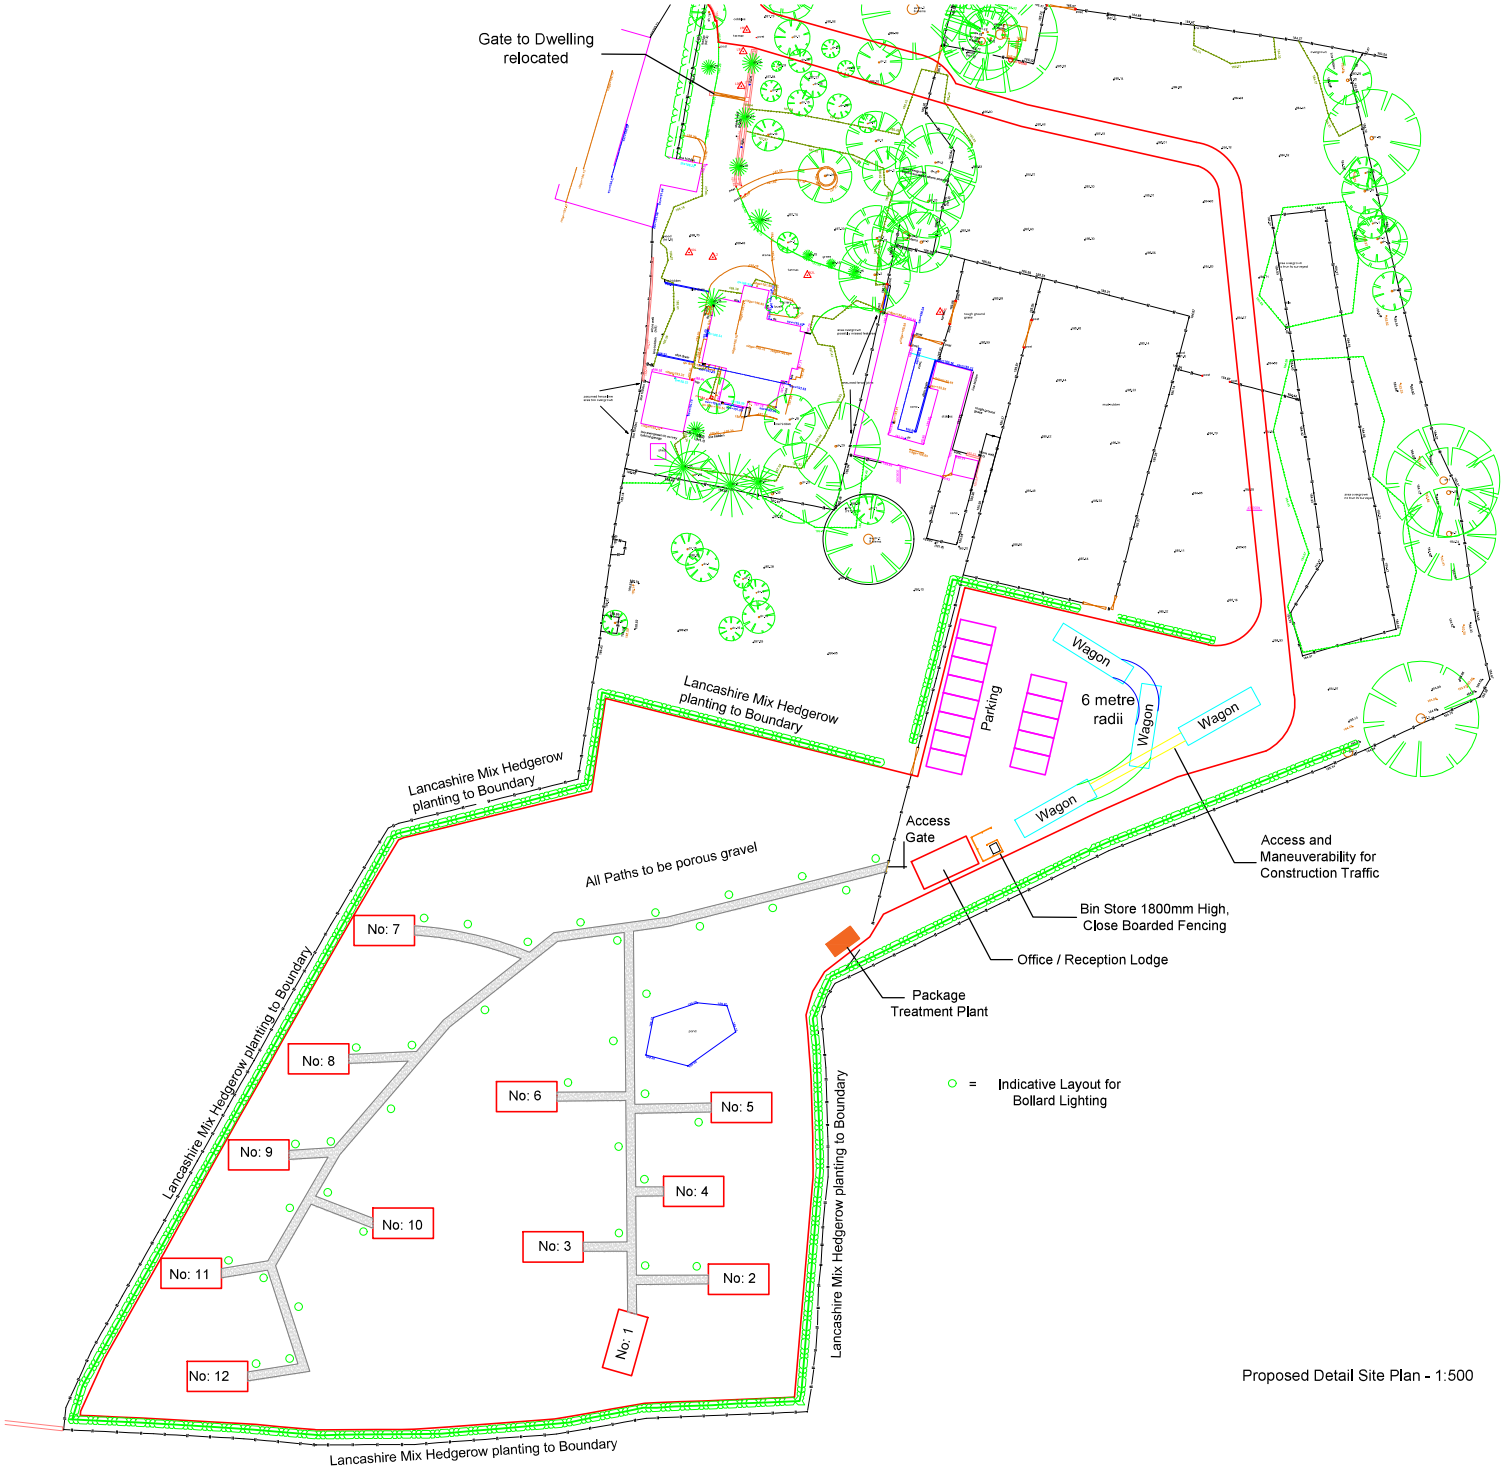

Proposed Detail Site Plan - 1:500

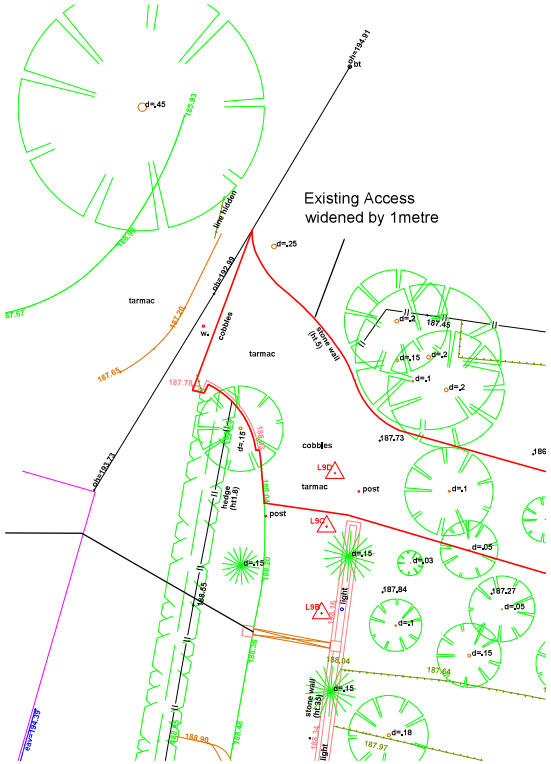

Proposed Enlarged Access Detail - 1:200

Amendment A - 30.07.2020: Access slightly amended

Notes:

All work is to be carried out to the latest current British standards Codes of Practice and recognised working practices.
All work and materials should comply with Health and Safety legislation.
All dimensions are in millimetres where explicitly shown otherwise.
The contractor should check and certify all dimensions as work proceeds and notify the architect of any discrepencies.
Do not scale off the drawings, if in doubt ask.

Gary Hoerty Associates
Gary Hoerty Associates Chartered Surveyors
Suite 9 - Grindleton Business Centre
The Spinney
Grindleton
Clitheroe
Lancashire BB7 4DH

T: 01200 449700
Email: info@ghaonline.co.uk

Project: (No:Monk/924/2864)

Planning - Discharge of Conditions - Proposed planning application for a development of small holiday lodges at

Pendle View,
Primrose Lane,
Mellor BB2 7EQ.

Title: Proposed Detail Site Plan. Proposed Enlarged Access Detail.

Drawing No: Monk/924/2864/01 | **Drawn:** PF

Client: Mrs L Monk

Date: 30.06.2020 | **Scale:** 1:200 & 1:500 @ A2

Amendments: A