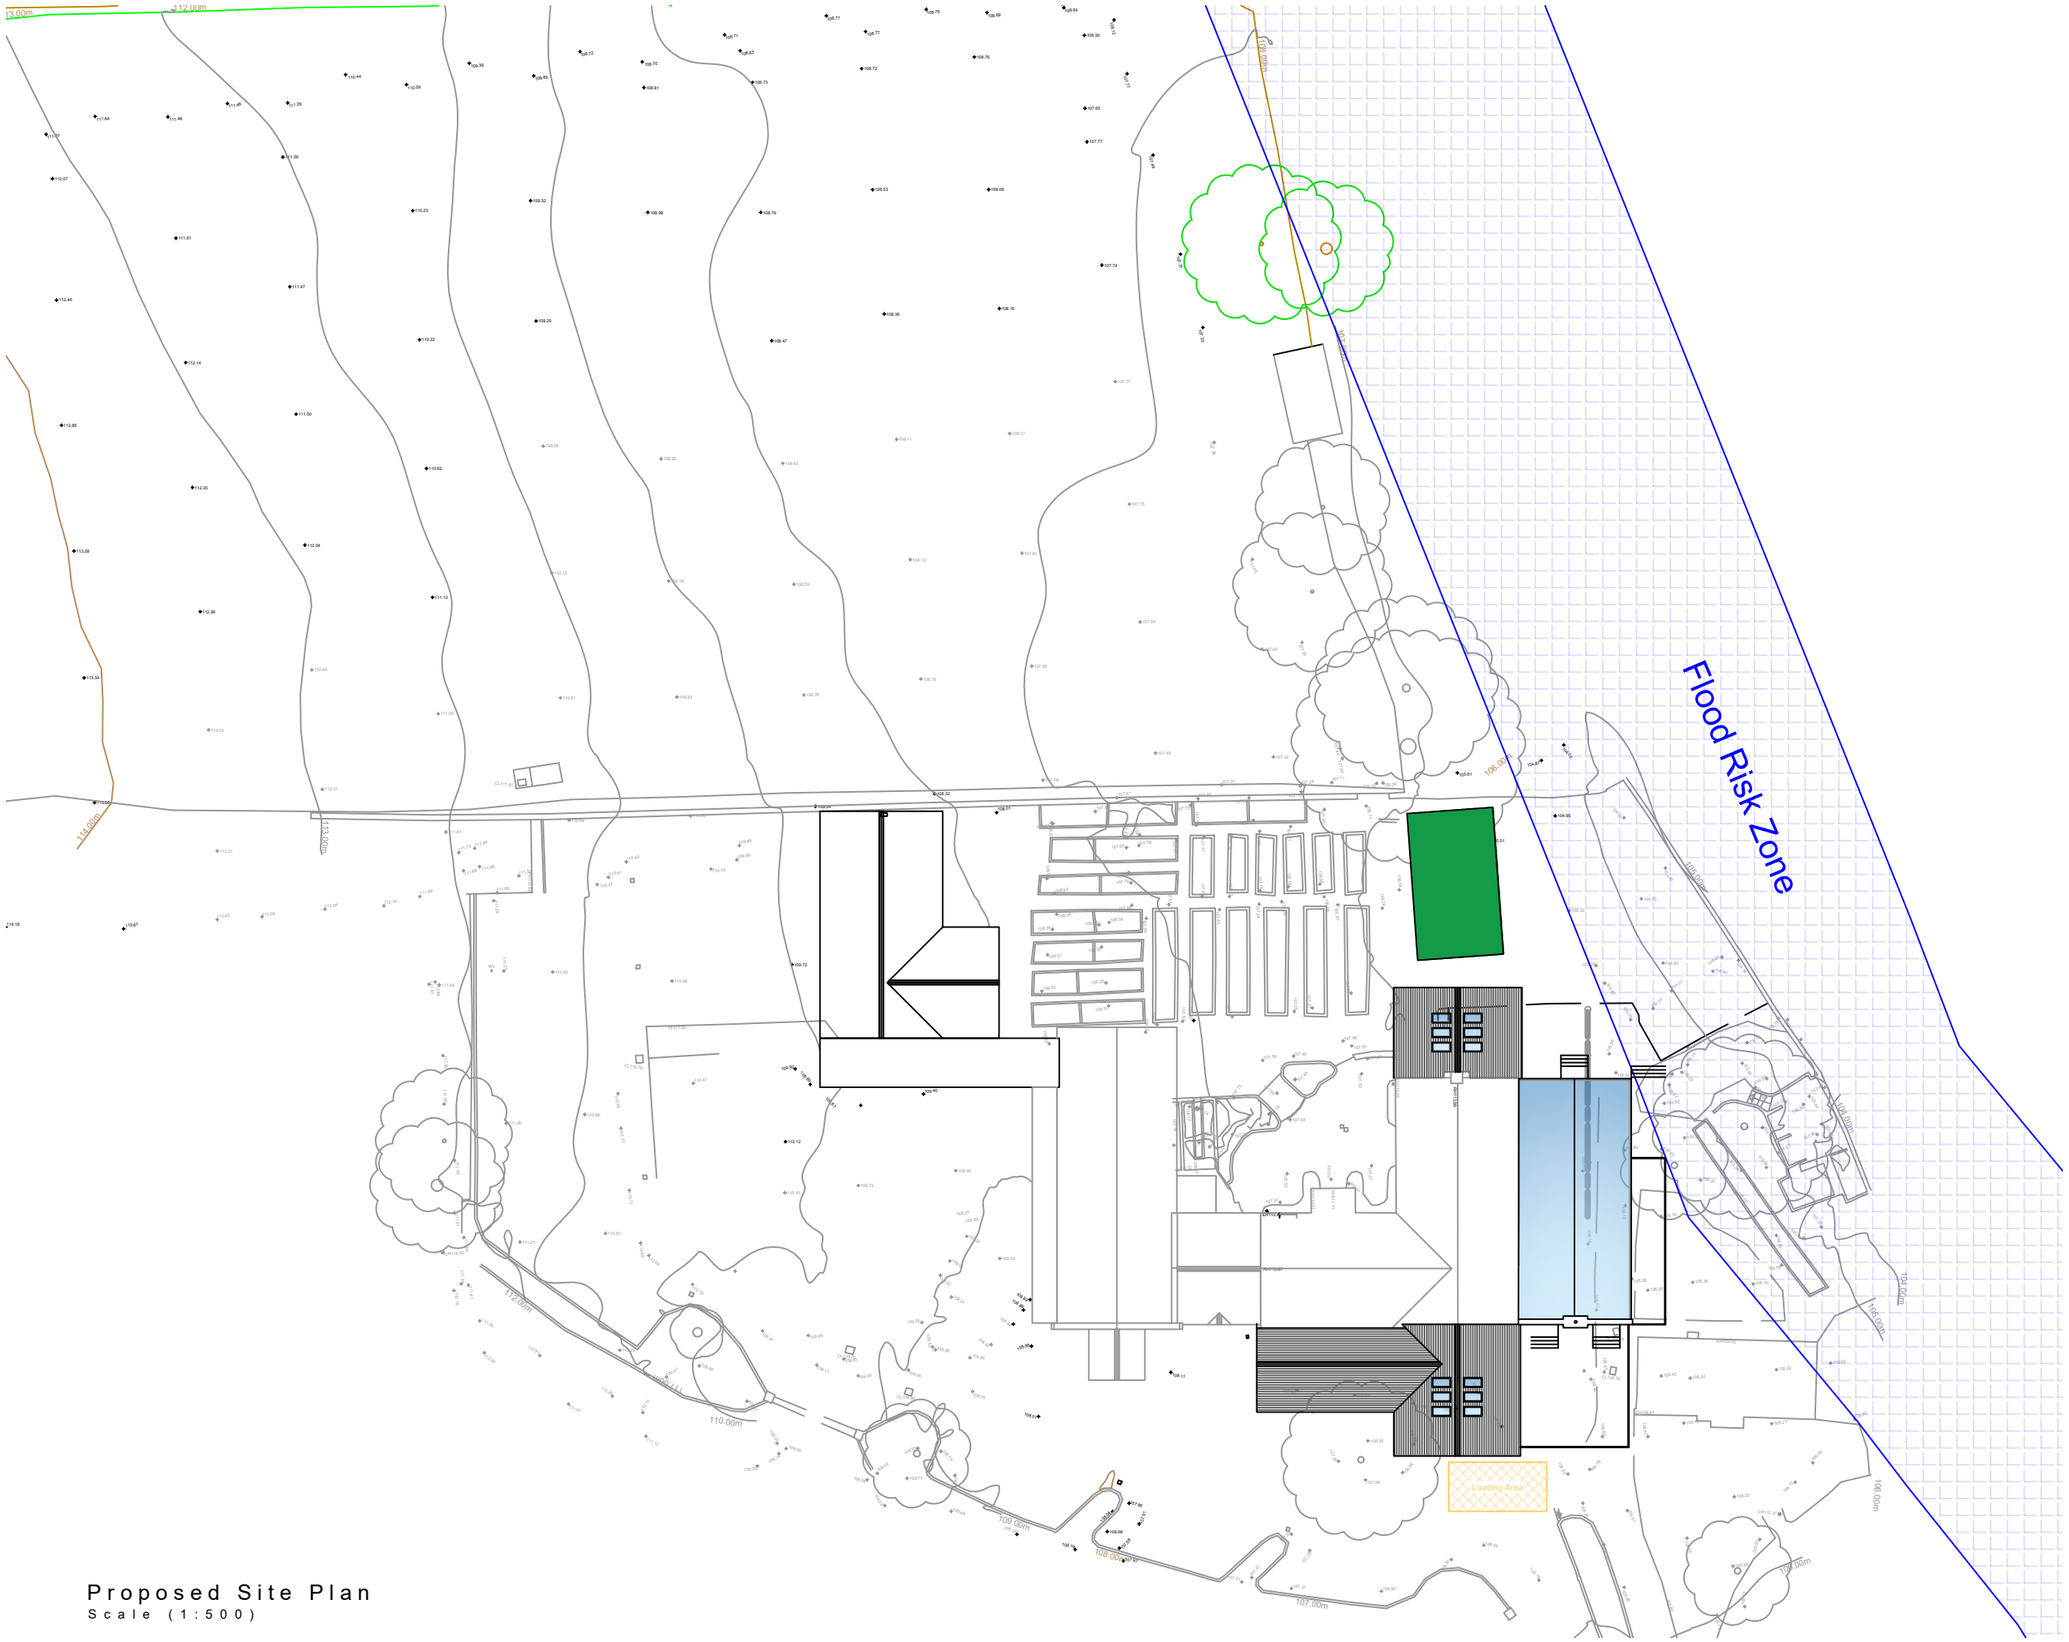

Proposed Site Plan

Scale (1:500)

Revision	Date

HOLDEN Lancashire LIMITED

83 Blackburn Road,
Rishton, BB1 4ER

Mob: 07738162386
Email : james@holdenlancs.com
Web: www.holdenlancs.com

Drawing Title:
Proposed Plan

Site Location:
Holden Clough Nurseries, Holden Lane, Holden, Bolton by Bowland, BB7 4PF

Drawing Status:
Proposed Site Plan

Date: 07/07/20

Drawn by: JHolden

Scale: 1:500@ A3

Ref: 20-02

Revision: -.

Client:
Mr J. Foley