


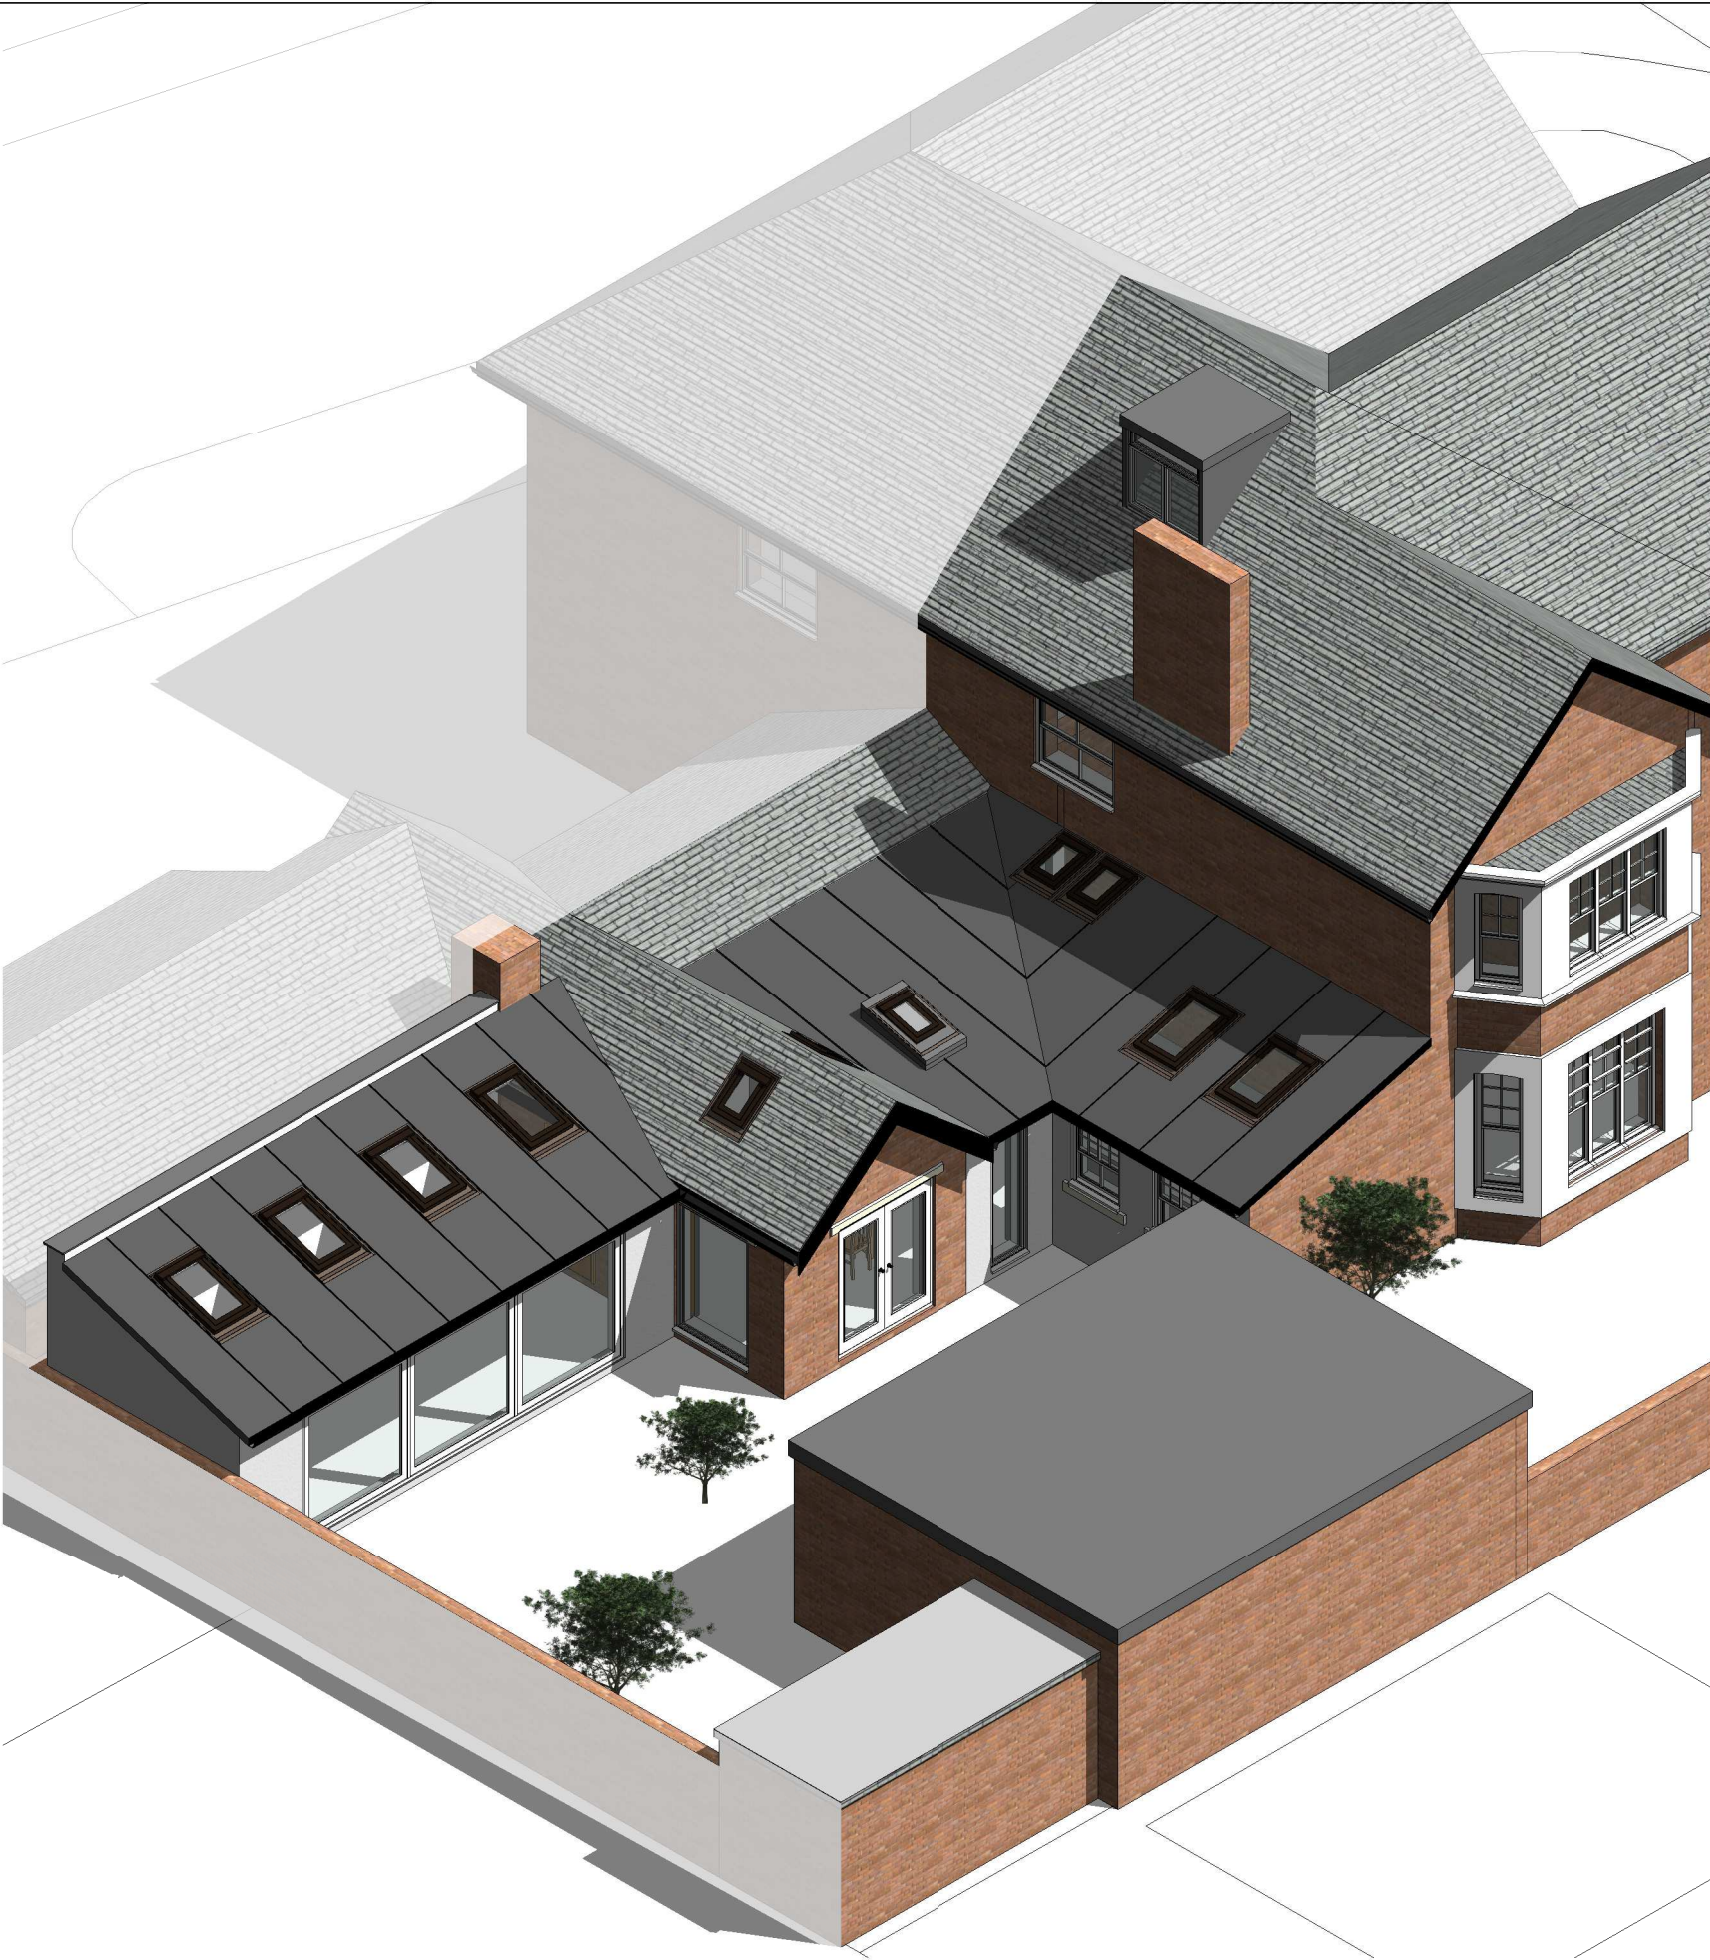

Project:

Proposed partial demolition,
alteration and single storey
extension to rear

Title:

Aerial Isometric

Site Address:

Northfield
Ribblesdale Avenue
Clitheroe, BB7 2HZ

Although this document is prepared to scale deformations can occur in the drafting and printing process. The contractor is therefore responsible for the verification of all dimensions, levels etc on site. In some instances construction methods, materials and sizes within the existing structure may be assumed or shown indicatively. Wherever possible Hatch Architecture works within the guidelines of the local authorities 'Local Plan' and the relevant 'Planning Design Guidance', however Hatch Architecture can not guarantee that planning permission will be granted. These plans are for planning submission purposes only

Notes:

Date: June 2020

Drawn by: MJC

Scale: 1 : 100

Sheet no: A3Sh6

Rev: -



182 Rawlinson Lane
Heath Charnock
Chorley
Lancashire
PR7 4DJ

info@hatchuk.co.uk
Studio: 01257 241065
www.hatcharchitecture.co.uk