




1. Impervious roofing finish
2. White upvc windows and french doors
3. White powder coated aluminium sliding doors
4. Cavity blockwork with muted light render finish
5. Stone lintels and cills

PROPOSED SIDE (NE)
1 : 100

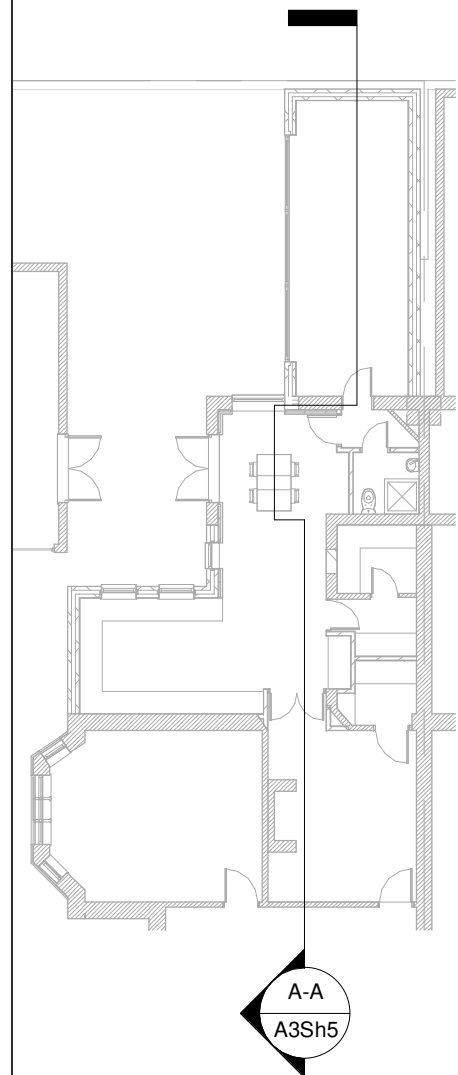

SECTION A-A CUT
1 : 200



PROPOSED REAR (SE)
1 : 100

SECTION A-A
1 : 100

Project:

Proposed partial demolition,
alteration and single storey
extension to rear

Title:

Proposed Elevations

Site Address:

Northfield
Ribblesdale Avenue
Clitheroe, BB7 2HZ

Although this document is prepared to scale
deformations can occur in the drafting and
printing process. The contractor is therefore
responsible for the verification of all
dimensions, levels etc on site.
In some instances construction methods,
materials and sizes within the existing
structure may be assumed or shown
indicatively.

Wherever possible Hatch Architecture works
within the guidelines of the local authorities
'Local Plan' and the relevant 'Planning
Design Guidance', however Hatch
Architecture can not guarantee that planning
permission will be granted. These plans are
for planning submission purposes only

Notes:

Date: June 2020

Drawn by: MJC

Scale: As indicated

Sheet no: A3Sh5

Rev: -



182 Rawlinson Lane
Heath Charnock
Chorley
Lancashire
PR7 4DJ

info@hatchuk.co.uk
Studio: 01257 241065
www.hatcharchitecture.co.uk