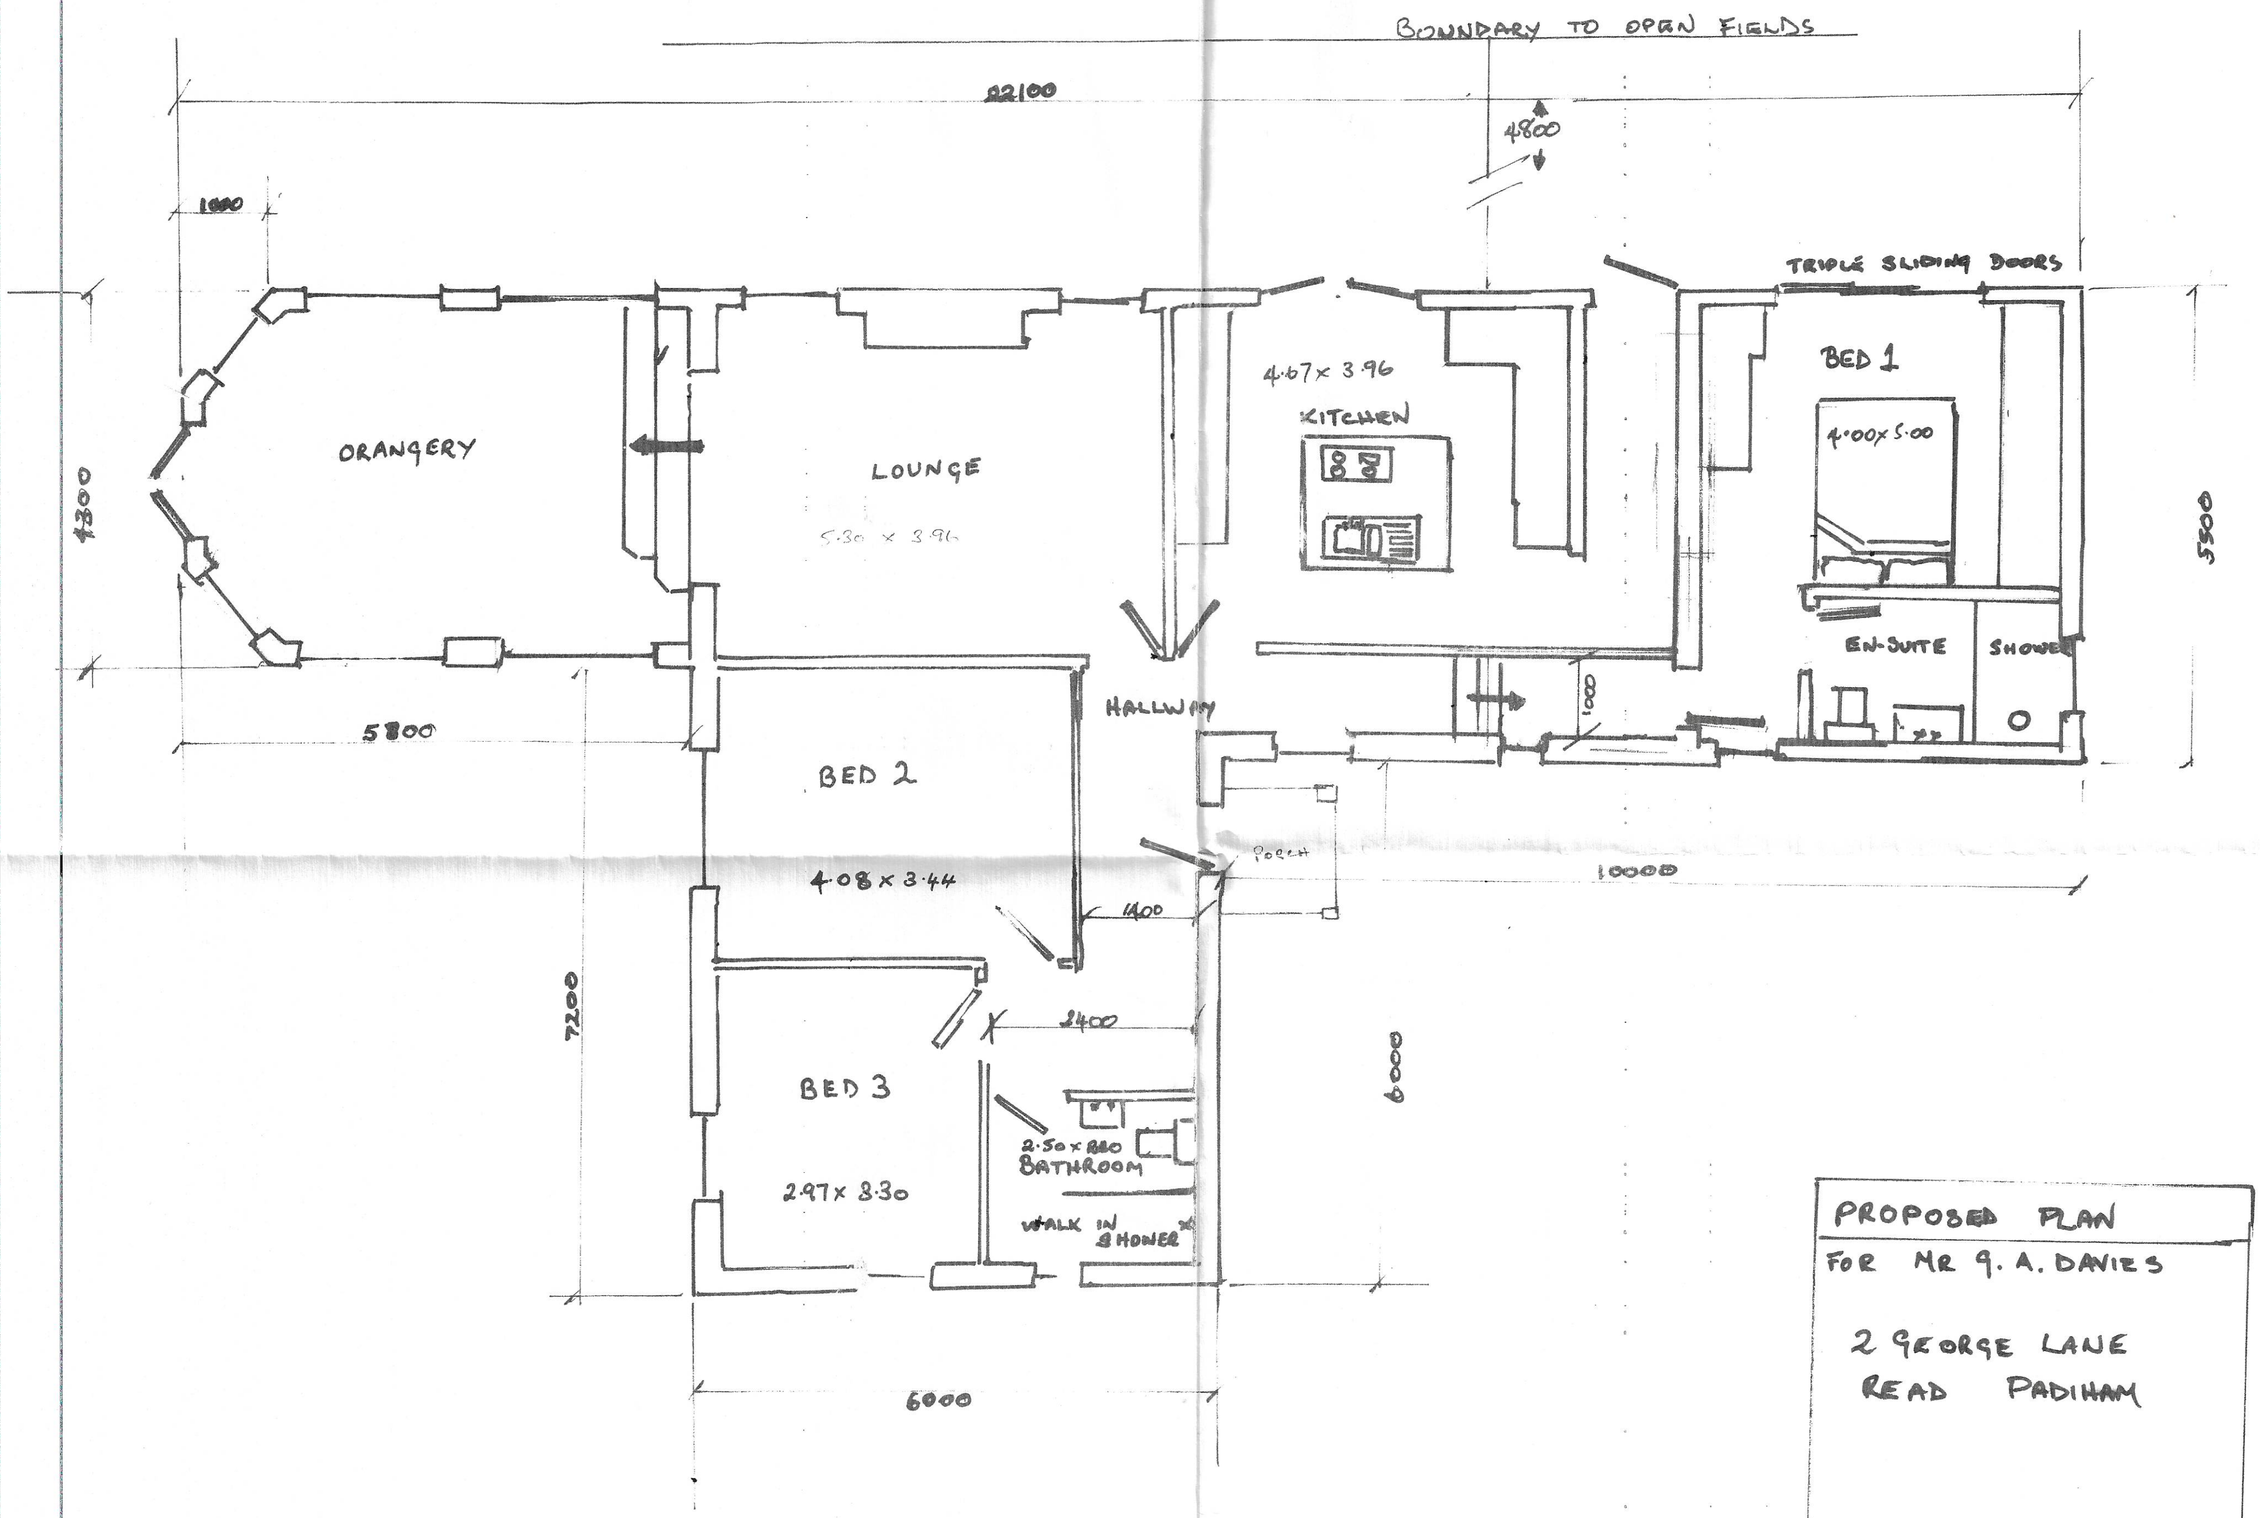

PROPOSED PLAN

FOR MR G. A. DAVIES

2 GEORGE LANE
READ PADIHAM

SCALE 1:50