This drawing is to be read in conjunction with all relevant Architect, consultants' and specialists' drawings and specifications. The Architect is to be notified of any discrepancies before proceeding. Do not scale from this drawing. All dimensions and levels are to be checked on site. This drawing is subject to copyright. All work carried out before Planning and Building Permission has been granted is at the contractor/clients risk.

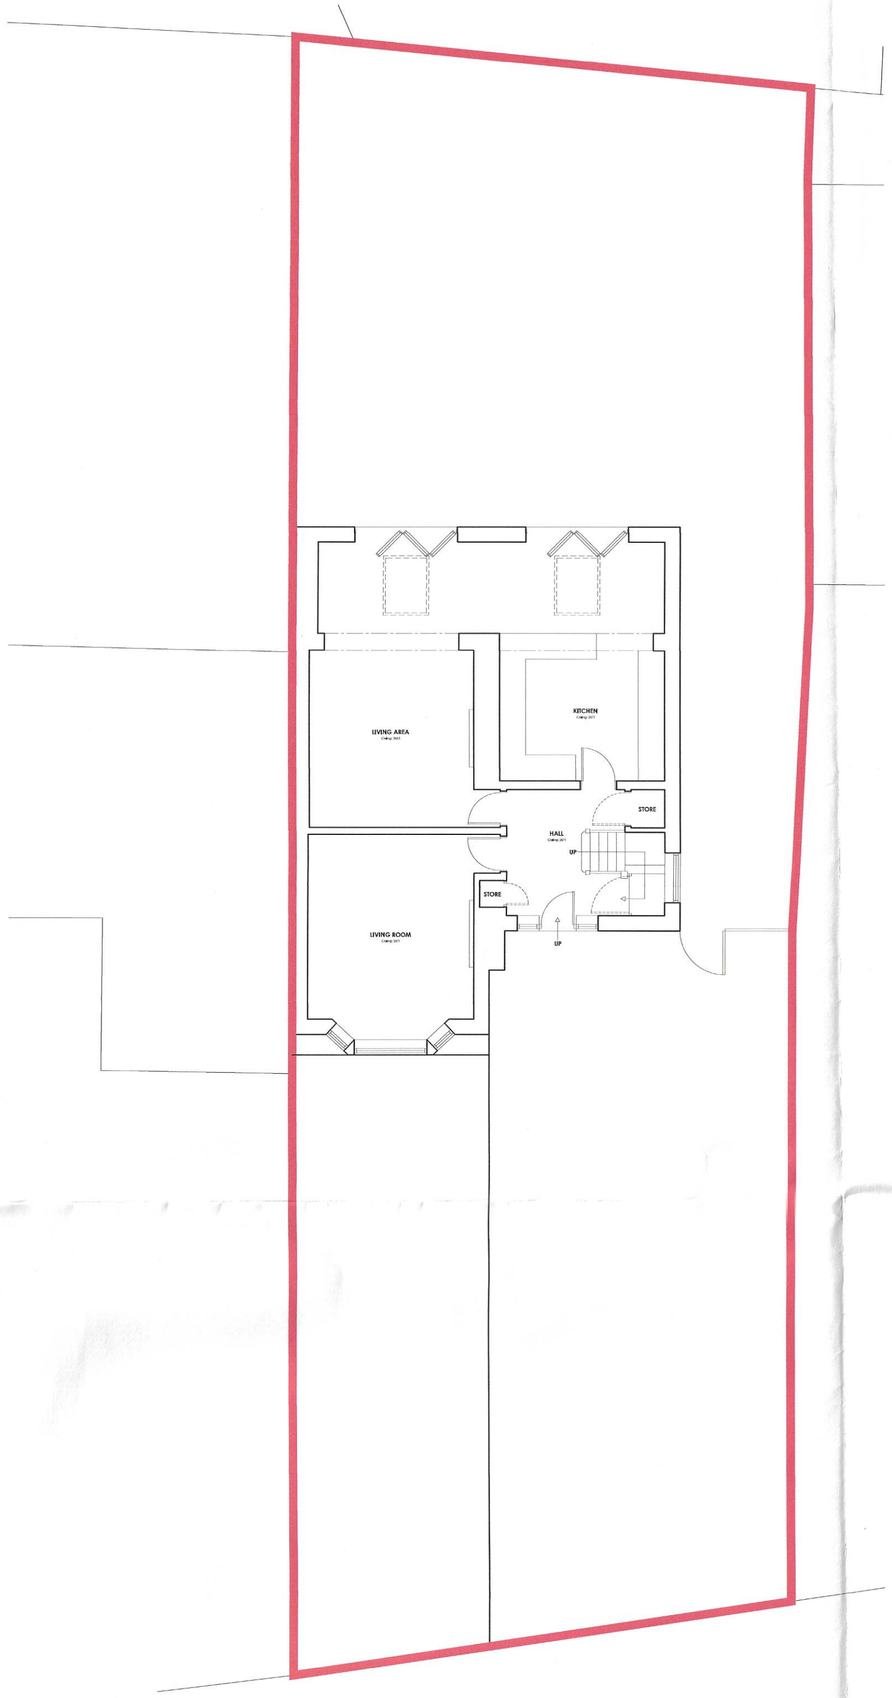

EXISTING SITE PLAN
SCALE 1:100

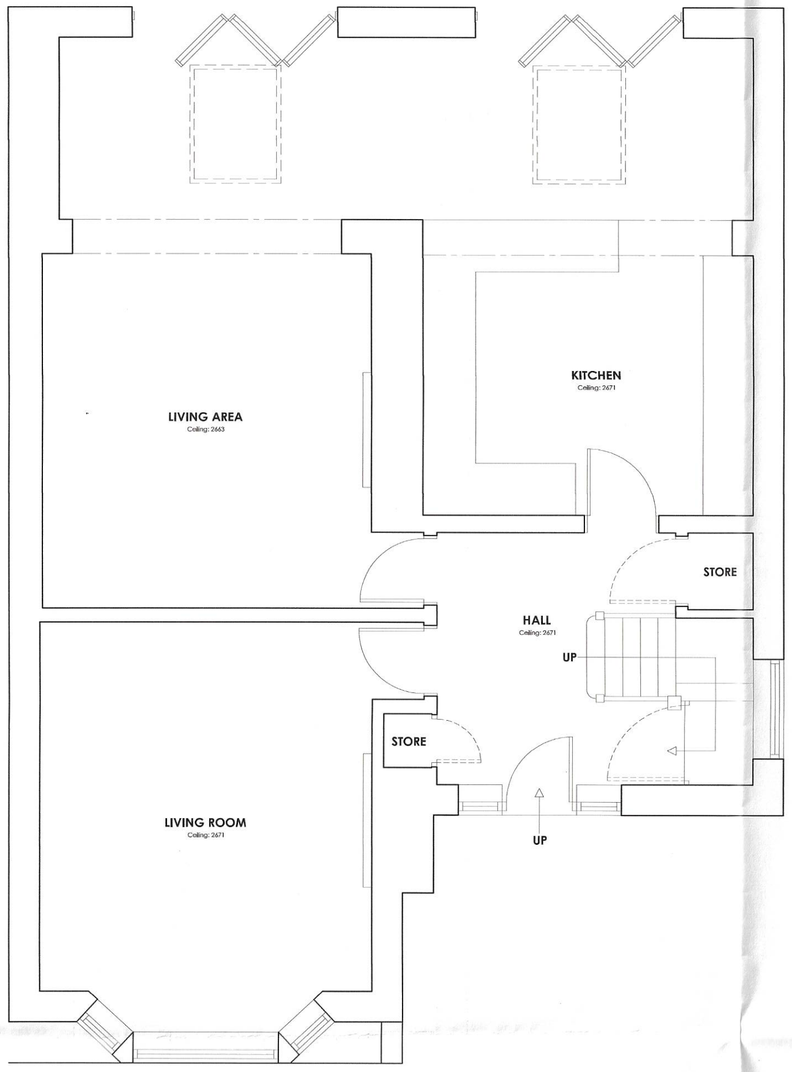

EXISTING GROUND FLOOR PLAN
SCALE 1:50

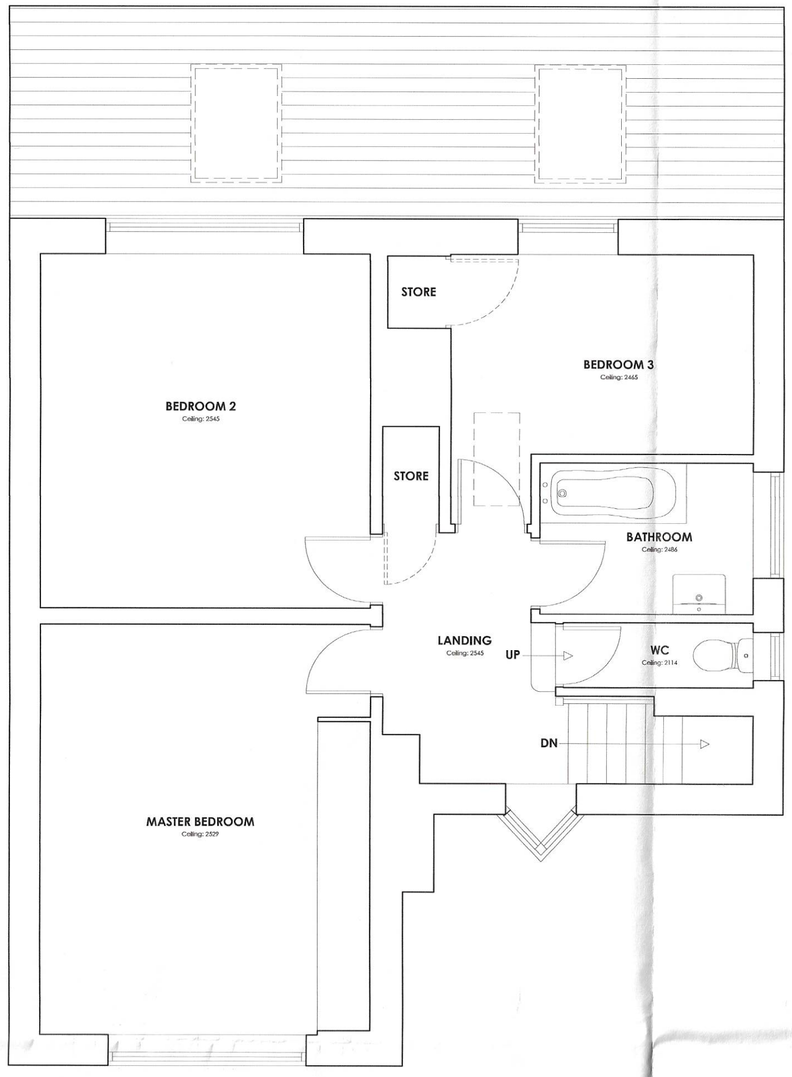

EXISTING FIRST FLOOR PLAN
SCALE 1:50

EXISTING SOUTH ELEVATION
SCALE 1:100

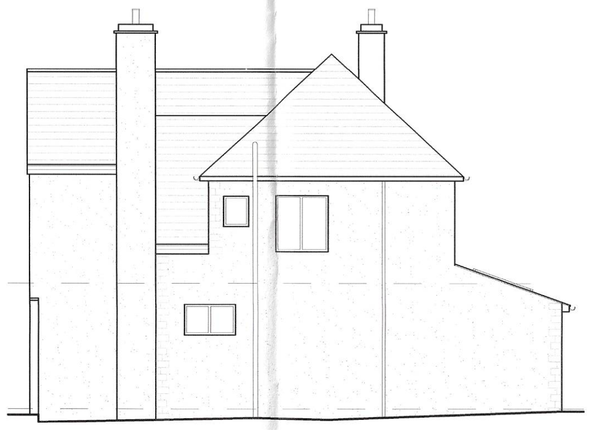

EXISTING EAST ELEVATION
SCALE 1:100

EXISTING NORTH ELEVATION
SCALE 1:100

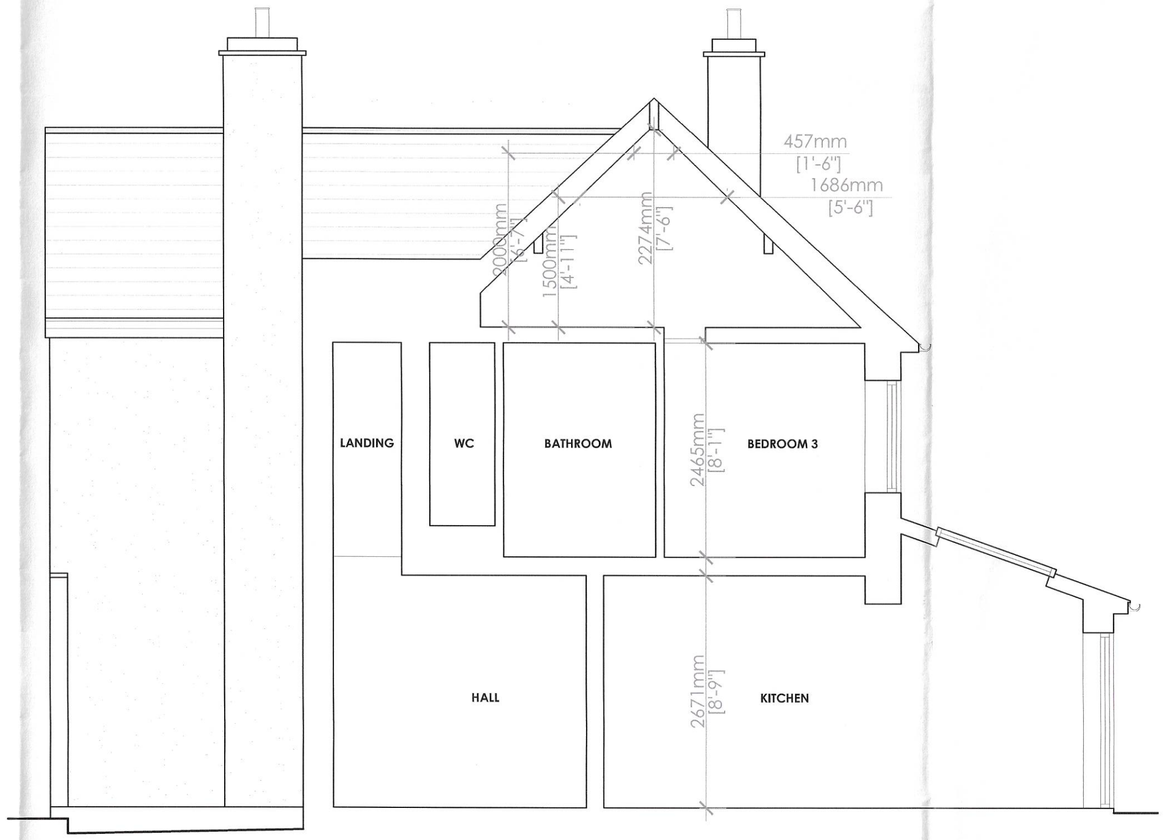

EXISTING SECTION A-A
SCALE 1:50

1:100 Scale 0 2 4 6m
1:50 Scale 0 1 2 3m

A	RBM Update.	08.10.2019

Client
Mr and Mrs Williamson

Job Title
Proposed Alterations to
12 The Sands
Whalley

Drawing Title
EXISTING PLANS, ELEVATIONS AND SECTION

Scale	Date	Drawn
@ A1	Sept 19	BT

spa ARCHITECTS
SUNDERLAND PEACOCK
SUNDERLAND PEACOCK & ASSOCIATES LTD.
HAZELMERE, PIMLICO ROAD, CLITHEROE
LANCASHIRE, BB7 2AG
T 01200 423178 F 01200 427328
E info@sunderlandpeacock.com
www.sunderlandpeacock.com

5912 - E01 REV A