


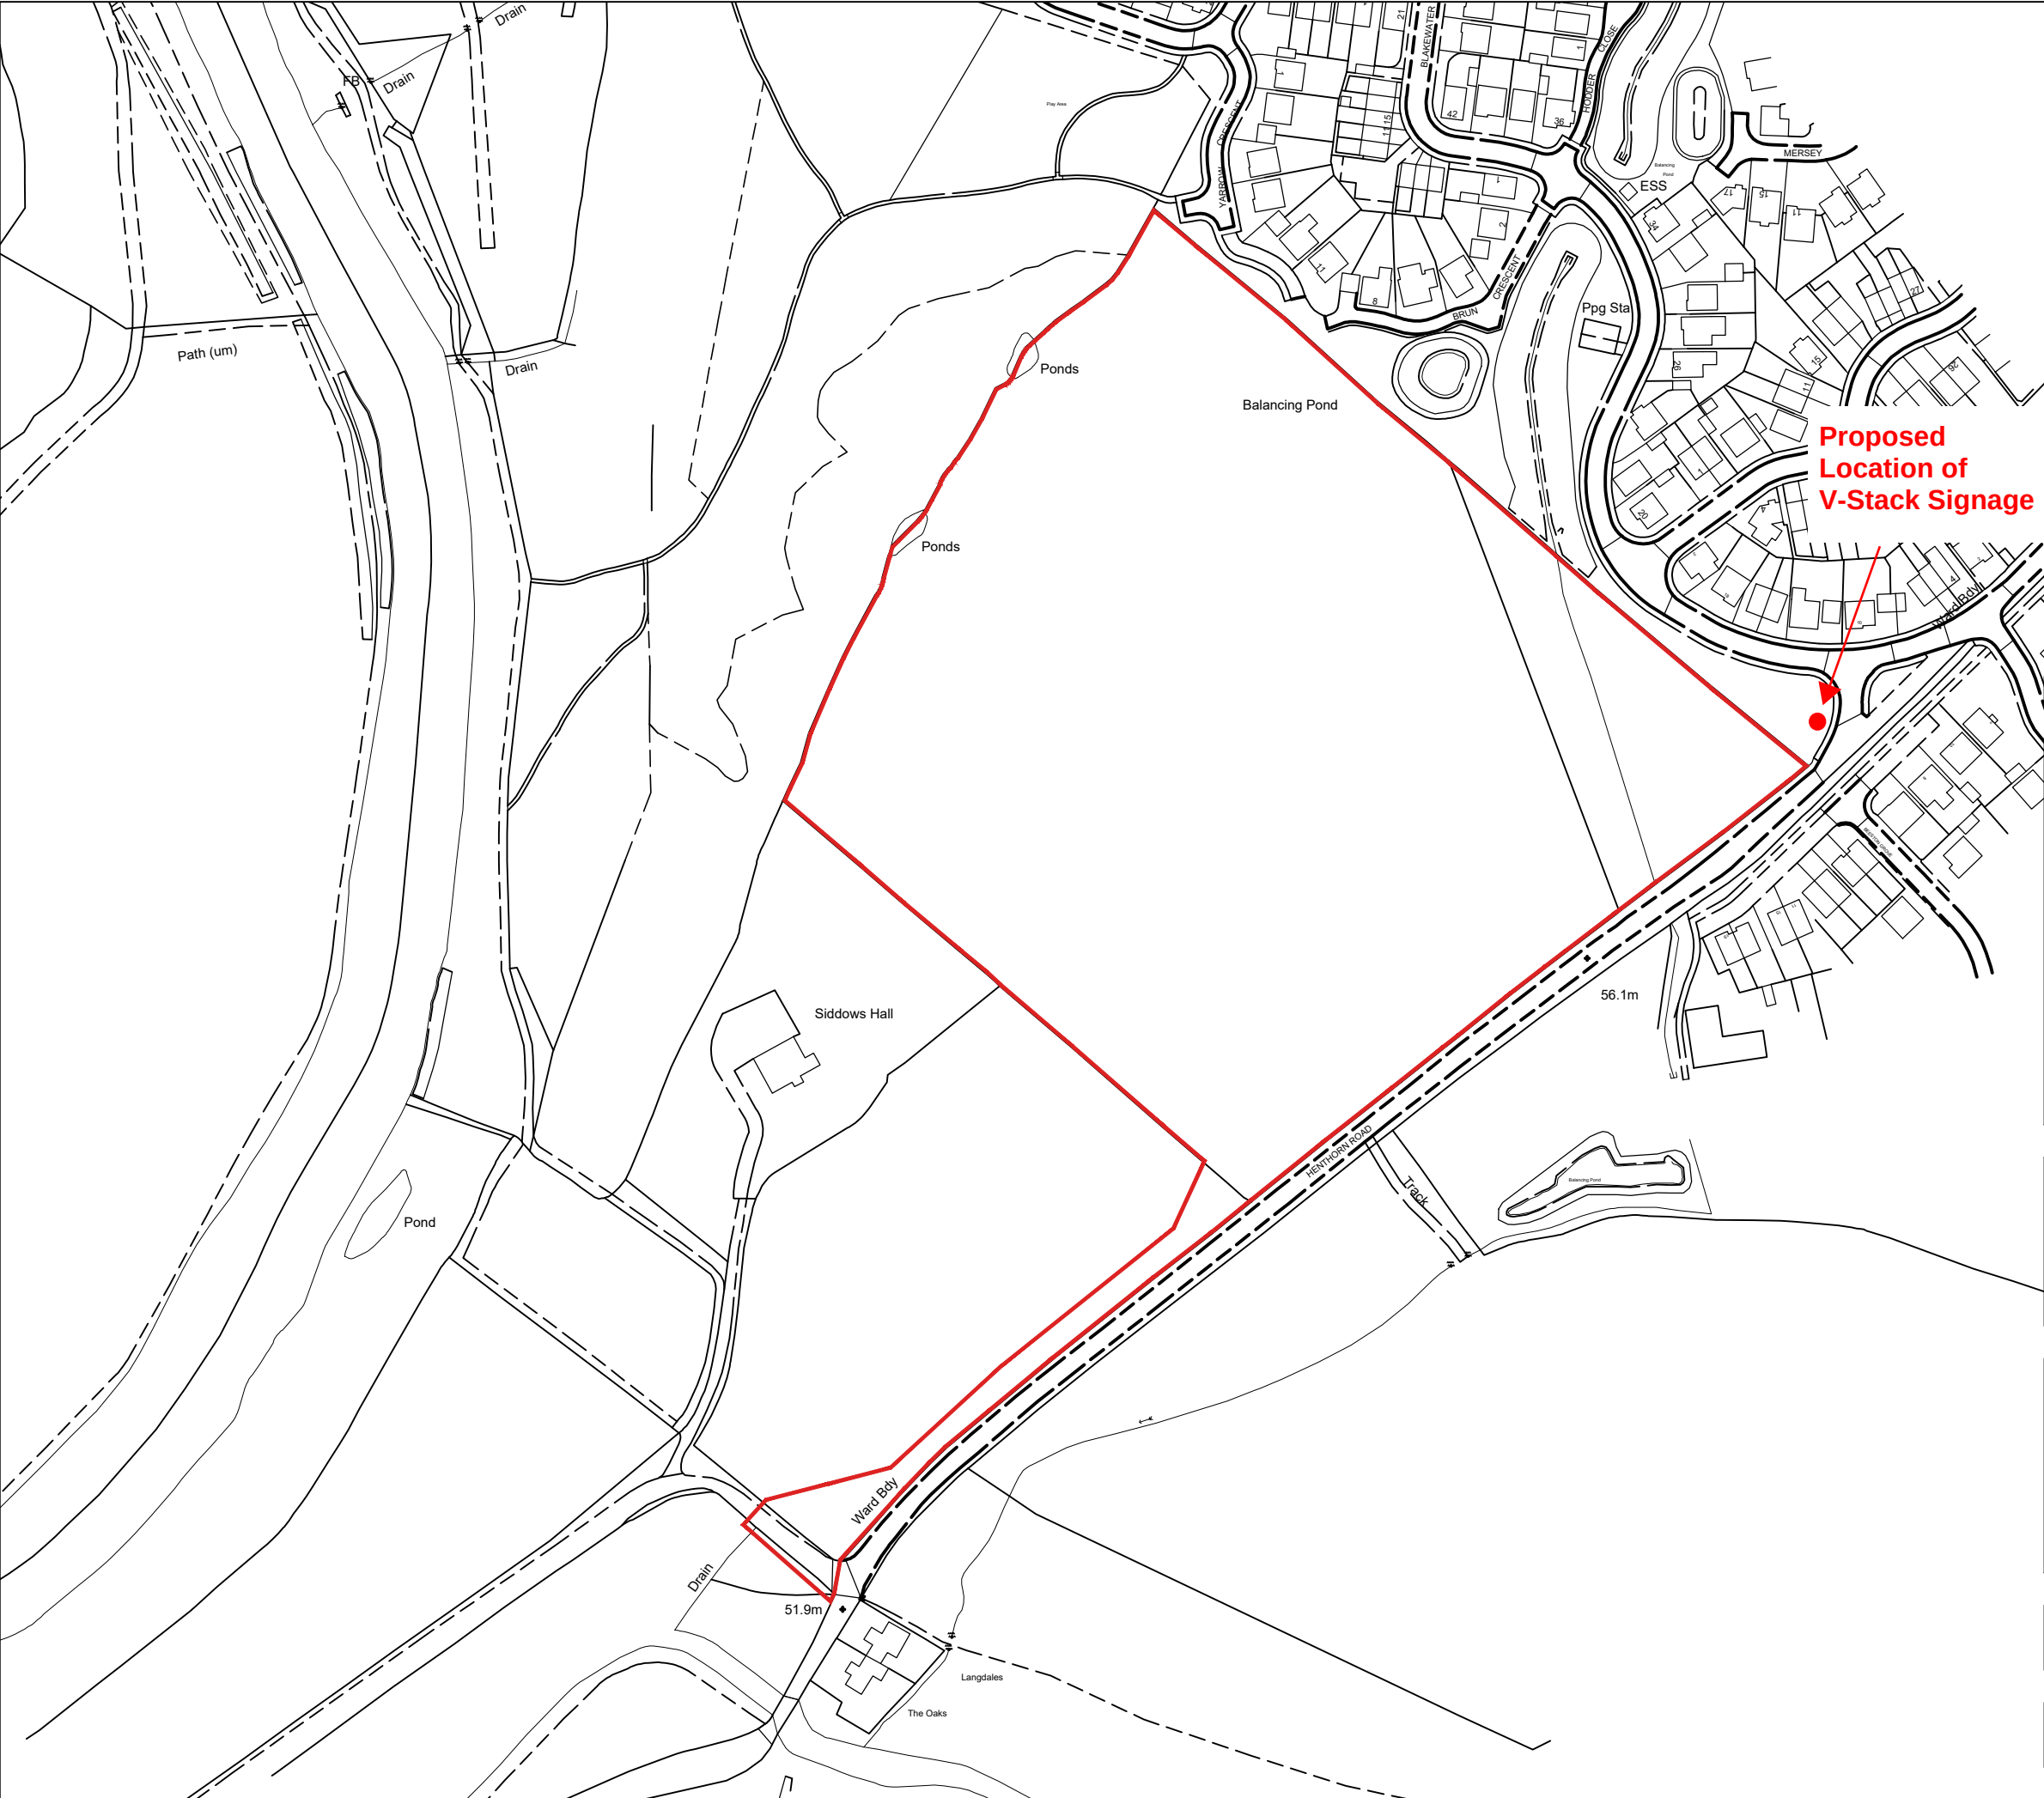

| Rev. | Description | Drawn | Date |
|------|-------------|-------|------|
|------|-------------|-------|------|



Miller Homes Limited - North West Region  
Hawthorn House  
Woodlands Park  
Ashton Road  
Newton-le-Willows, WA12 0HF

Telephone 0870 336 4700  
Fax 01925 228570  
www.millerhomes.co.uk

Project Title  
**Henthorn Road  
Clitheroe**

Drawing Title  
**Location Plan**

|         |              |            |               |
|---------|--------------|------------|---------------|
| Scale   | Drawn By     | Checked By | Authorised By |
| 1/2000  | SJL          |            |               |
| Date    | 17.03.20     | Date       | Date          |
| Job No. | Drawing No.  | Revision   |               |
|         | CLITH/LOC/01 | -          |               |

Original Sheet Size A3    Do Not Scale From This Drawing