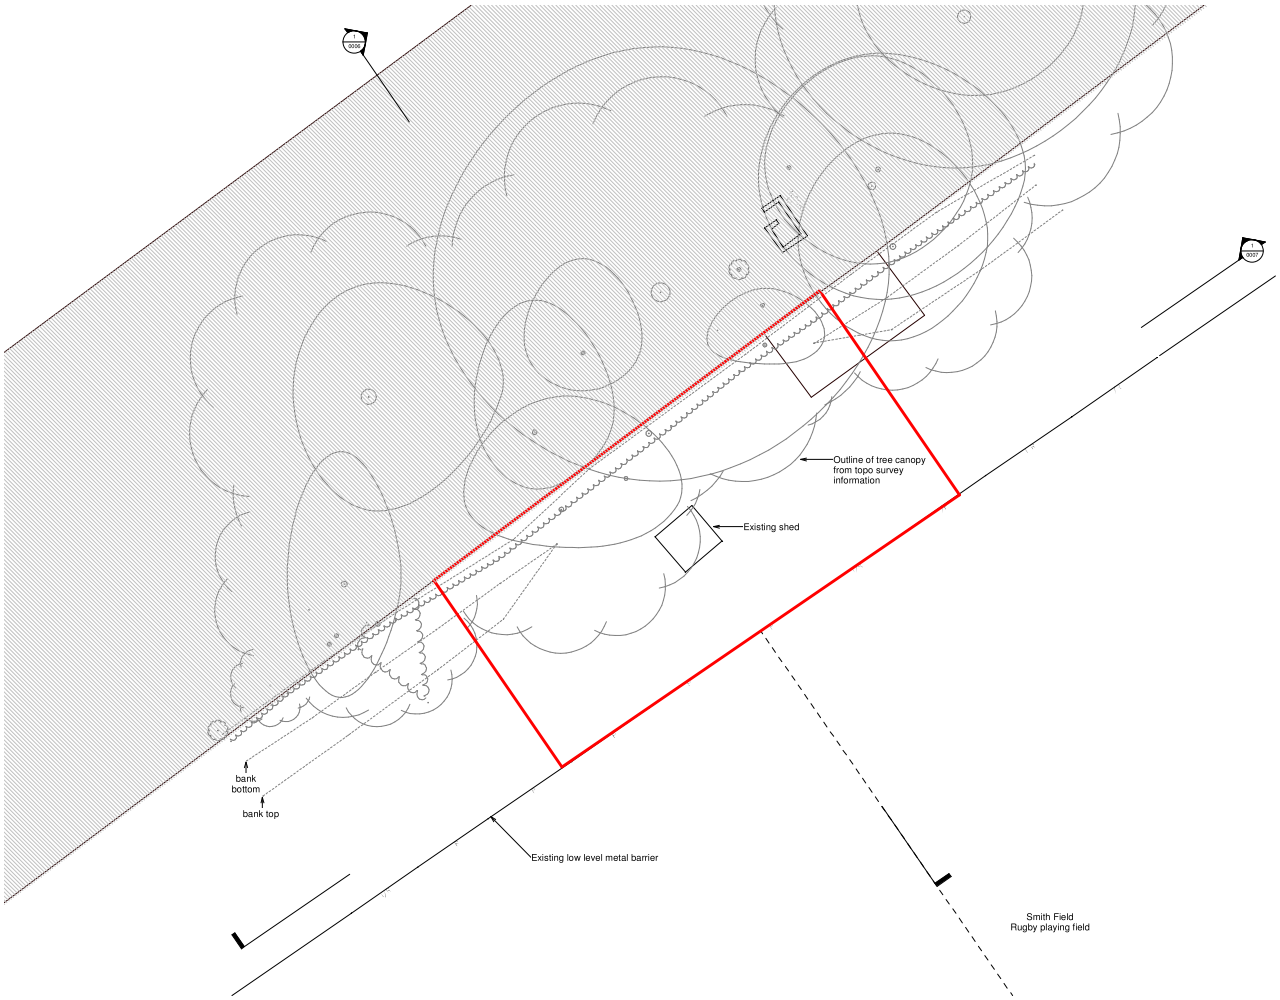

1 Existing Block Plan

1 : 100

Notes

1. Do not scale this drawing.
2. All dimensions must be checked on site and any discrepancies verified with the architect.
3. Unless shown otherwise, all dimensions are to structural surfaces.
4. Drawing to be read with all other issued information. Any discrepancies to be brought to the attention of the architect.
5. This drawing is the copyright of Levitt Bernstein and may not be copied, altered or reproduced in any form, or passed to a third party without license or written consent.

This is not a construction drawing. It is unsuitable for the purpose of construction and must on no account be used as such.

NORTH

Area of woodland
(drawn from OS map outline)

Tree canopy & vegetation outline
from survey information
(localised to proposed pavilion)

Stonyhurst ownership boundary

Site boundary (0.032 hectares)

Rev	Date	Description	Initials
P3	19/10/20	'North' annotation label added	JP
P2	01/10/20	PLANNING ISSUE	JP
P1	14/08/20	Draft WIP Issue	JP

Project name

Stonyhurst Masterplan

Sports Pavilion

Drawing number: 3477F-D - 0004 Rev: P3

Drawing: Existing Block Plan

Purpose of issue: Planning Date: 08/10/20

Scale: As indicated @ A1 Drawn: JR

Client: Stonyhurst College Checked: JP

London
Thane Studios
2 Thane Works
London N7 7NA
+44 (0)20 7275 7070

Manchester
Bendist Warehouse
Bridgewater Place
Manchester M3 3JE
+44 (0)16 1669 0740

Levitt Bernstein
levittbernstein.co.uk

C:\Revit Local\3477F_Pavilion Model_FR_jeanaurelien.rvt