This drawing is to be read in conjunction with all relevant Architect, consultants' and specialists' drawings and specifications. The Architect is to be notified of any discrepancies before proceeding. Do not scale from this drawing. All dimensions and levels are to be checked on site. This drawing is subject to copyright. All work carried out before Planning and Building Permission has been granted is at the contractor/clients risk.

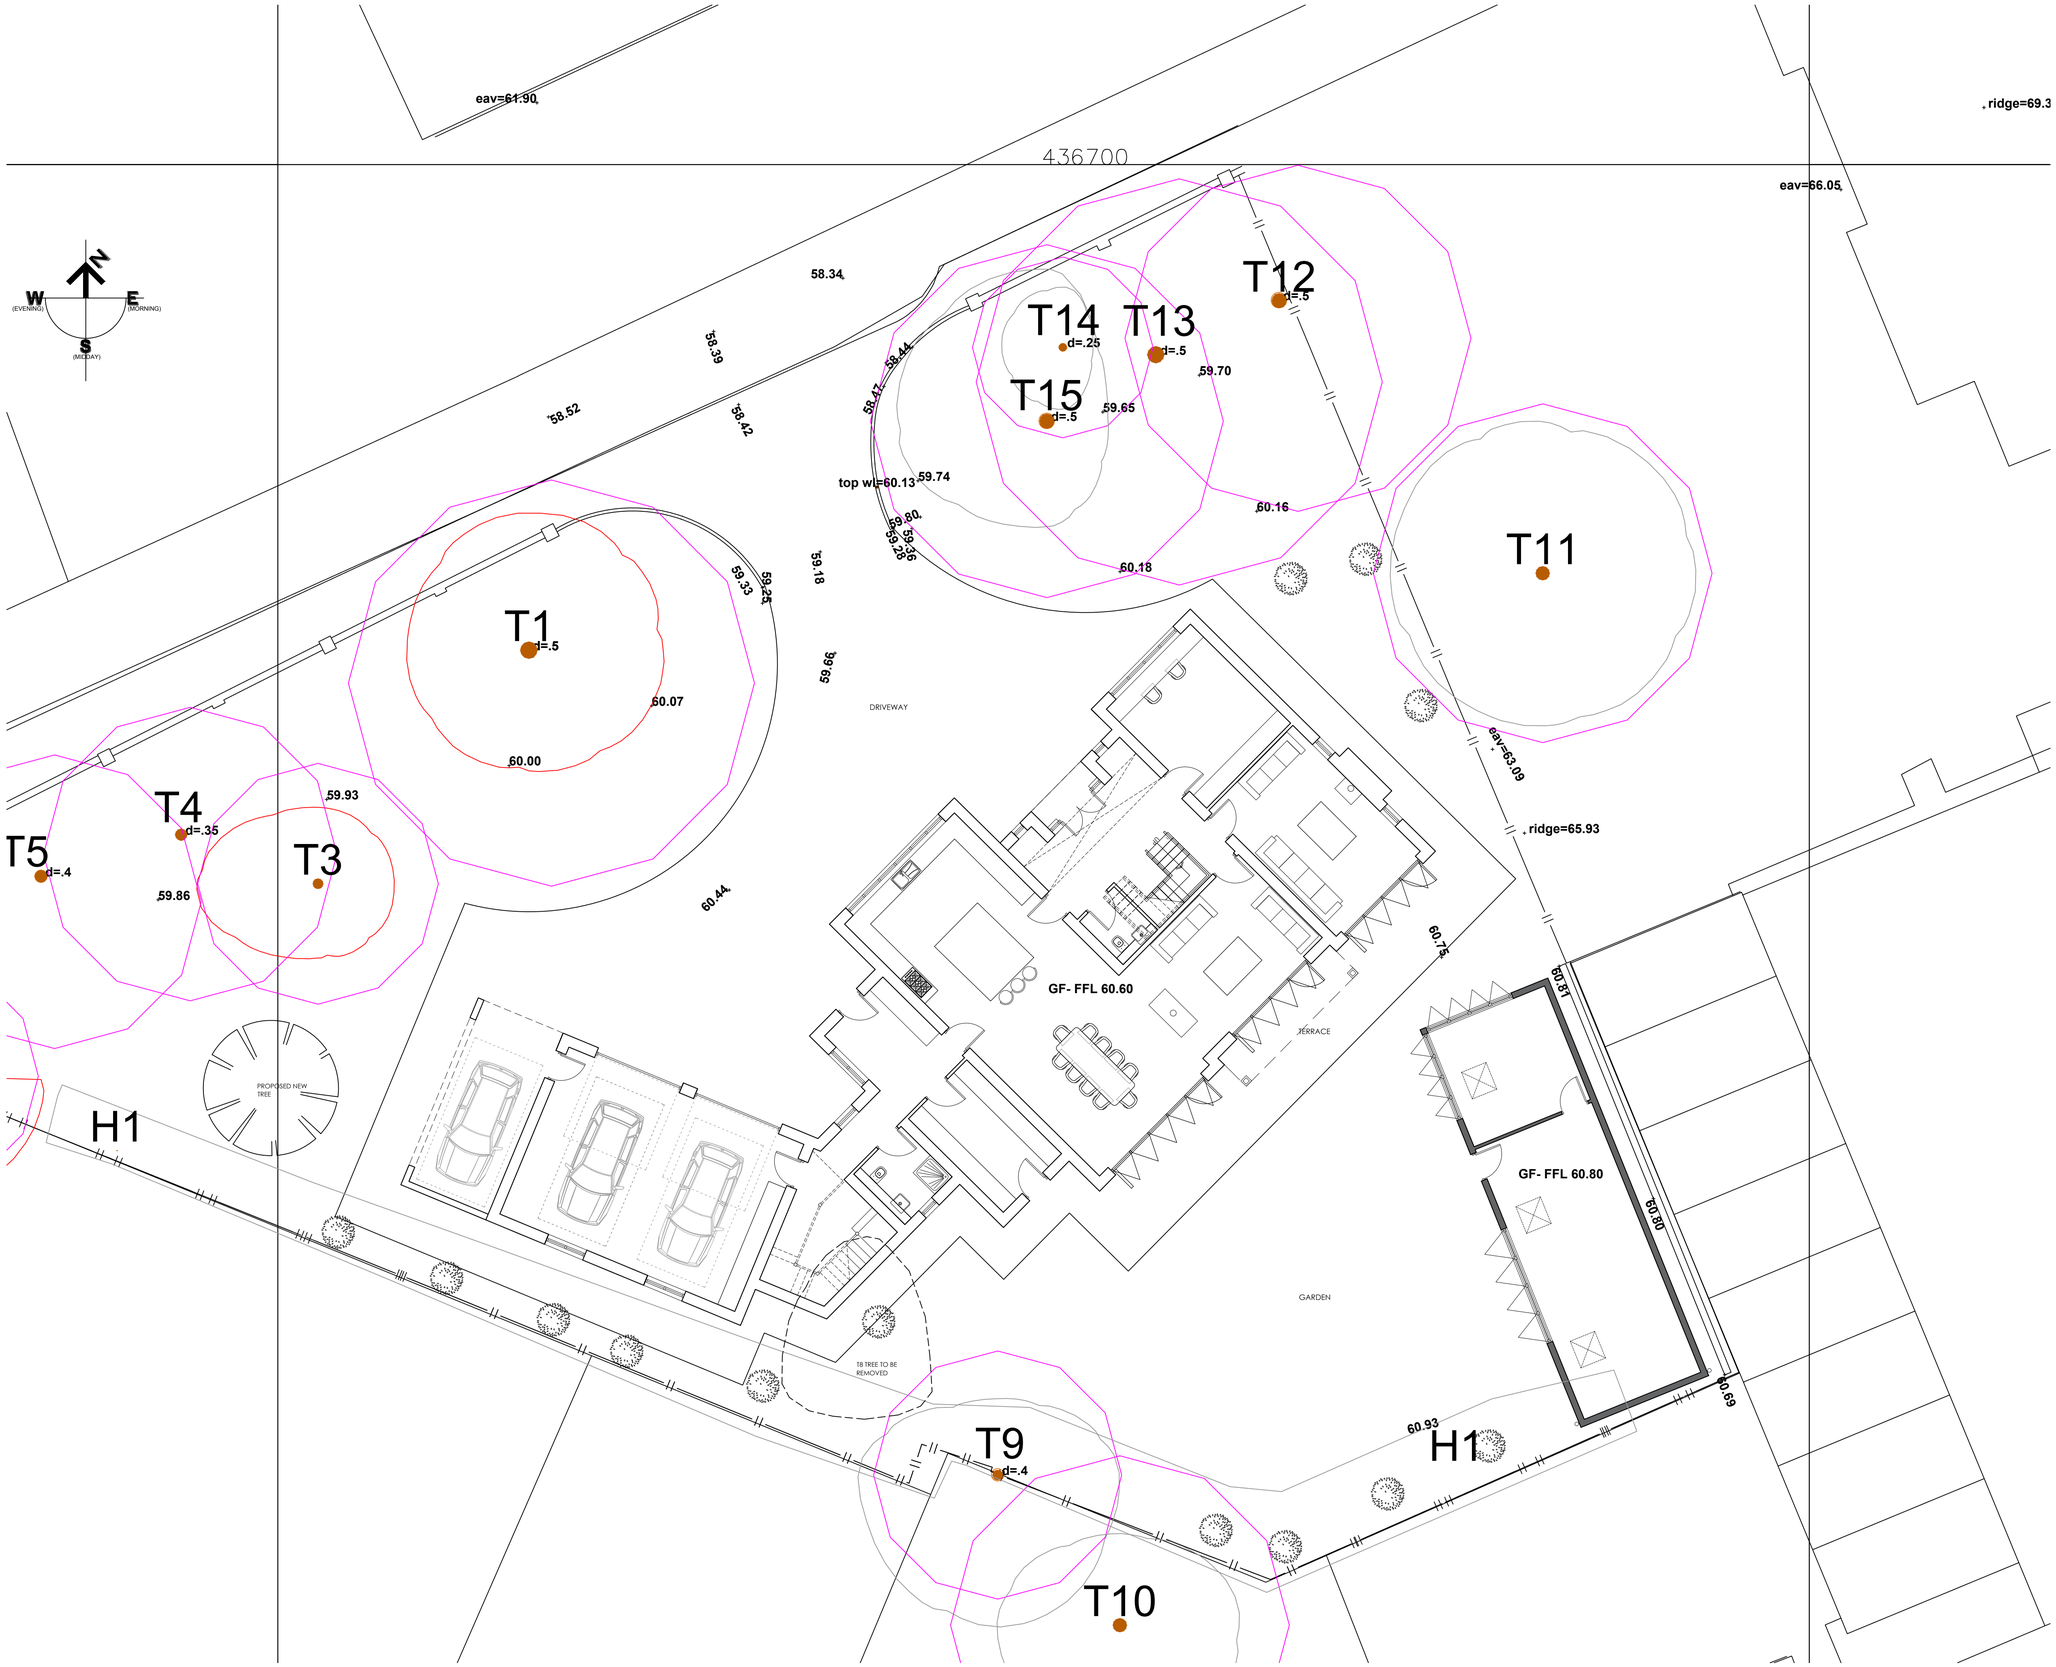

PROPOSED GROUND FLOOR SITE PLAN SCALE 1:100

A	01.09.2020	Existing Tree Survey Added	BT

Client
Mr M Gaffey

Job Title
Plot 3 at Fairview
Brockhall Village
Old Langho
BB6 8HY

Drawing Title
Proposed Sketch Ground Floor Plan

Scale	Date	Drawn
@ A1	May 2020	RBM

spa ARCHITECTS
SUNDERLAND PEACOCK
SUNDERLAND PEACOCK & ASSOCIATES LTD.
HAZELMERE, PIMLICO ROAD, CLITHEROE
LANCASHIRE, BB7 2AG
T 01200 423178 F 01200 427328
E info@sunderlandpeacock.com
www.sunderlandpeacock.com

5666 - P02 REV A