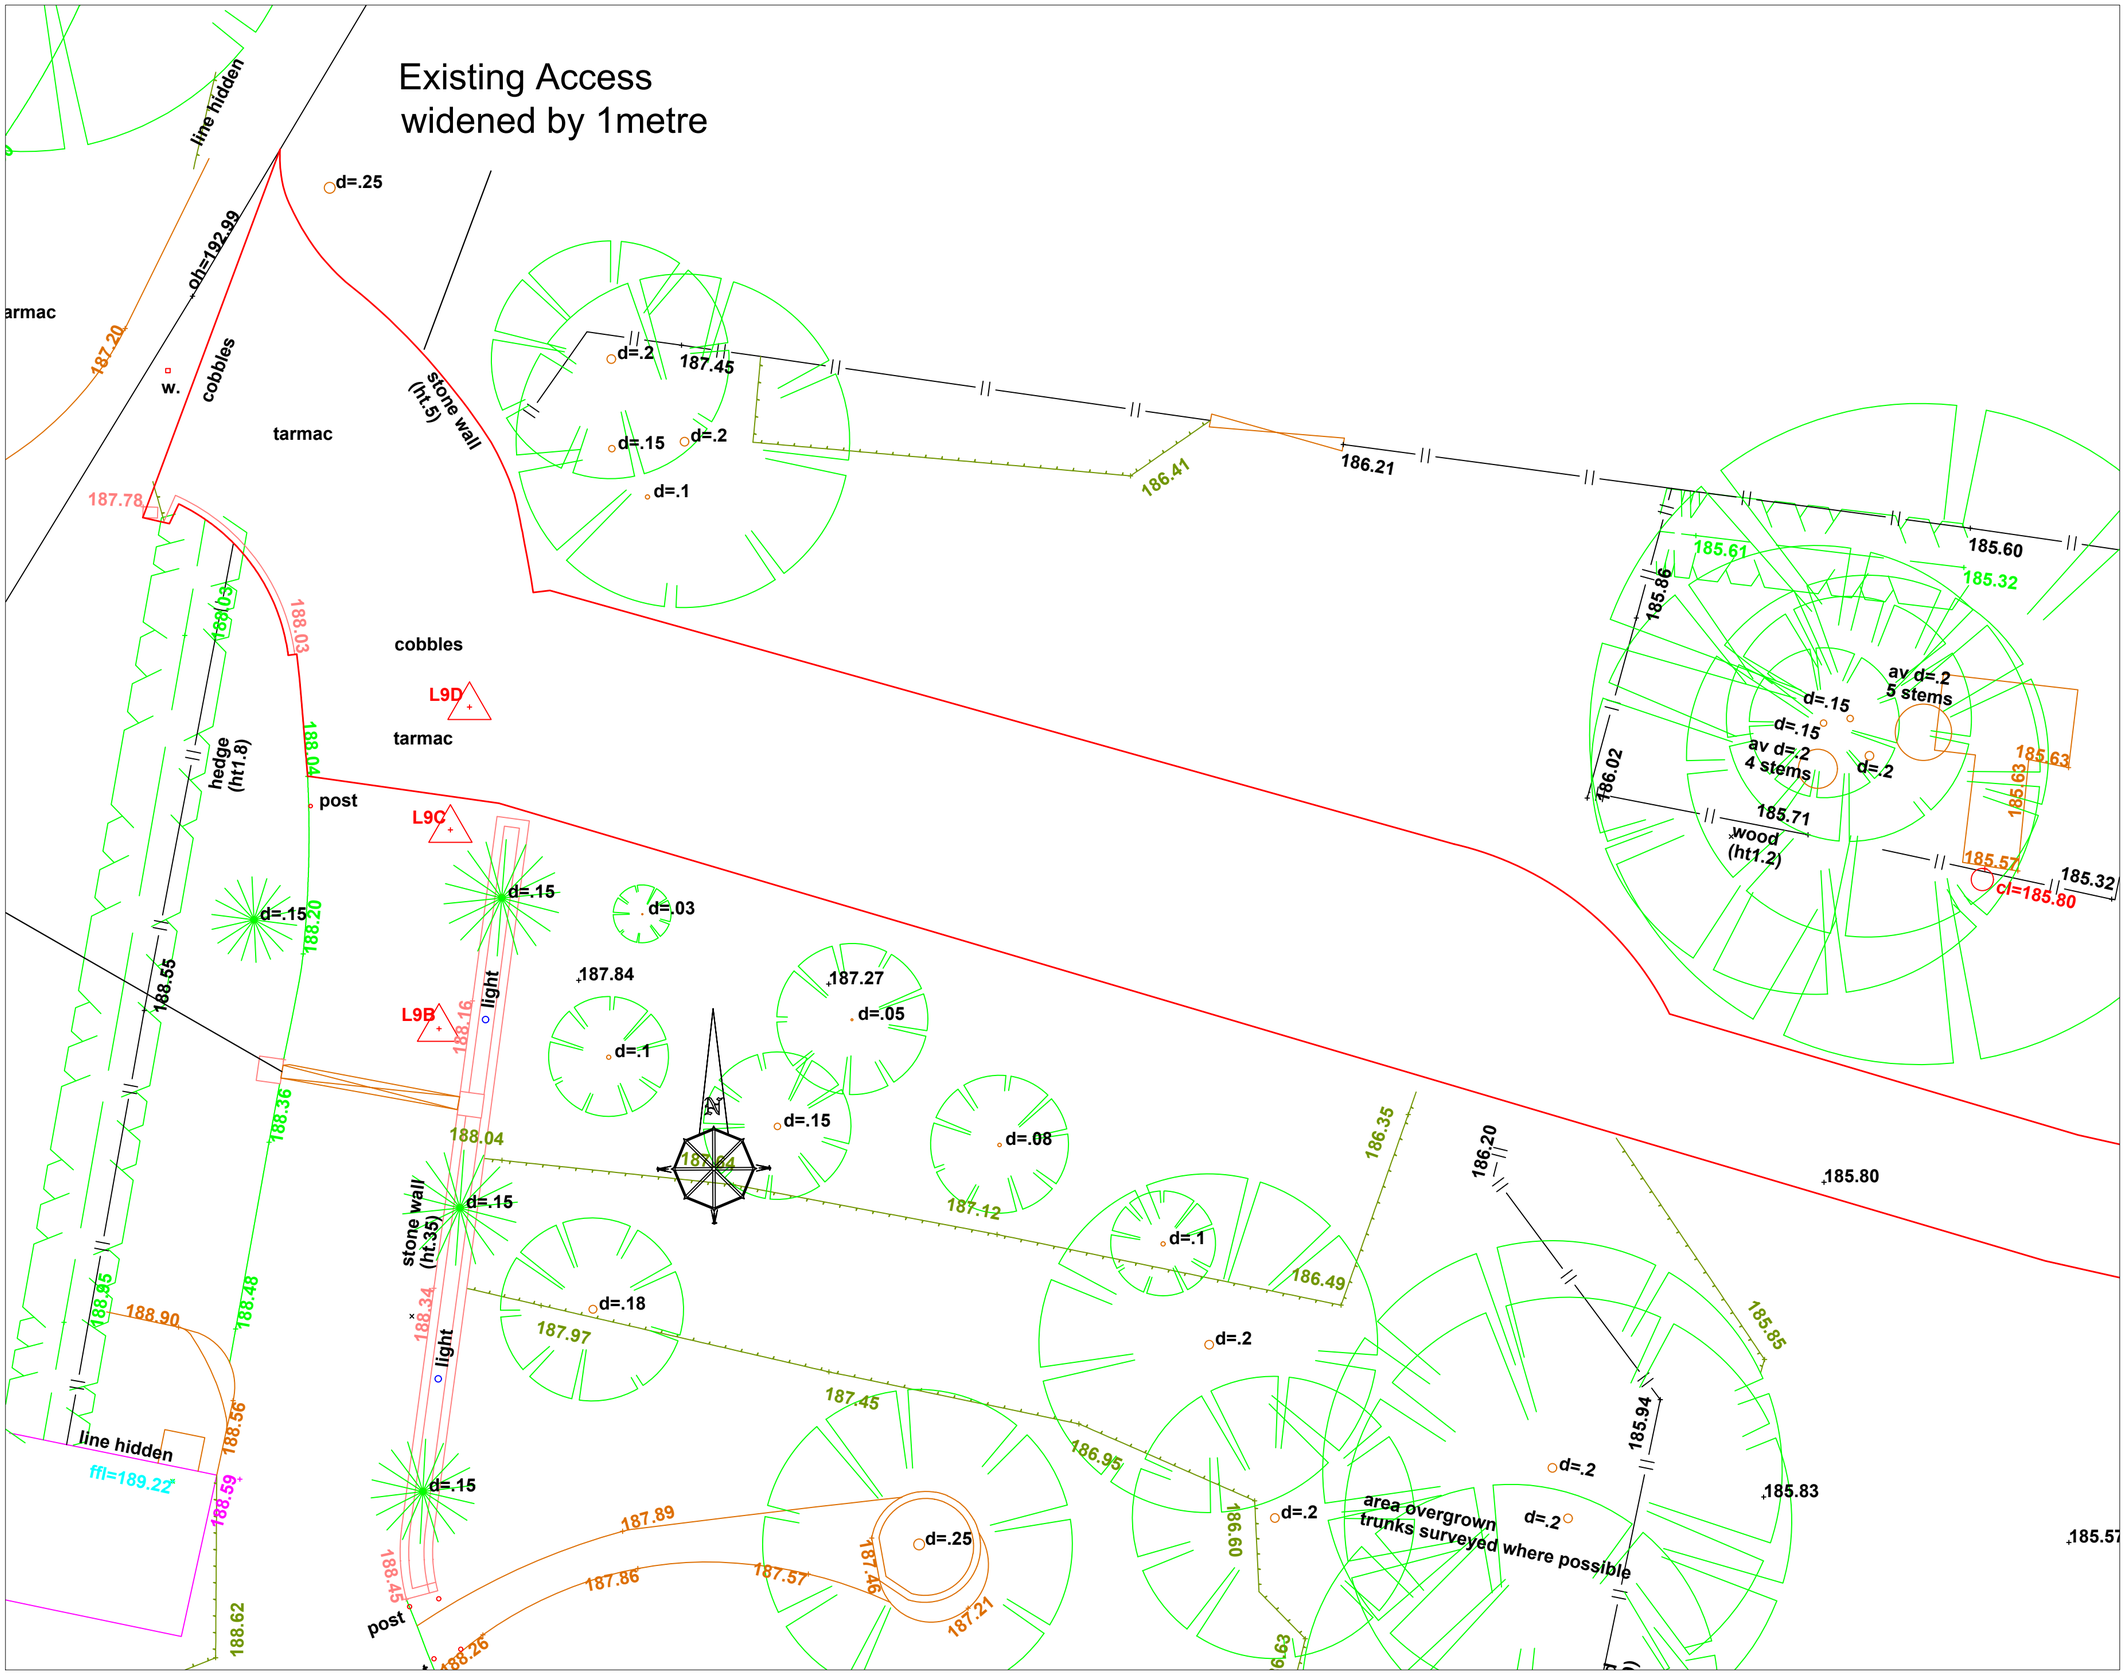

Gary Hoerty Associates Chartered Surveyors
Suite 9 - Grindleton Business Centre
The Spinney
Grindleton
Clitheroe
Lancashire BB7 4DH

T: 01200 449700
Email: info@ghaonline.co.uk

Project: (No:Monk/924/2864)

Planning - Discharge of Conditions - Proposed planning application for a development of small holiday lodges at

Pendle View,
Primrose Lane,
Mellor BB2 7EQ.

Title: Zoomed Access Plan

Drawing No: Monk/924/2864/04 **Drawn:** PF

Client: Mrs L Monk

Date: 12.02.2021 **Scale:** 1:100 @ A2

Amendments: