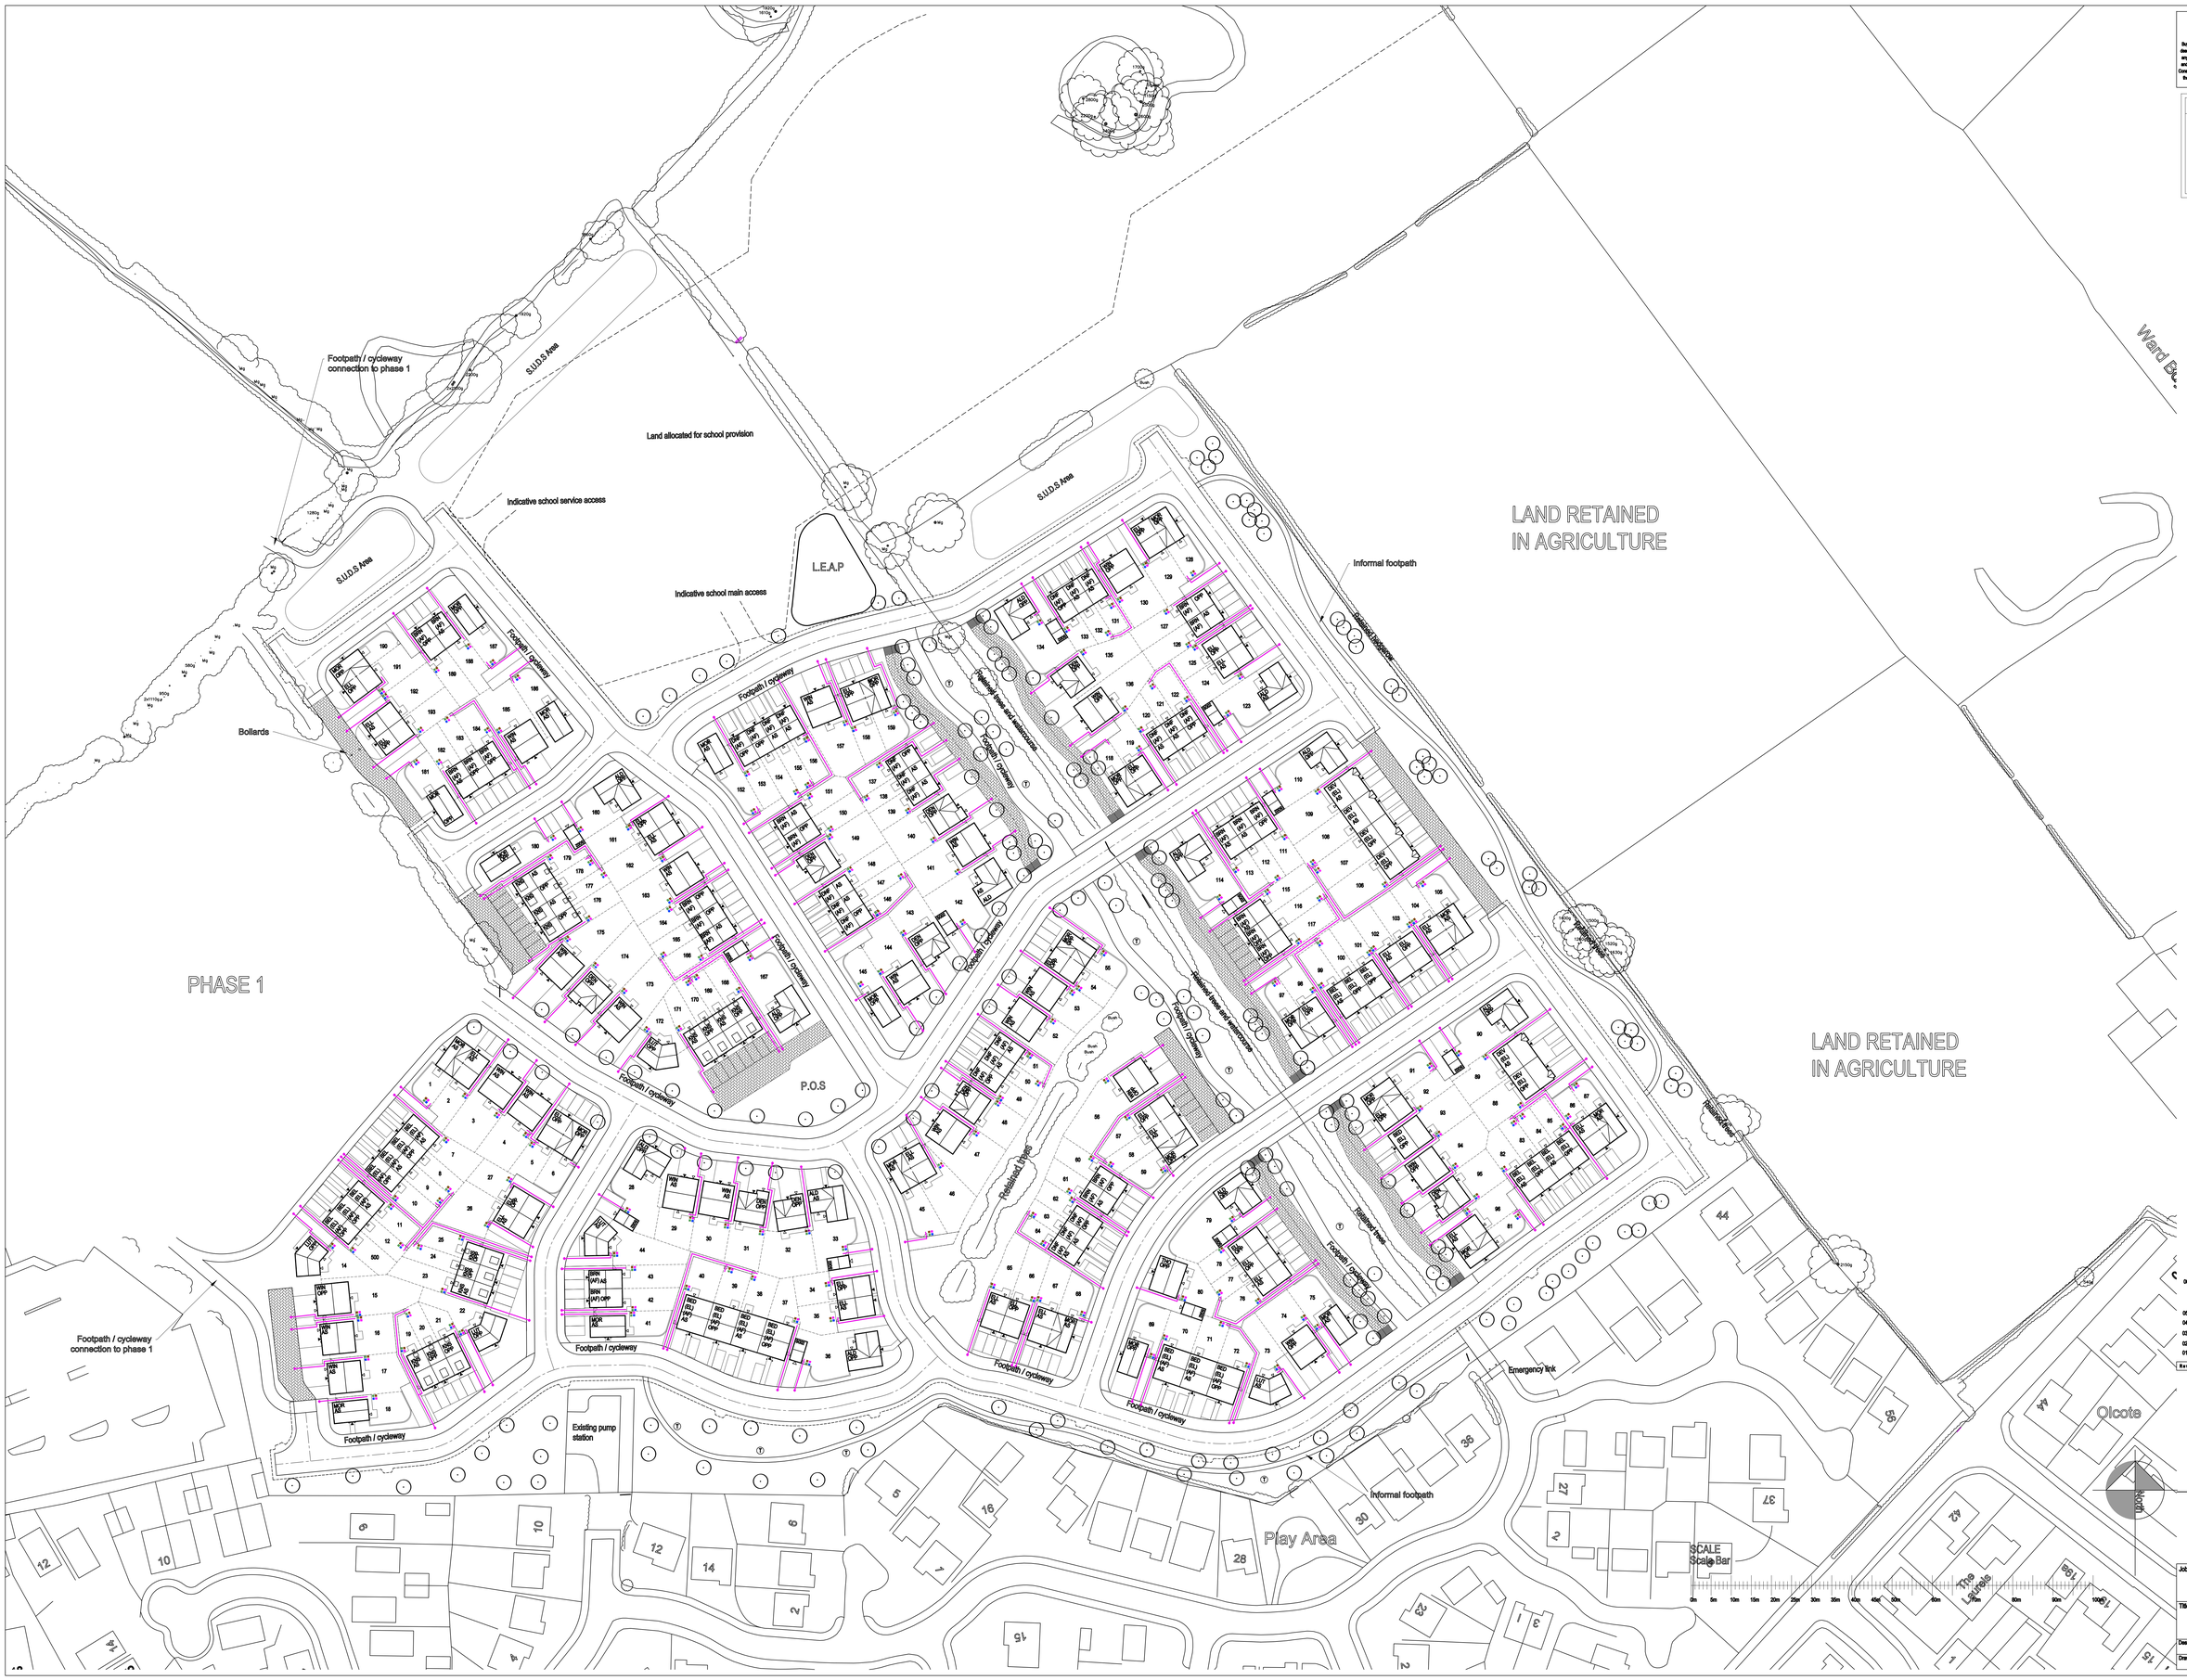

WARNING TO HOUSE PURCHASERS
Properly Misdescriptions Act 1991

Buyers are warned that this is a working drawing and is not intended to be treated as description material describing, in relation to any particular property or development, any of the specified matters prescribed by any Order made under the above act. The contents of this drawing may be subject to change at any time, and alterations and variations can occur during the progress of the works without revisions of the drawing. Consequently the layout, form, content and dimensions of the finished construction may differ materially from those shown. Nor do the contents of this drawing constitute a contract, part of any contract, or warranty.

REFUSE STRATEGY DRAWING KEY

- Hardstanding for refuse/ recycling bins
- Travel route to collection point

Rev	Description	Date	Drawn	Chk'd
06	Plot subbed Maidstones to Ellerbrea, Kentrys to Denfordis and Derwents to Denbys	25-09-20	GB	
05	Amended to planning layout rev07	18-06-19	AA	
04	Amended to planning layout rev06	07-05-19	GB	
03	Amended to planning layout rev 05	04-03-19	AA	
02	Amended to planning layout rev 04	13-02-19	AA	
01	Amended to planning layout rev 03	21-01-19	AA	

BARRATT HOMES MANCHESTER

Barratt Homes Manchester
(A division of BDW Trading Ltd)
4 Brindley Road
City Park
Manchester
M16 9HQ
Tel: 0161 872 0161
Fax: 0161 865 2828

Job: CHIPPING LANE LONGRIDGE

Title: PHASE 2 / 3 REFUSE STRATEGY LAYOUT

Design By	Date	Drawing Number	Rev
AA	10-10-18	459-RS04	06
Drawn By: AA	Scale @ A0: 1:500		