PLAN REFERRED TO SCALE :- 1:2500

	RENT	COMPENSATION
Two single poles	.26p	.88p
Three single poles and stays	.78p	£5.72
H pole and stay	.31p	£1.66
Five additional stays	.65p	£1.80
U/G Cable	.10p	—
TOTAL:	£2.10	£8.06
	£10.16	

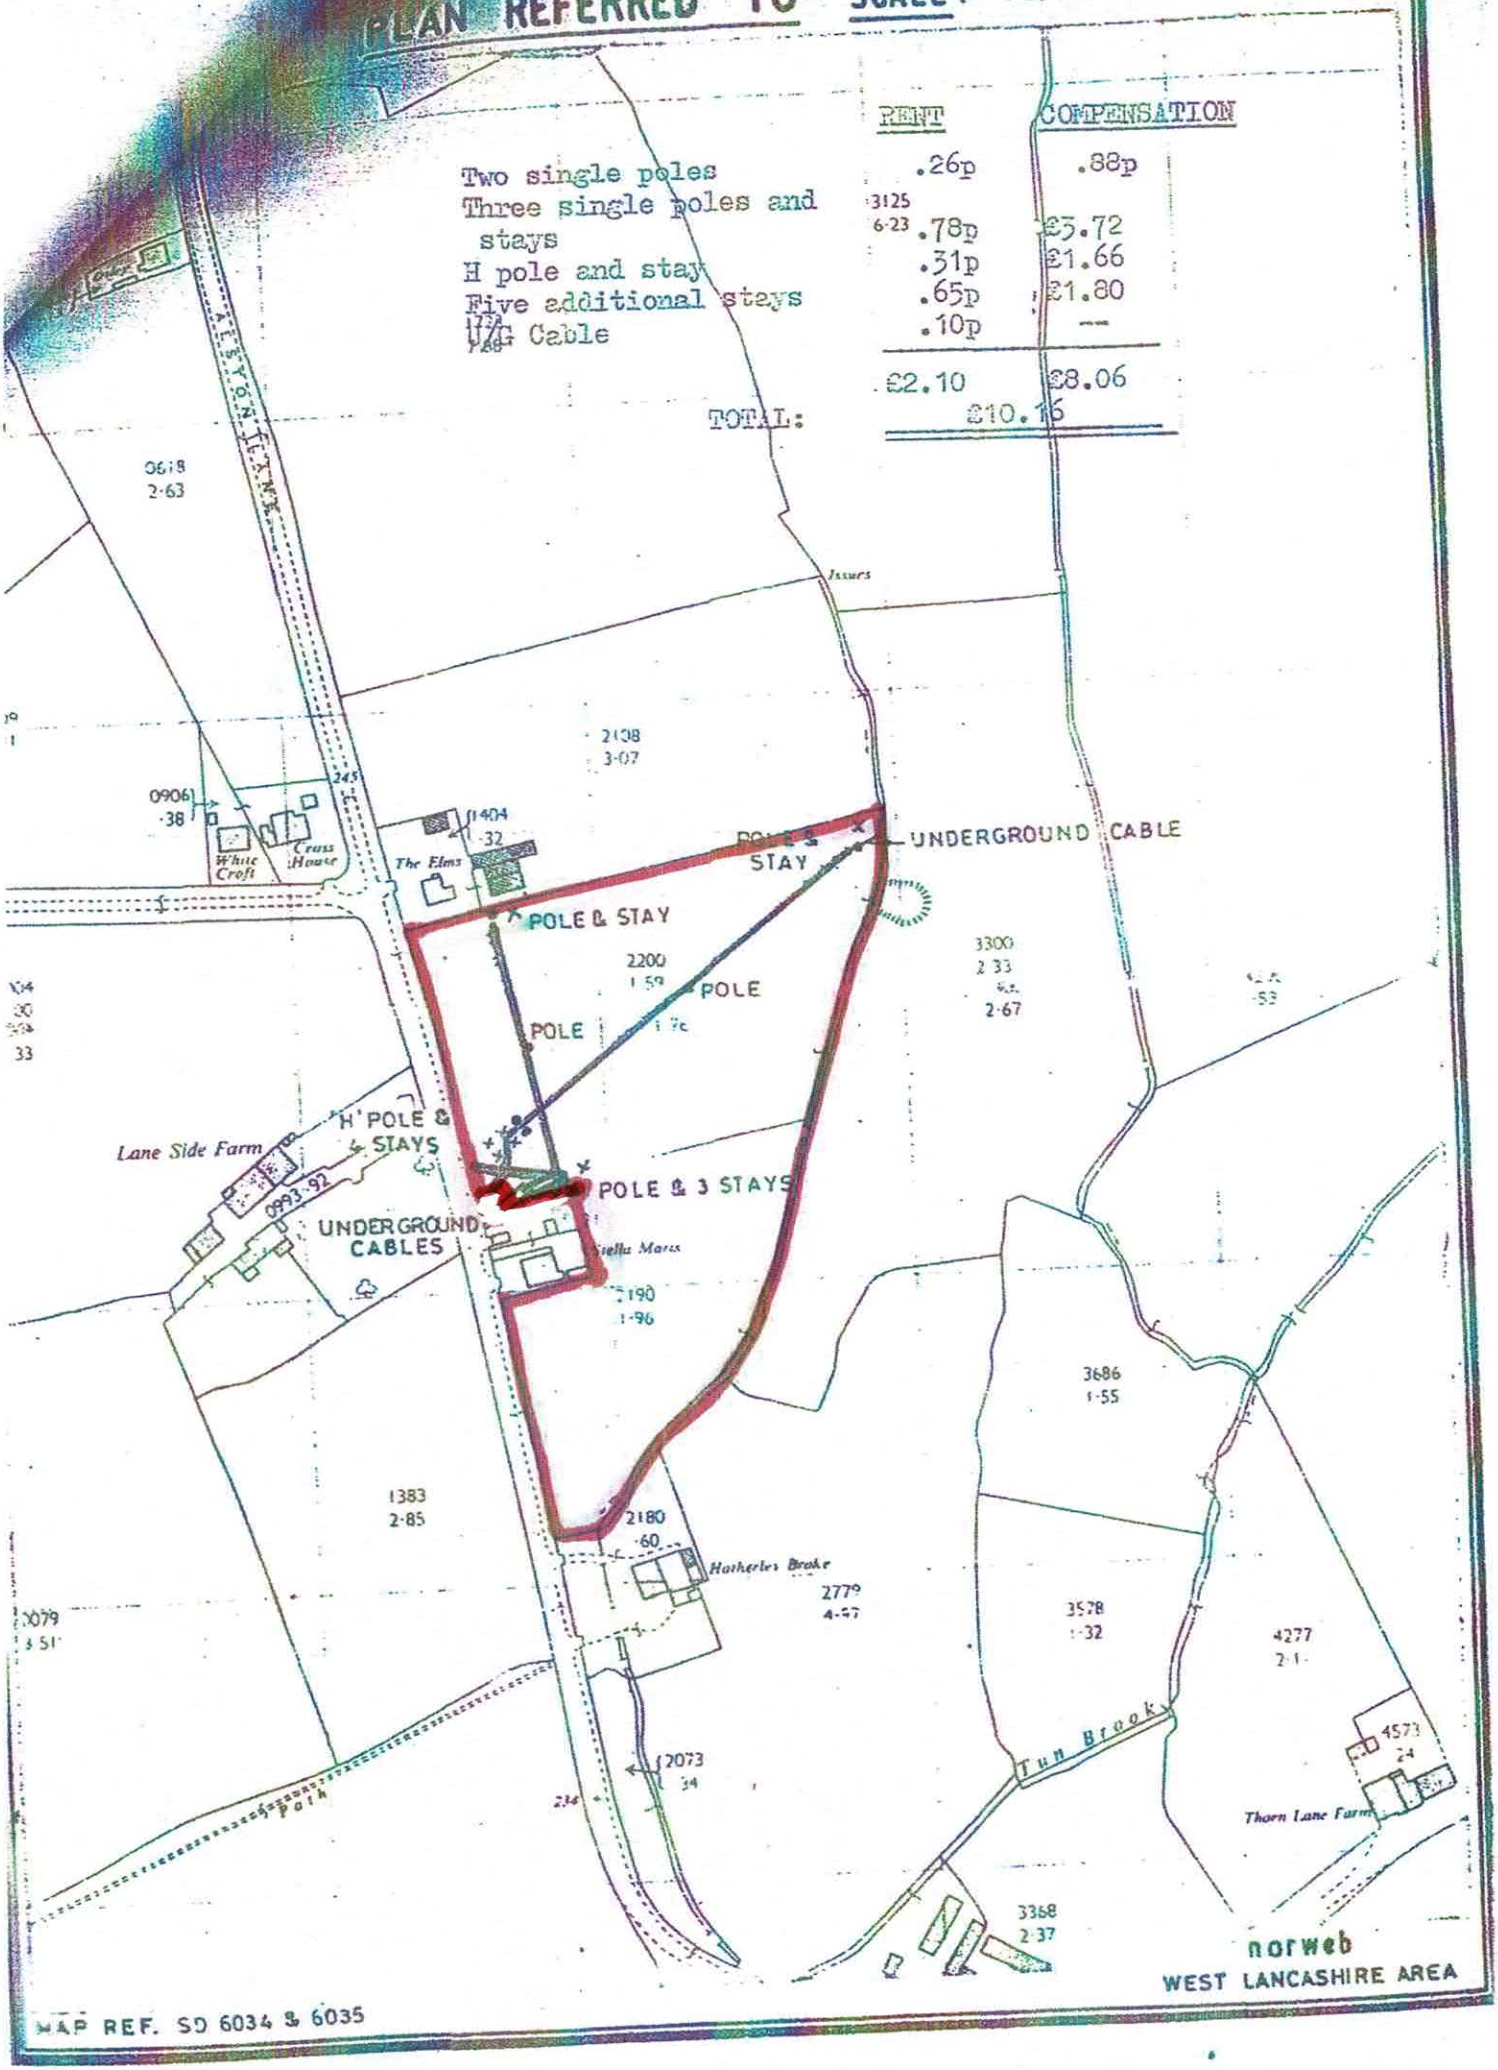

MAP REF. SD 6034 & 6035