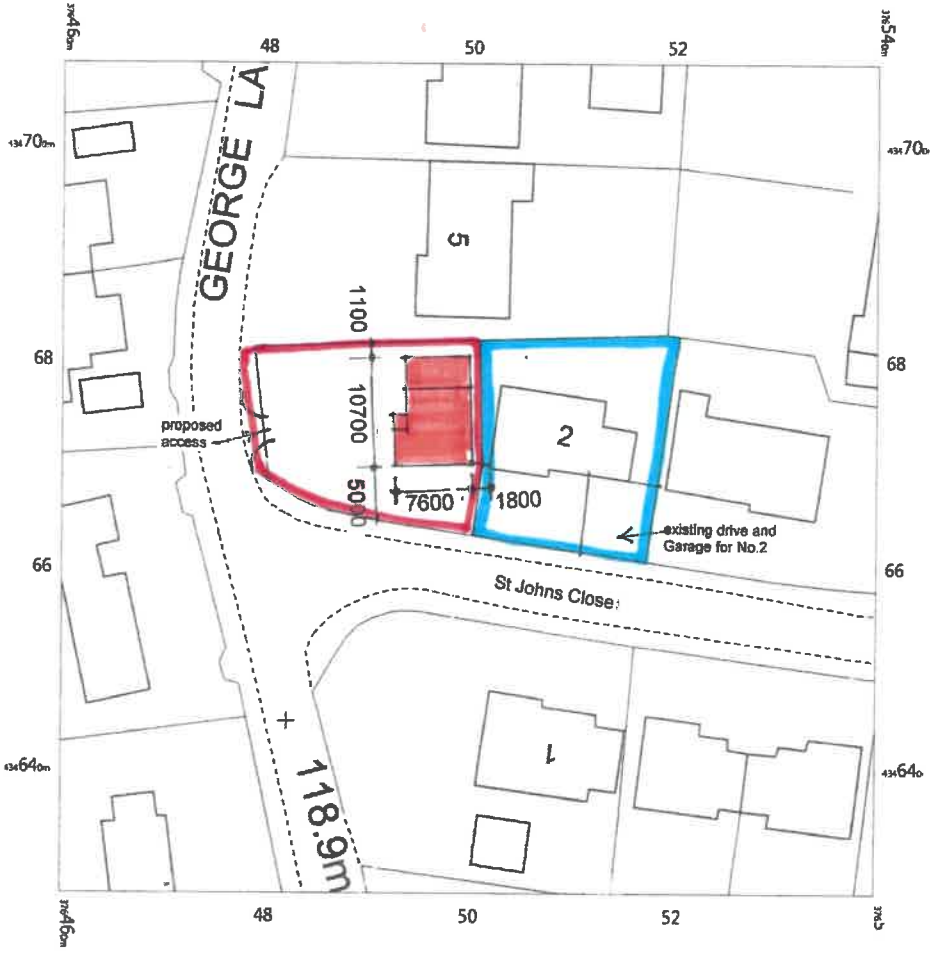

Block Plan scale: 1/500th

0 10 20 30 40 50m

SCALE 1:500

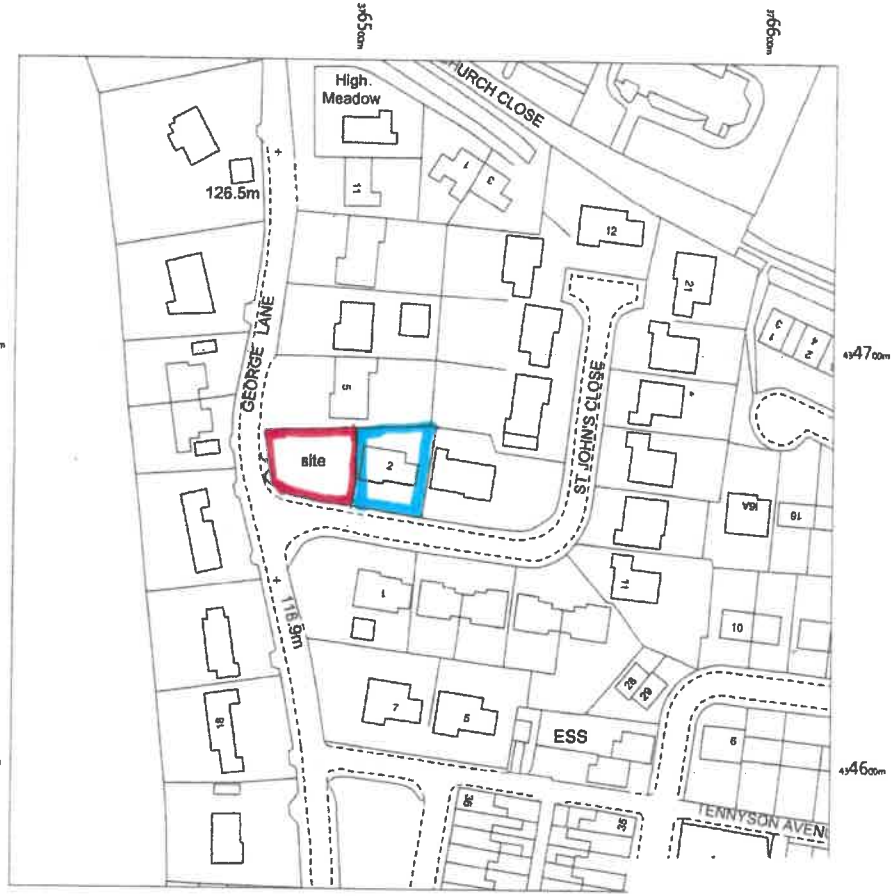

Location Plan scale: 1/1250th

0 10 20 30 40 50 60 70 80 90 100m

SCALE 1:1250

N
W E
S

Planning Drawing

David Liversidge design

architecture
construction development

Proposed Dwelling
BLOCK PLANS

adjacent to No.2 St. Johns Close,
Read, BB12 7RL
for Mr. and Mrs Hitchin

scale: @A3 drawing no:

date: Jan. 2021 21/12/2