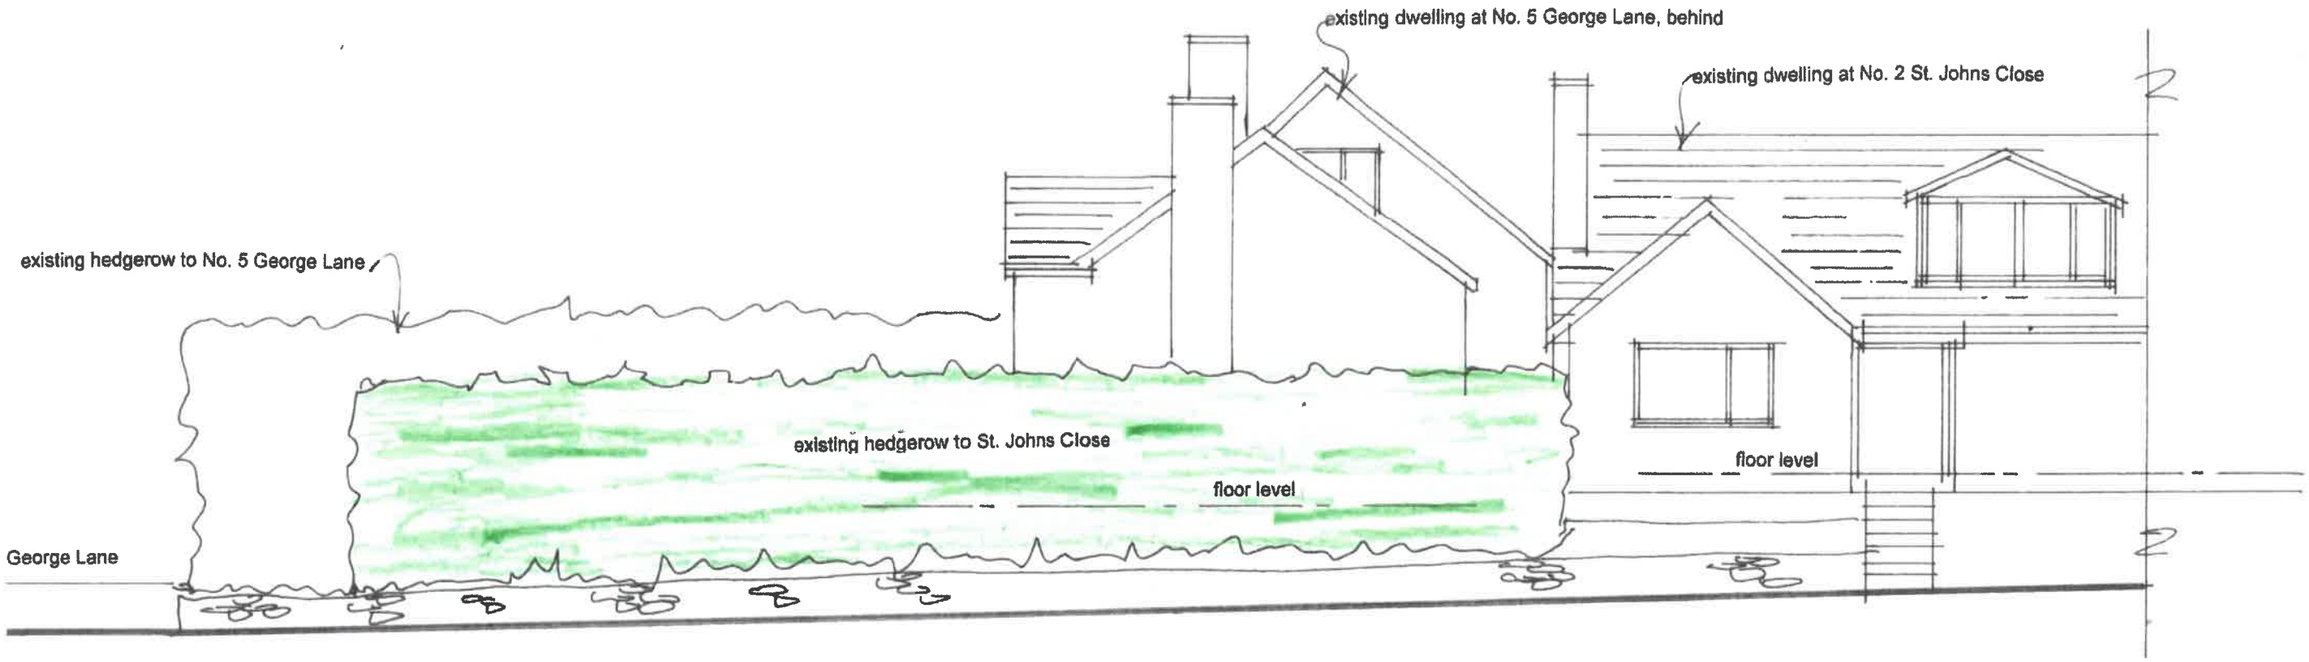

Elevation along St. Johns Close

Section A – A Thro. the Site

Planning Drawing

David Liversidge design
architecture
construction development
[redacted]

Proposed Dwelling
PROPOSED STREET SCENE

adjacent to No.2 St. Johns Close,
Read, BB12 7RL
for Mr. and Mrs Hitchin

scale: 1/100@A3 drawing no:

date: Jan. 2021 21/12/4